



69325/APP/2015/2438

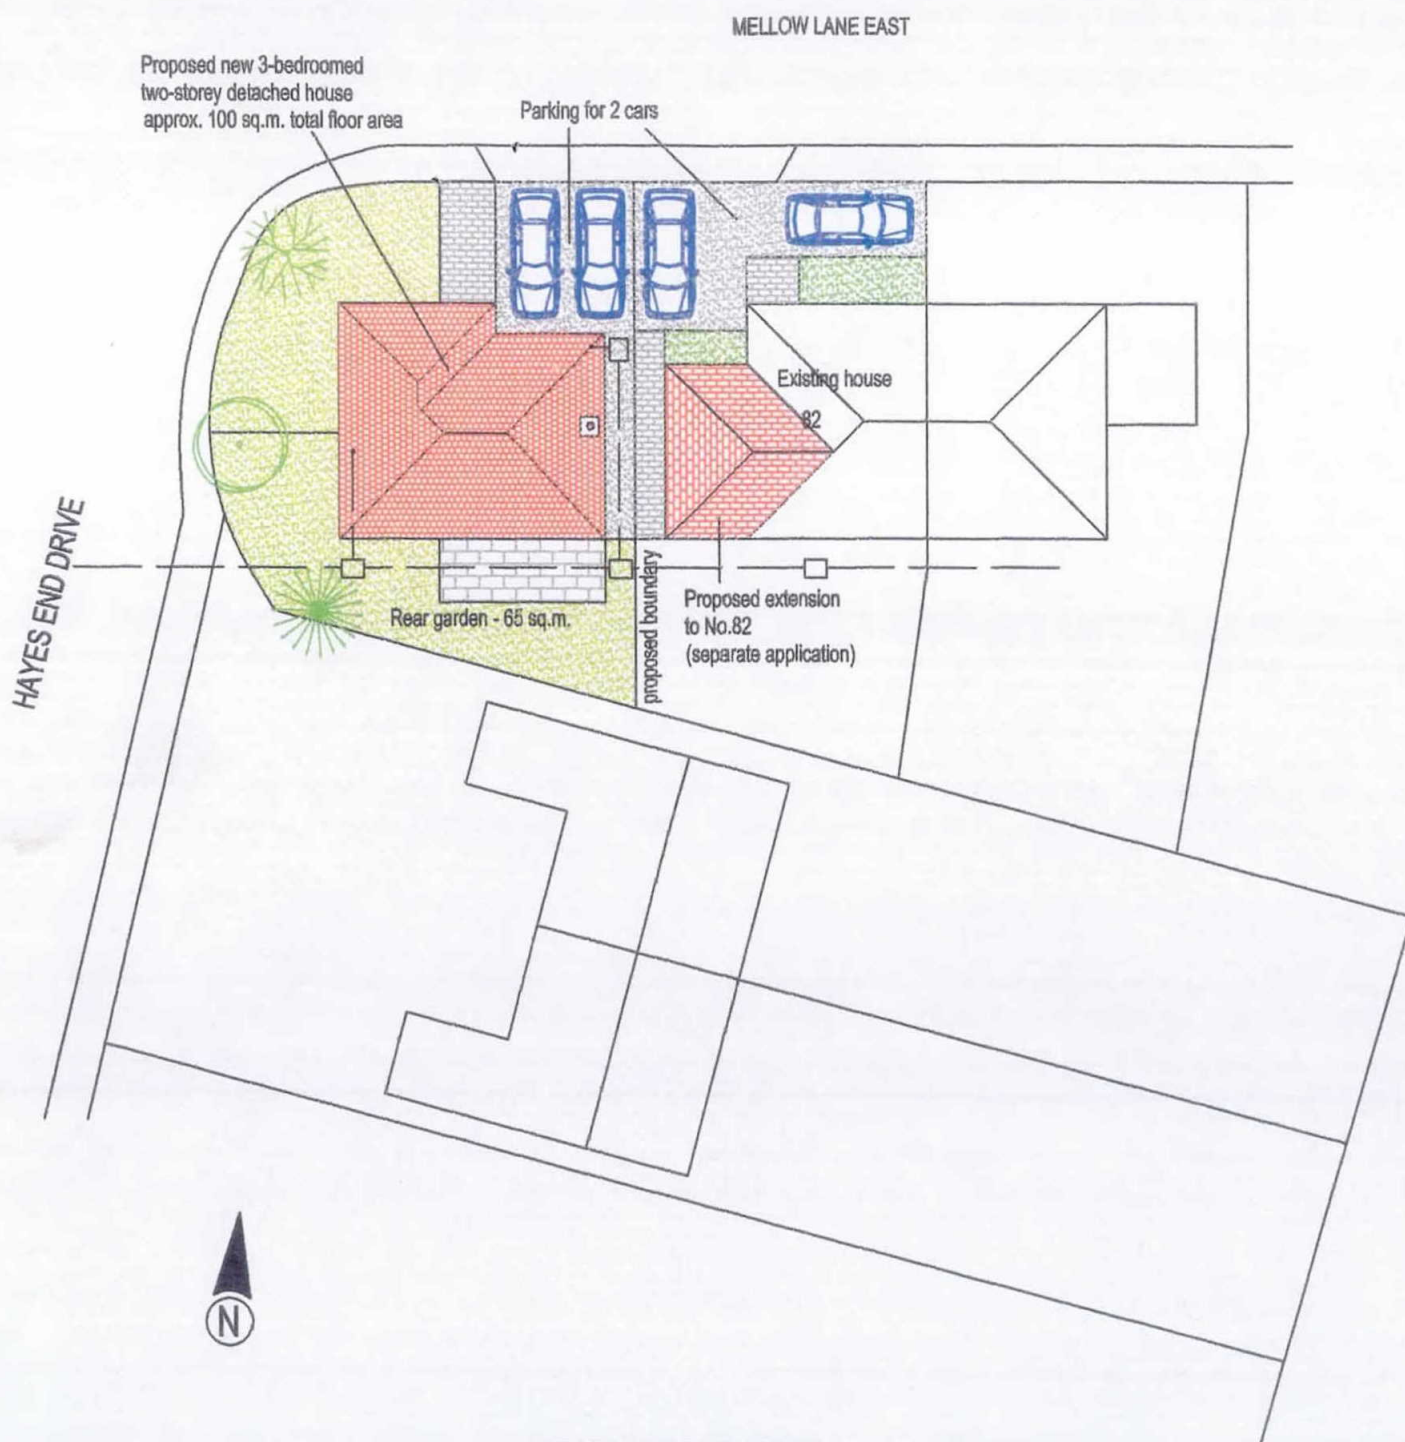

PROPOSED SITE PLAN

0 2 4 6 8
 SCALE 1-250

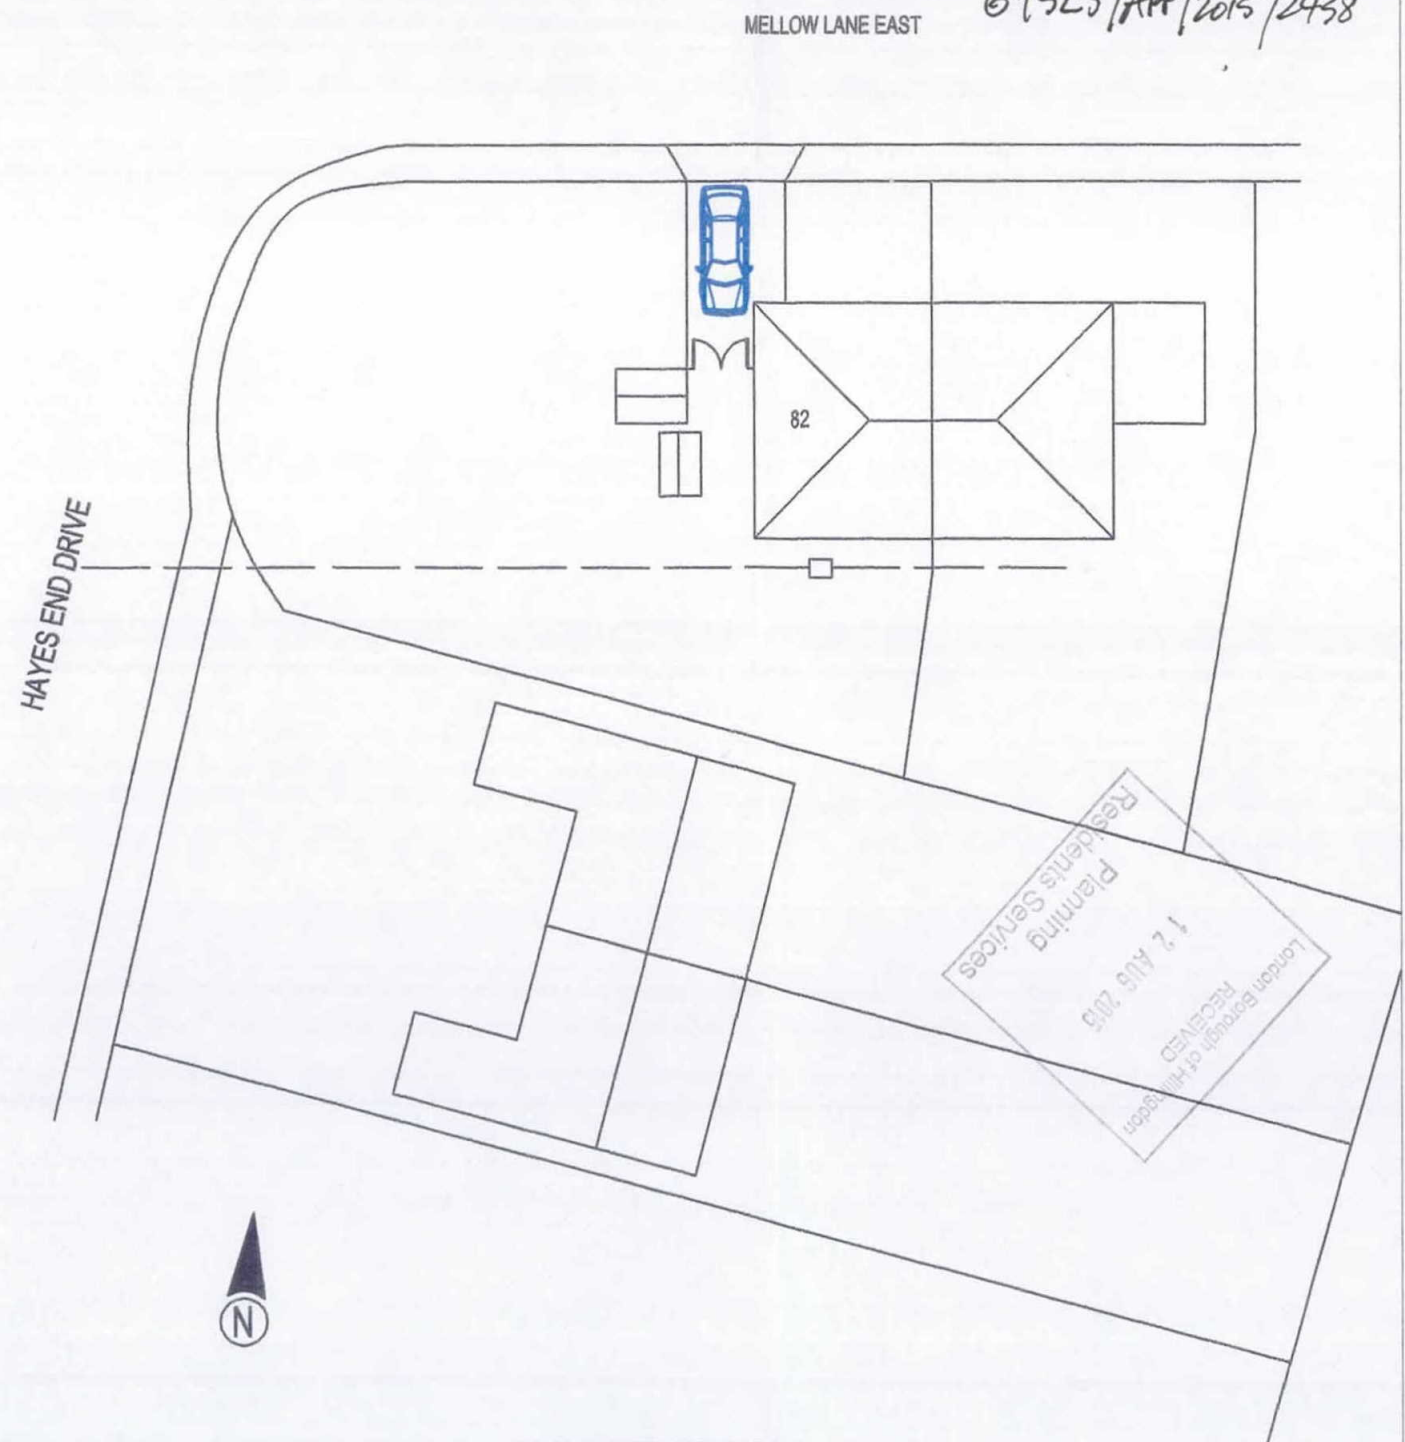

EXISTING SITE PLAN

London Borough of Hillingdon
 RECEIVED
 12 AUG 2015
 Planning Services
 Residents Services

site: New House at 82 Mellow Lane East Hayes End Middx. UB4 8ER	Revisions 	boucher associates
drawing: Existing & Proposed Site Plan	 	
Scale: 1:250 Date: July 2008	Drawing No: 08/495/01	
		TEL: 01344 883639 e-mail: d.boucher@virgin.net