



2015/2438

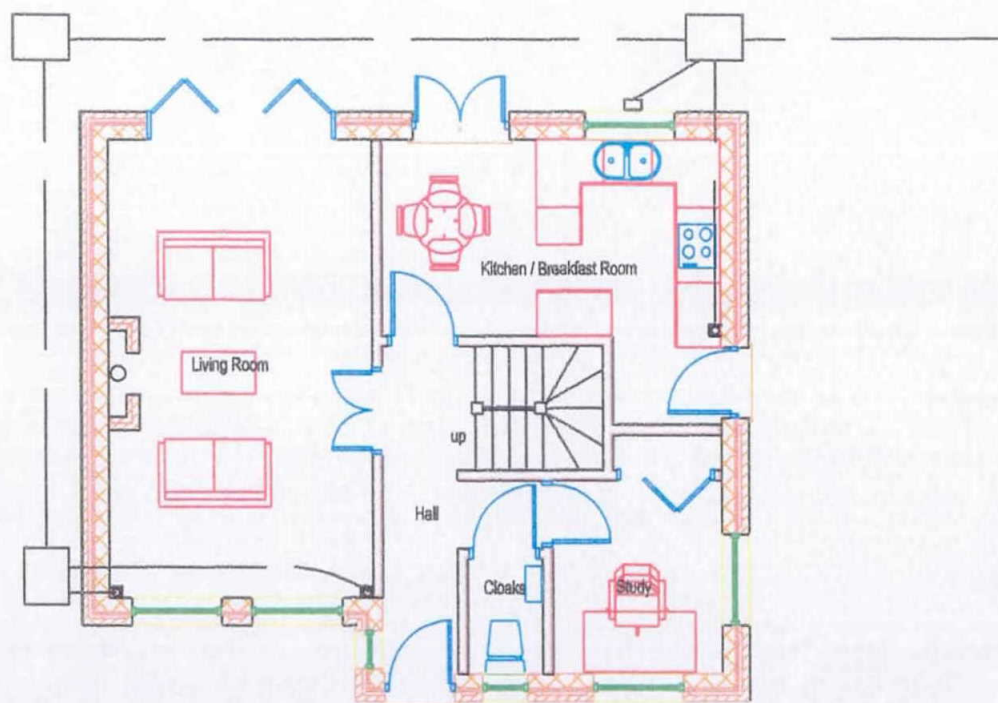

GROUND FLOOR PLAN

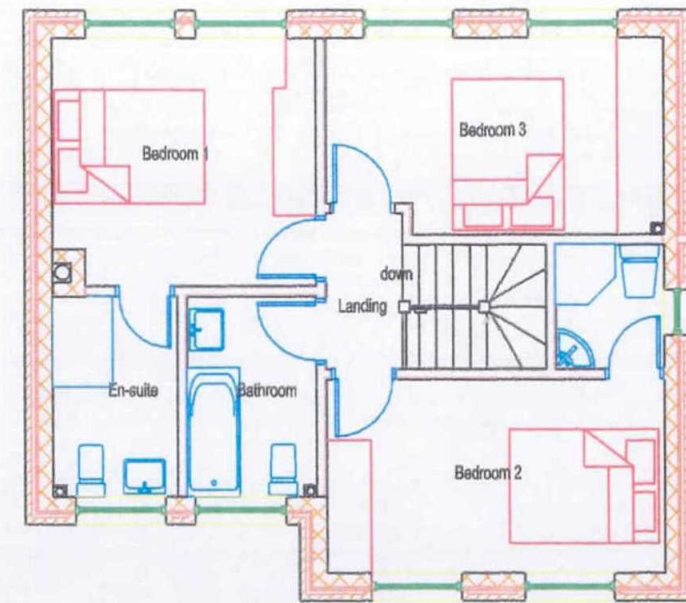

FIRST FLOOR PLAN

0 1m 2m 3m
SCALE 1:100

London Borough of Hillingdon
RECEIVED
29 JUL 2015
Planning
Residents Services

site: New House at 82 Mellow Lane East Hayes End Middx. UB4 8ER	Revisions	boucher associates
drawing: Proposed Floor Plans		
Scale: 1:100 Date: Sept. 08	Drawing No: 08/495/03	TEL: 01344 883639 e-mail: d.boucher@virgin.net