


2015/2438

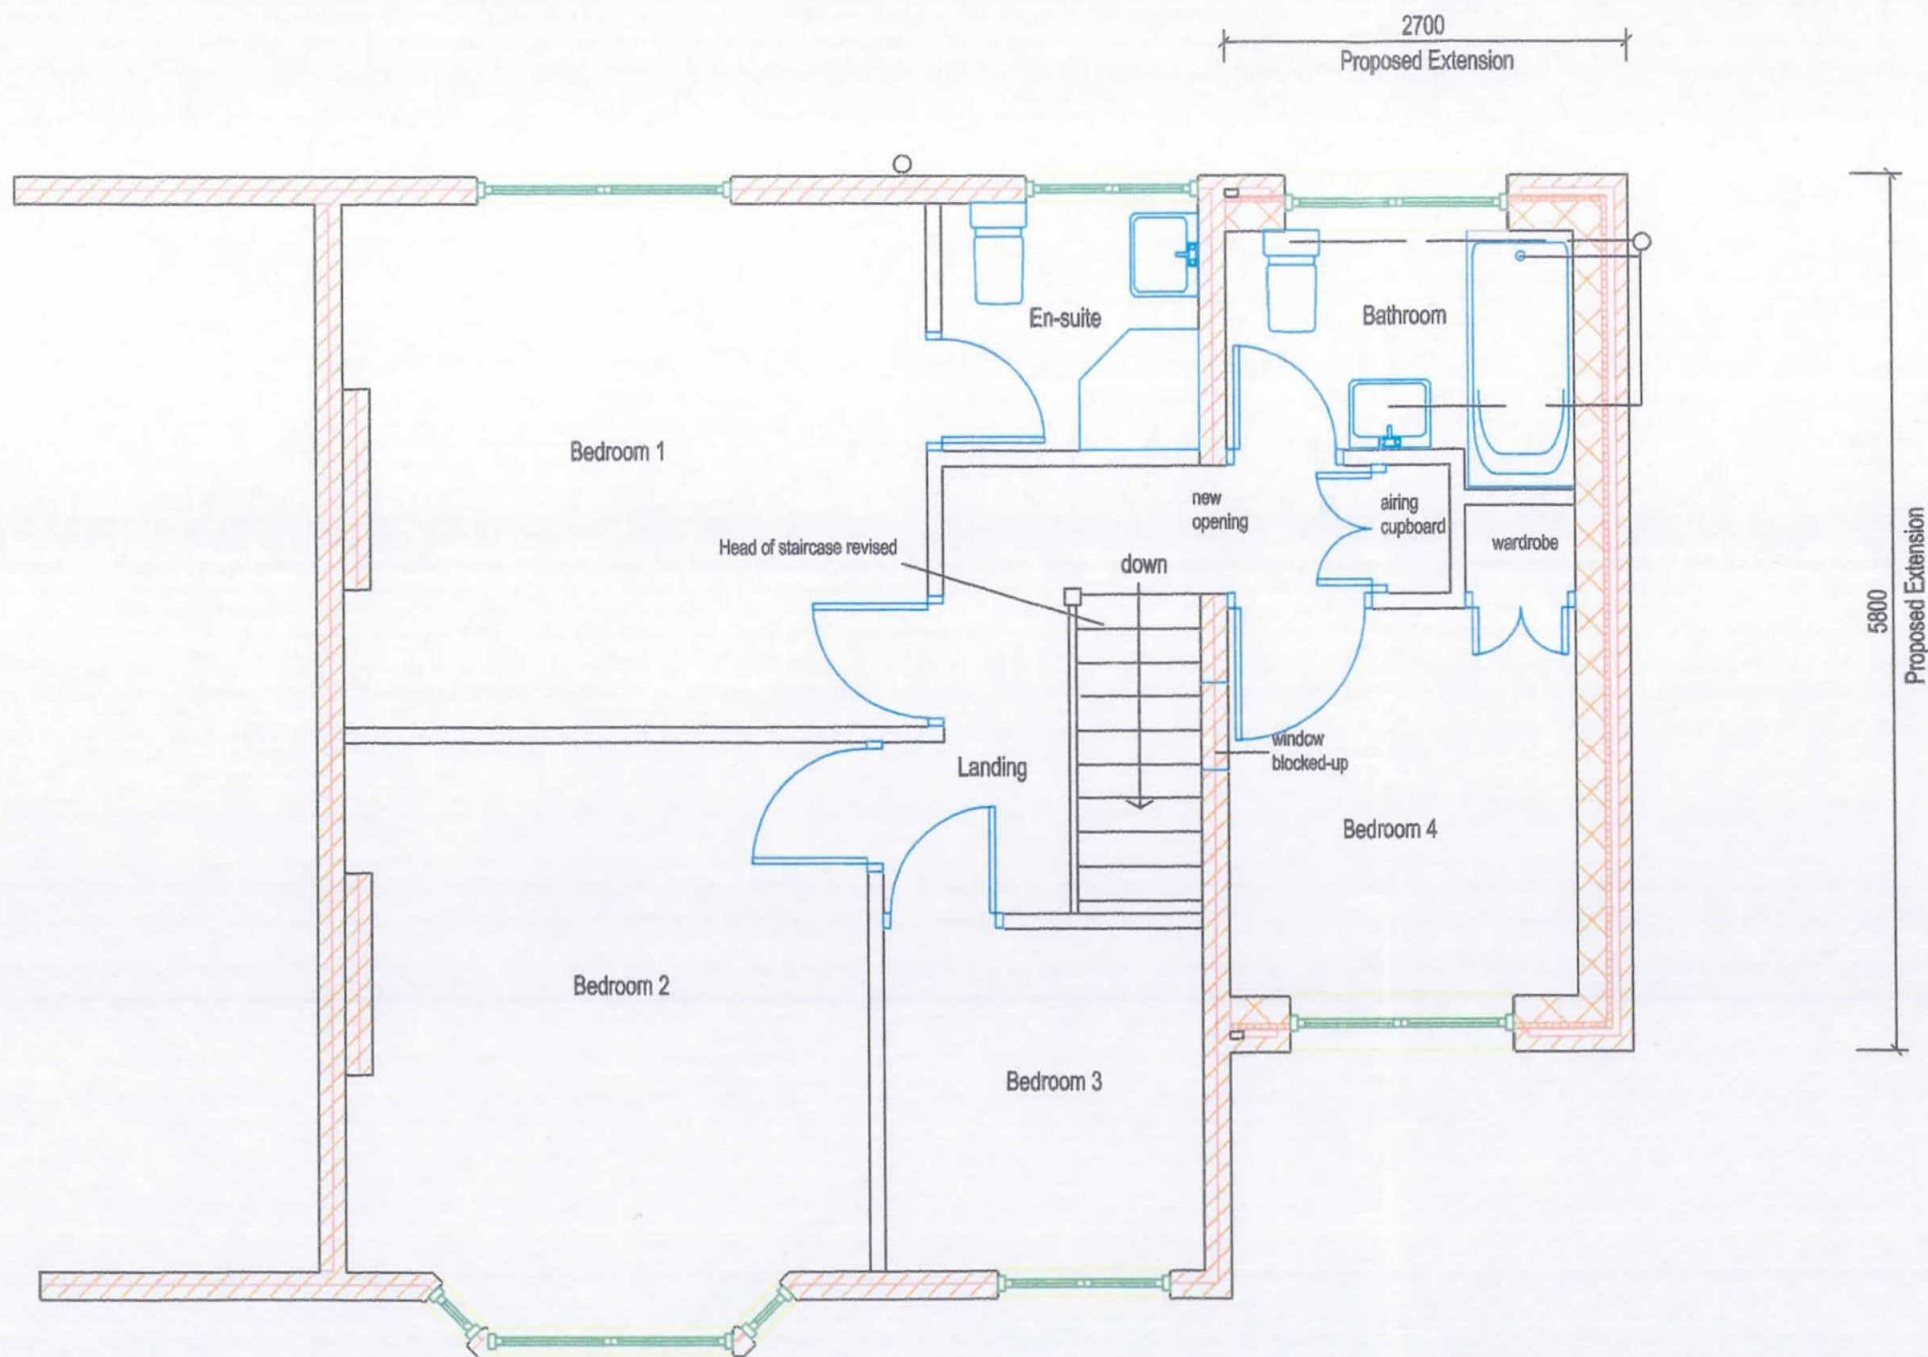

FIRST FLOOR

0 1M 2M

SCALE 1:50



Revisions	
boucher associates	
TEL: 01344 883639 e-mail: d.boucher@virgin.net	
site: Proposed Extension to 82 Mellow Lane East Hayes End Middx. UB4 8ER	
drawing: Proposed 1st Floor Plan	
Date:	Scale: 1:50
Drawing No: 08/45/05	