


2015/2438

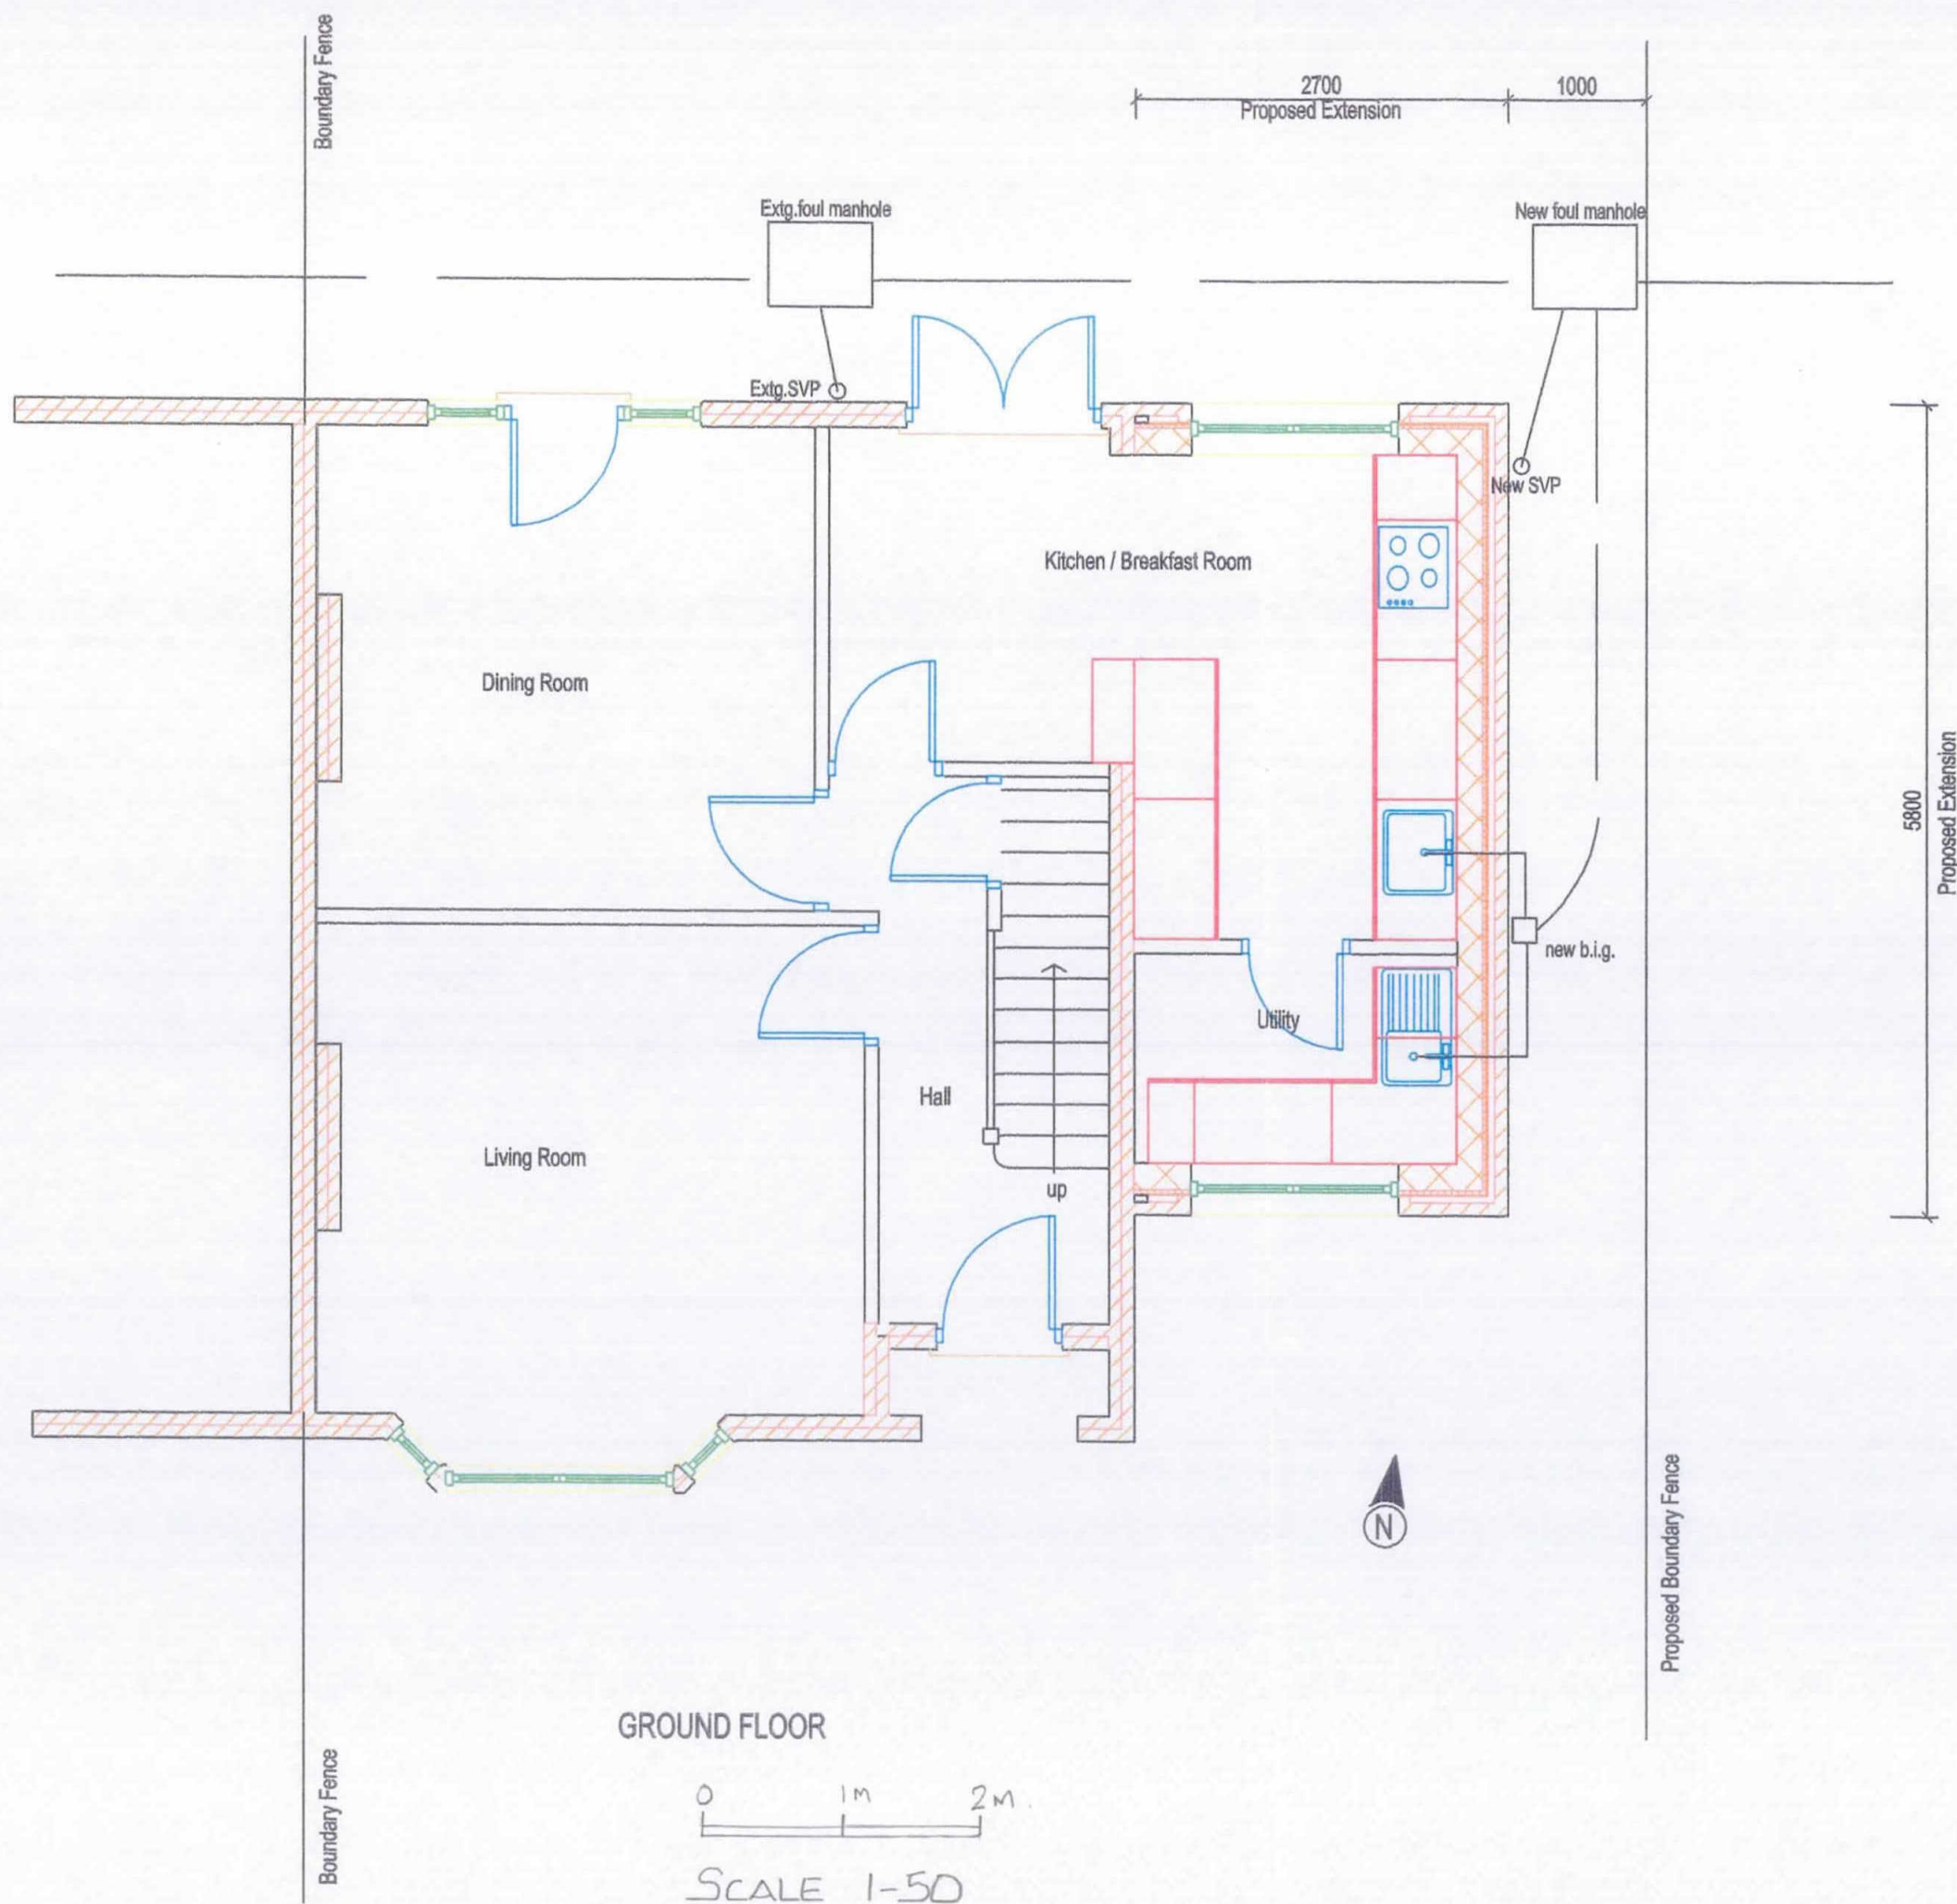

Revisions	
London Borough of Hillingdon RECEIVED 26 JUL 2003 Planning Residents Services boucher associates	
TEL: 01344 883639 e-mail: d.boucher@virgin.net	
site: Proposed Extension to 82 Mellow Lane East Hayes End Middx. UB4 8ER	
drawing: Proposed Ground Floor Plan	
Date:	Scale: 1:50
Drawing No: 08/48/07	

London Borough of Hillingdon
RECEIVED
29 JUL 2015
Planning
Residents Services