


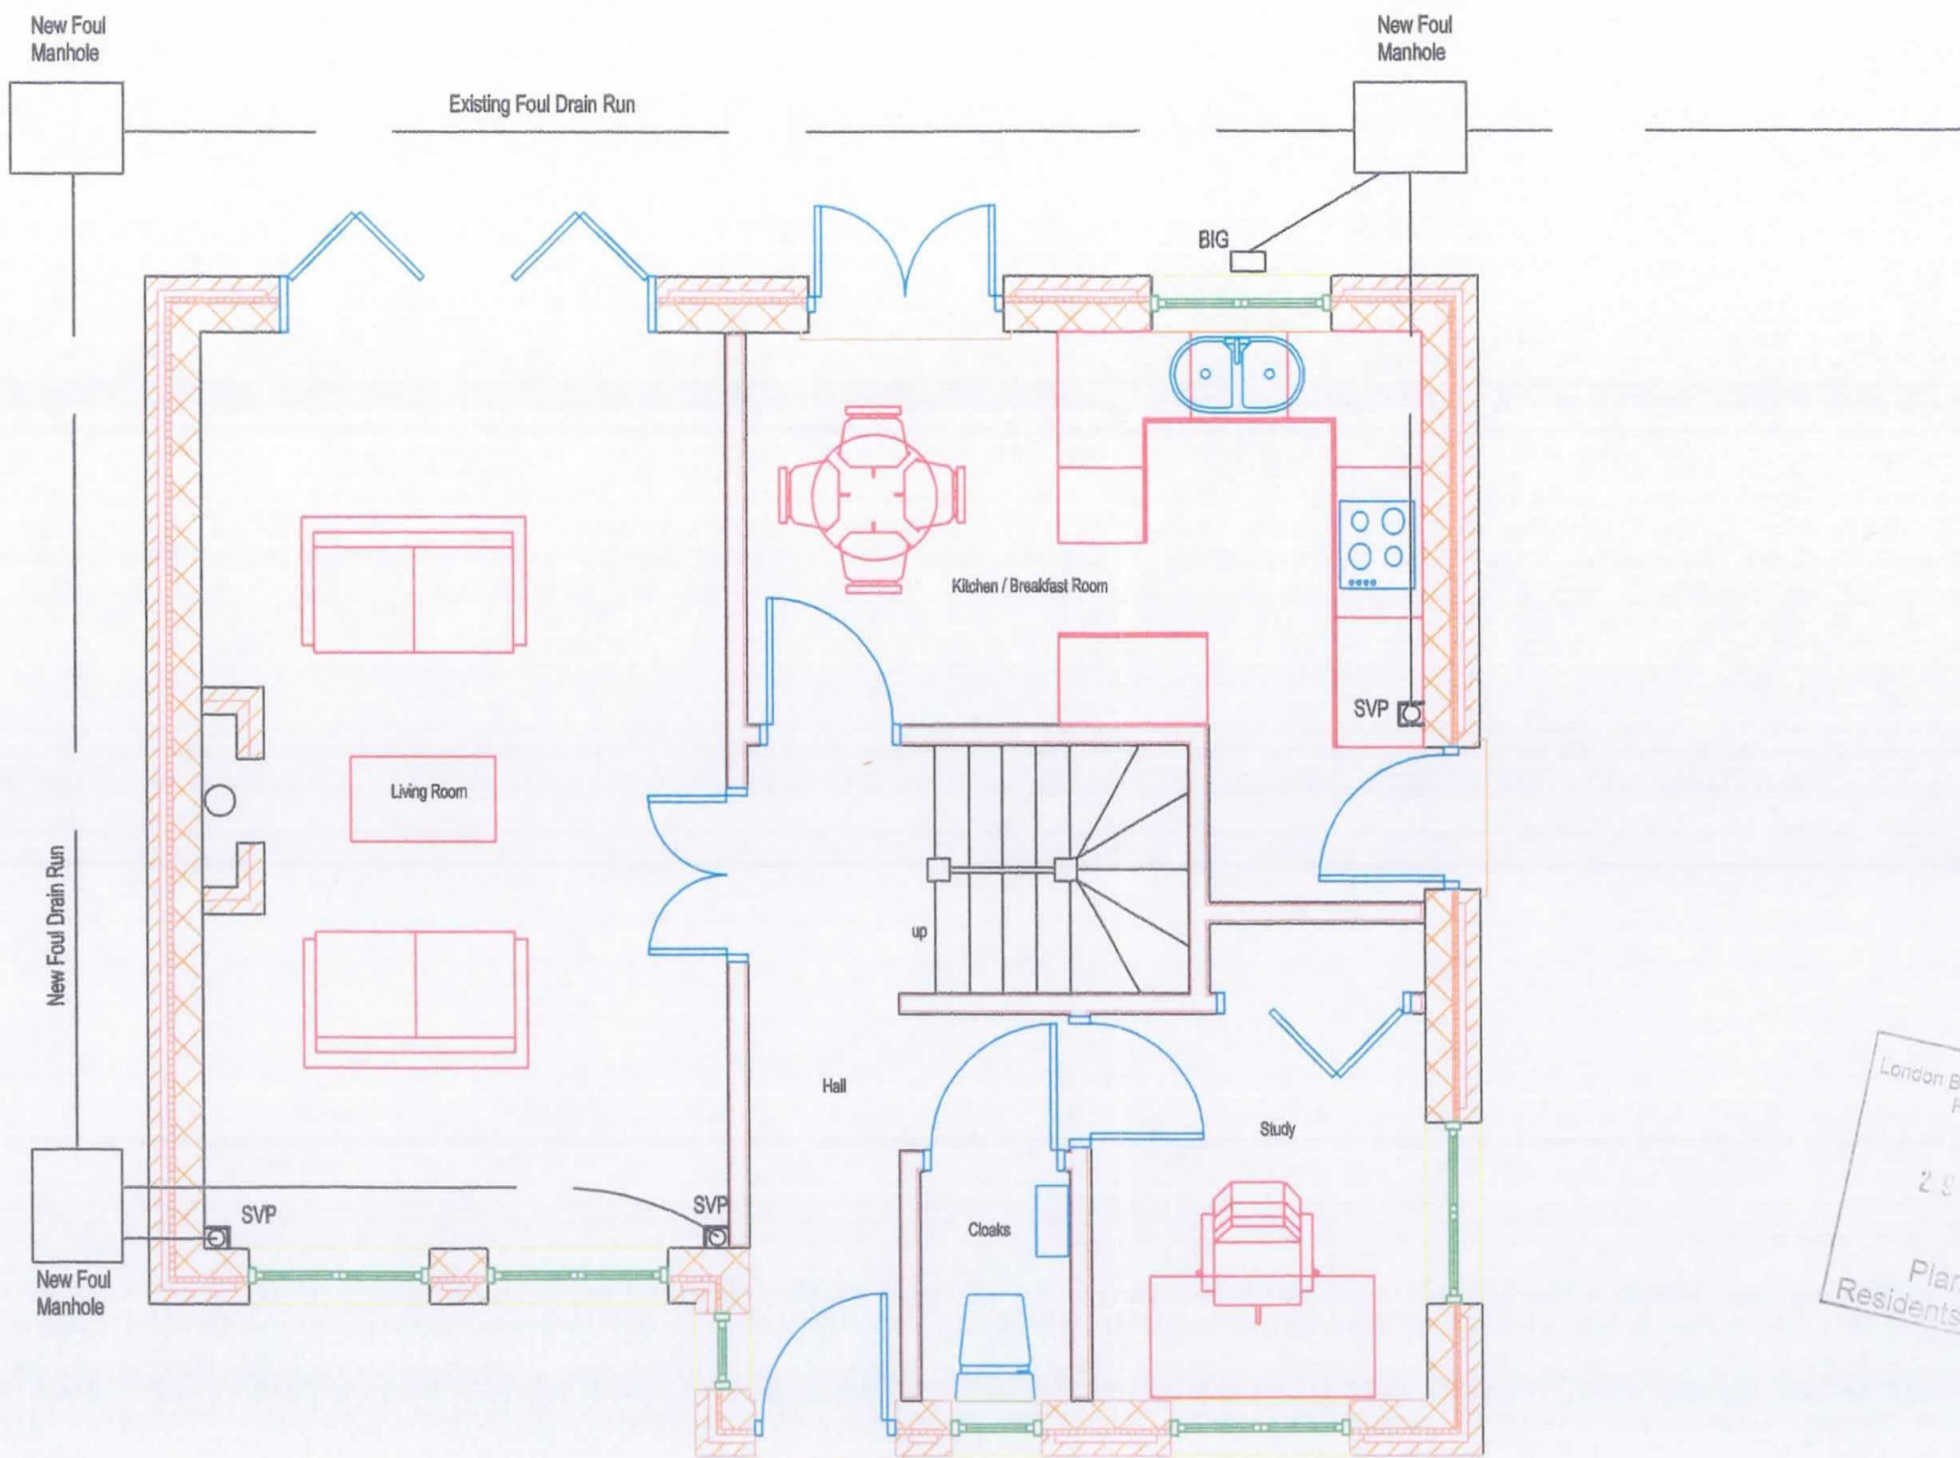

SCALE 1-50

London Borough of Hillingdon
RECEIVED
28 JUL 2015
Planning
Residents Services

**boucher
associates**

TEL: 01344 883639
e-mail: d.boucher@virgin.net

site: New House at
82 Mellow Lane East
Hayes End
Middx. UB4 8ER

drawing:

Proposed Ground Floor Plan
New House

Date: Oct.08 Scale: 1:50

Drawing No: 08/495/05