



SPECIFICATION NOTES


Plain roof tiles to match existing.

External walls to be part render and part facing brick, all to match existing.

Vertical tile hanging to match existing.

Windows to match existing

FRONT ELEVATION

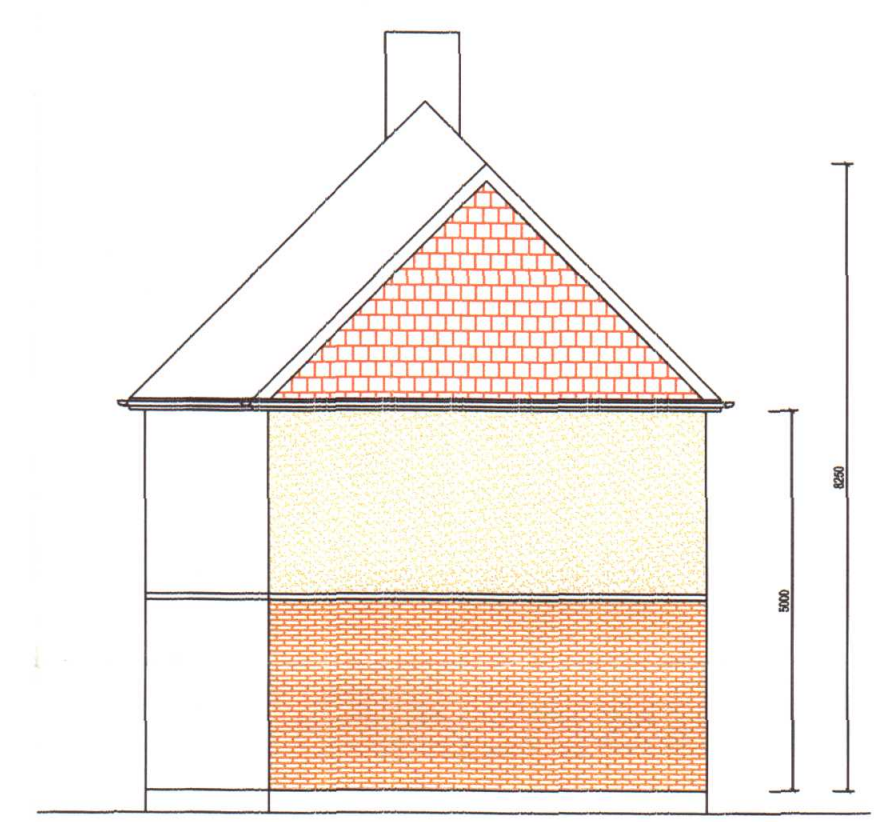

SIDE ELEVATION



REAR ELEVATION

0 1 2 3
SCALE 1:100

site: Proposed Extension to 82 Mellow Lane East Hayes End Middx. UB4 8ER	Revisions	
drawing: Proposed Elevations		
Scale: 1:100 Date:	Drawing No: 08/445 /10	TEL: 01344 883639 e-mail: d.boucher@virgin.net

