


0M
1M
2M
3M
4M
5M
6M
7M
8M
9M
10M

SCALE

neighbours extension

neighbours property

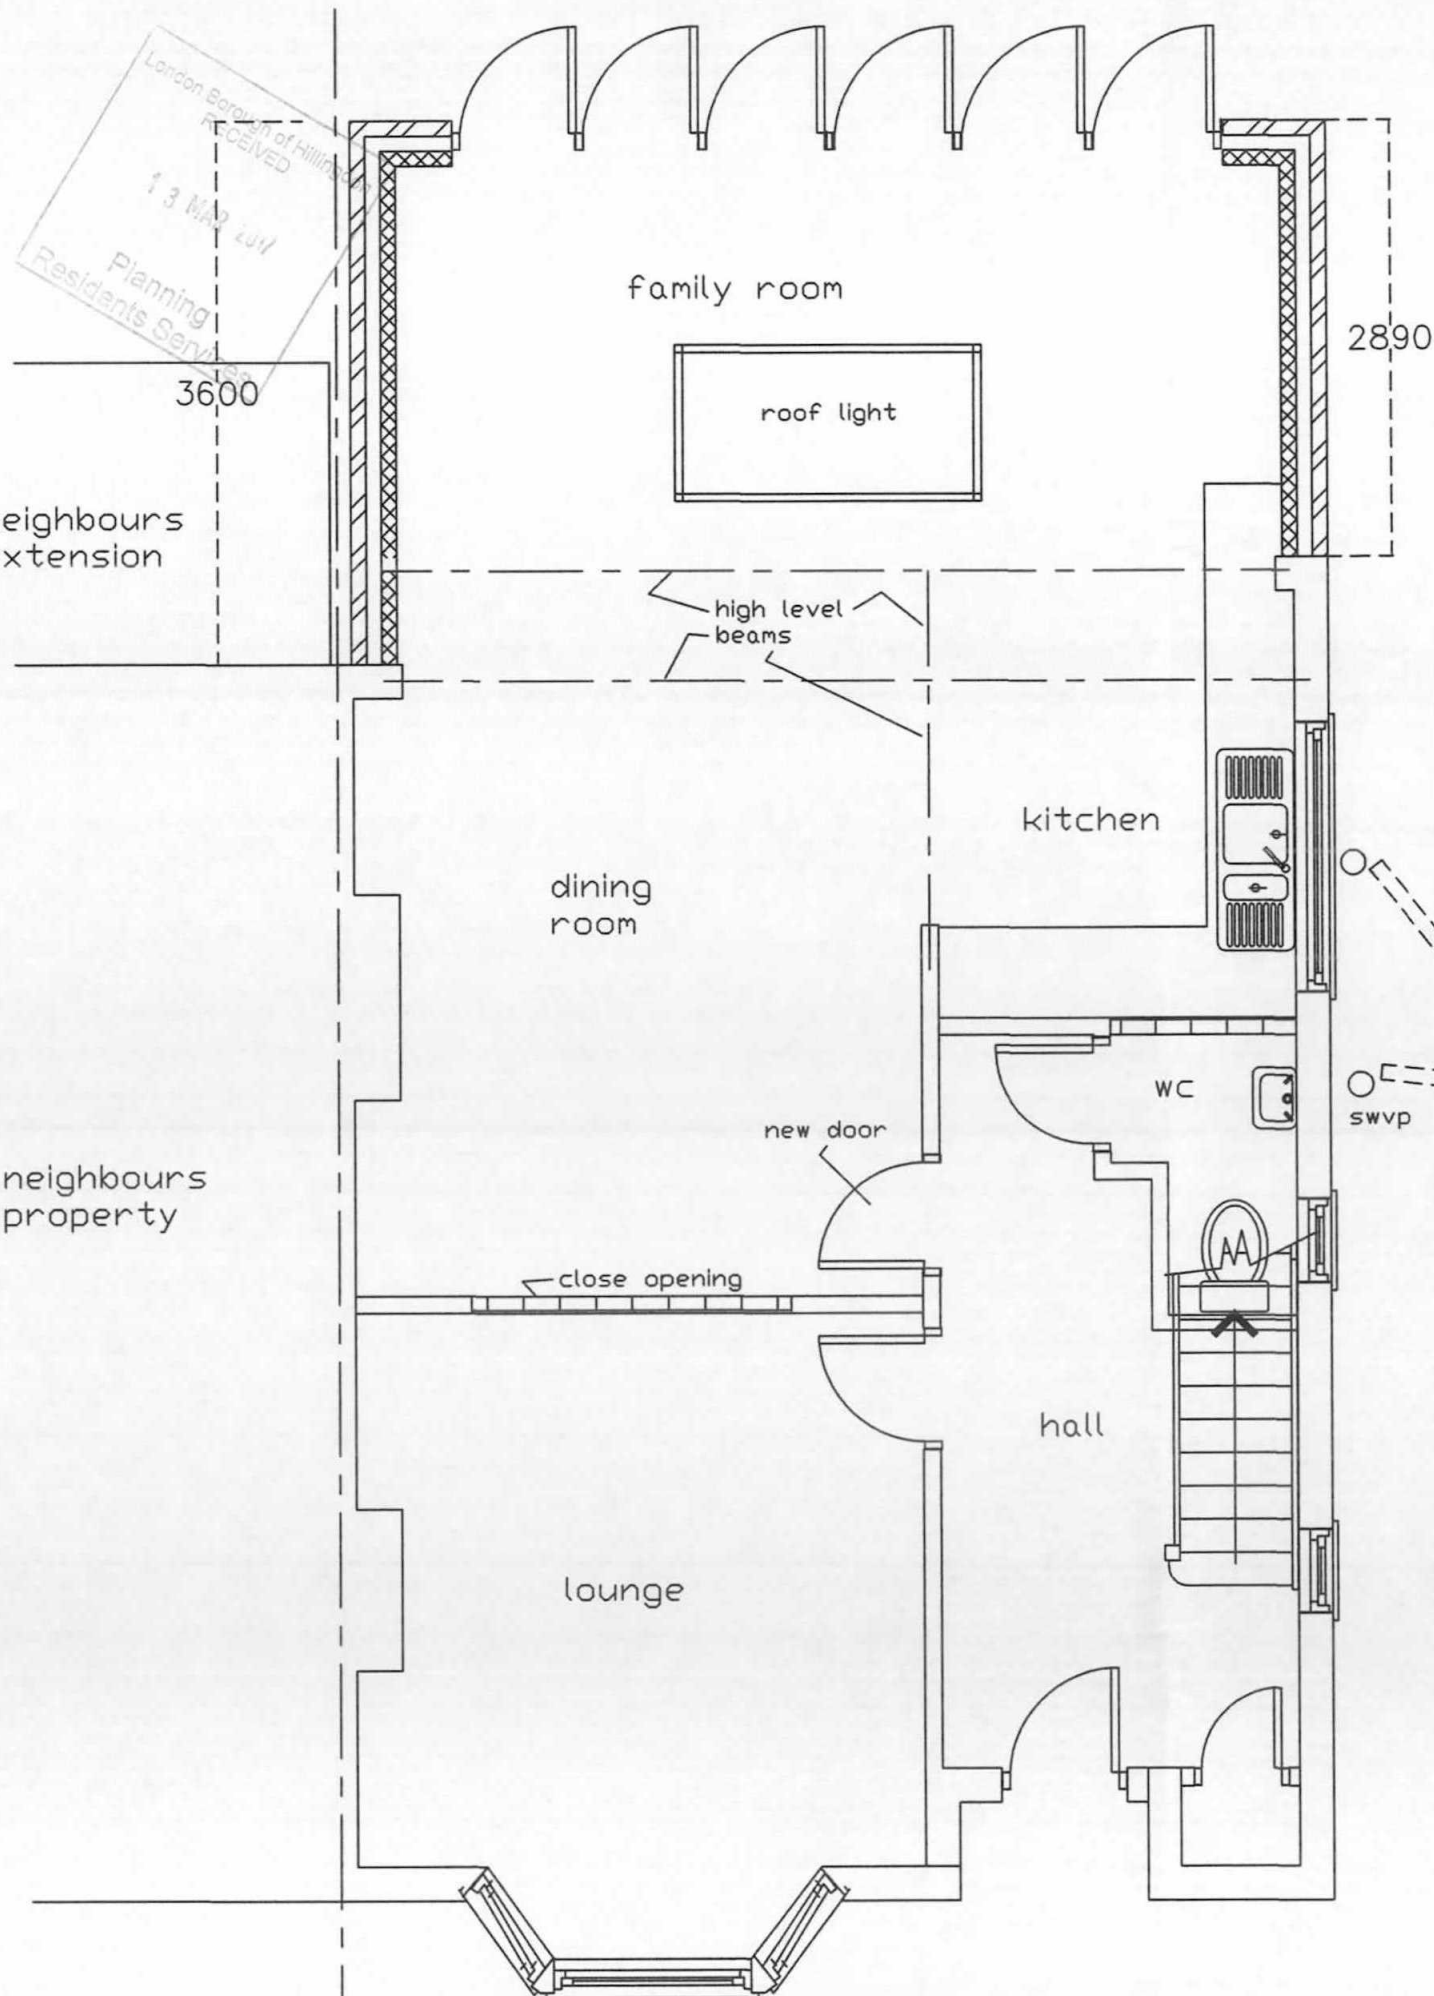

Mead Way

A3 PAPER

Proposed Ground Floor Plan

JAC Associates
Property Consultants

Mob: 07779 653101

Project

29 Pinn Way
Ruislip
MIDDX

Client

Mr
Tel:

Drawing Title

Proposed Extension

Drawing Number

pinnway-29 / 1
proposed ground

Scale

1 : 50

Date

17-01-17

All dimensions and information contained in these plans should be checked on site and with the Local Authority prior to commencing any building works. The works may also be covered by the Town and Country Planning Acts, Building Acts and The Party Wall Act. No works should be commenced prior to obtaining all necessary consents.