

69836/APP/2014/3021

SITE PLAN


Scale 1:200

0 2m 4m 6m 8m

BRIDLE ROAD

N
↓

FRANCIS ROAD

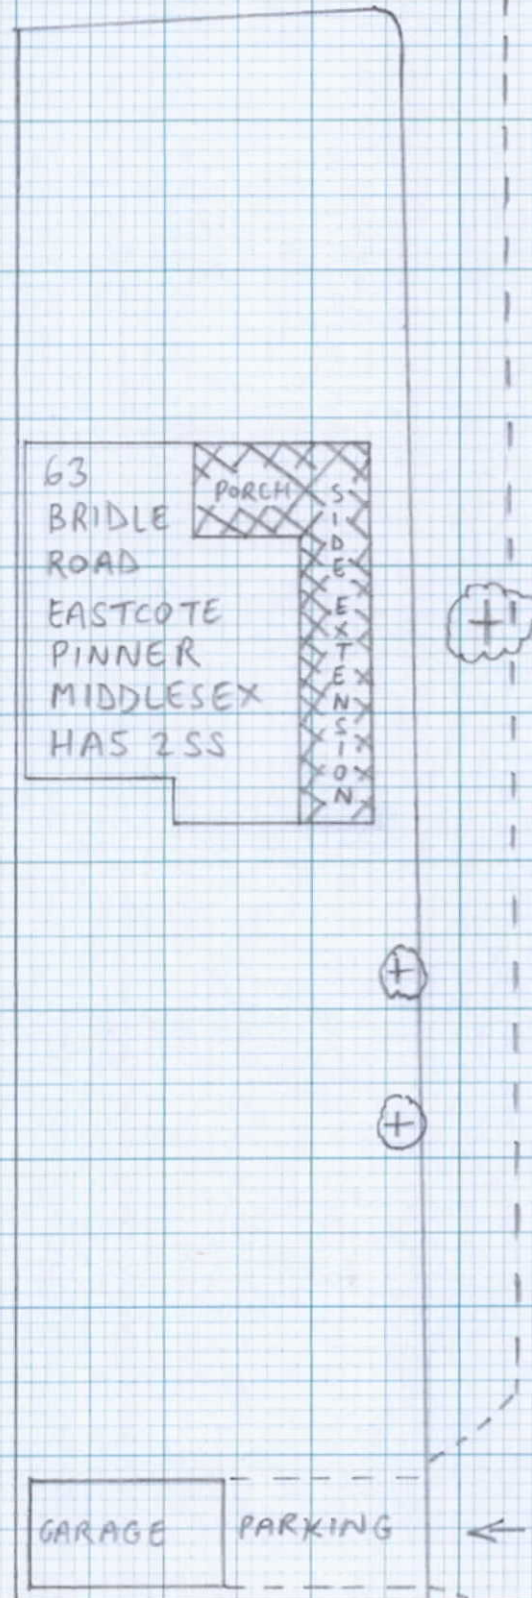

LON BOROUGH OF HILLINGDON
RECEIVED
11 SEP 2014
PLANNING & TRANSPORTATION
GROUP

EXISTING
CROSSOVER