



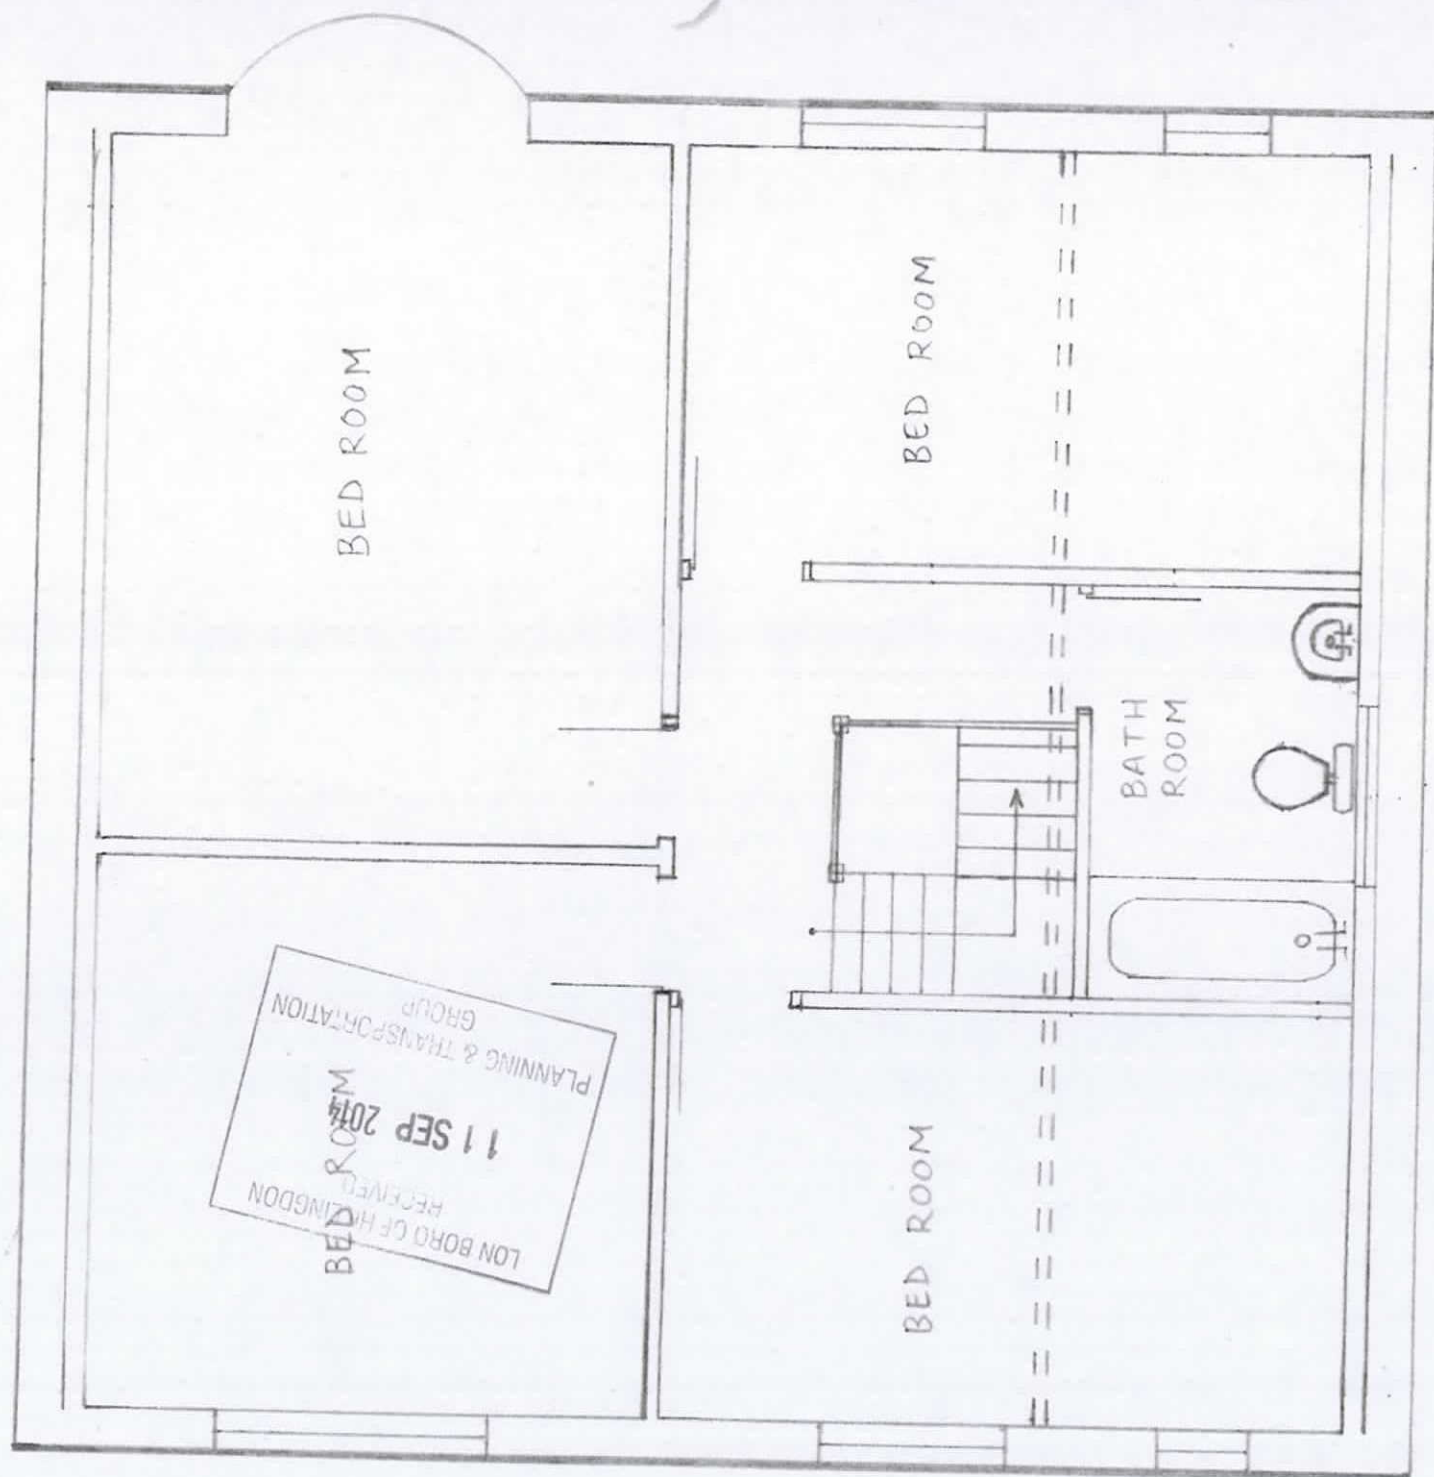

PROPOSED FIRST FLOOR PLAN SCALE 1:200

63 BRIDLE ROAD, PINNER, MIDDLESEX HAS 2SS

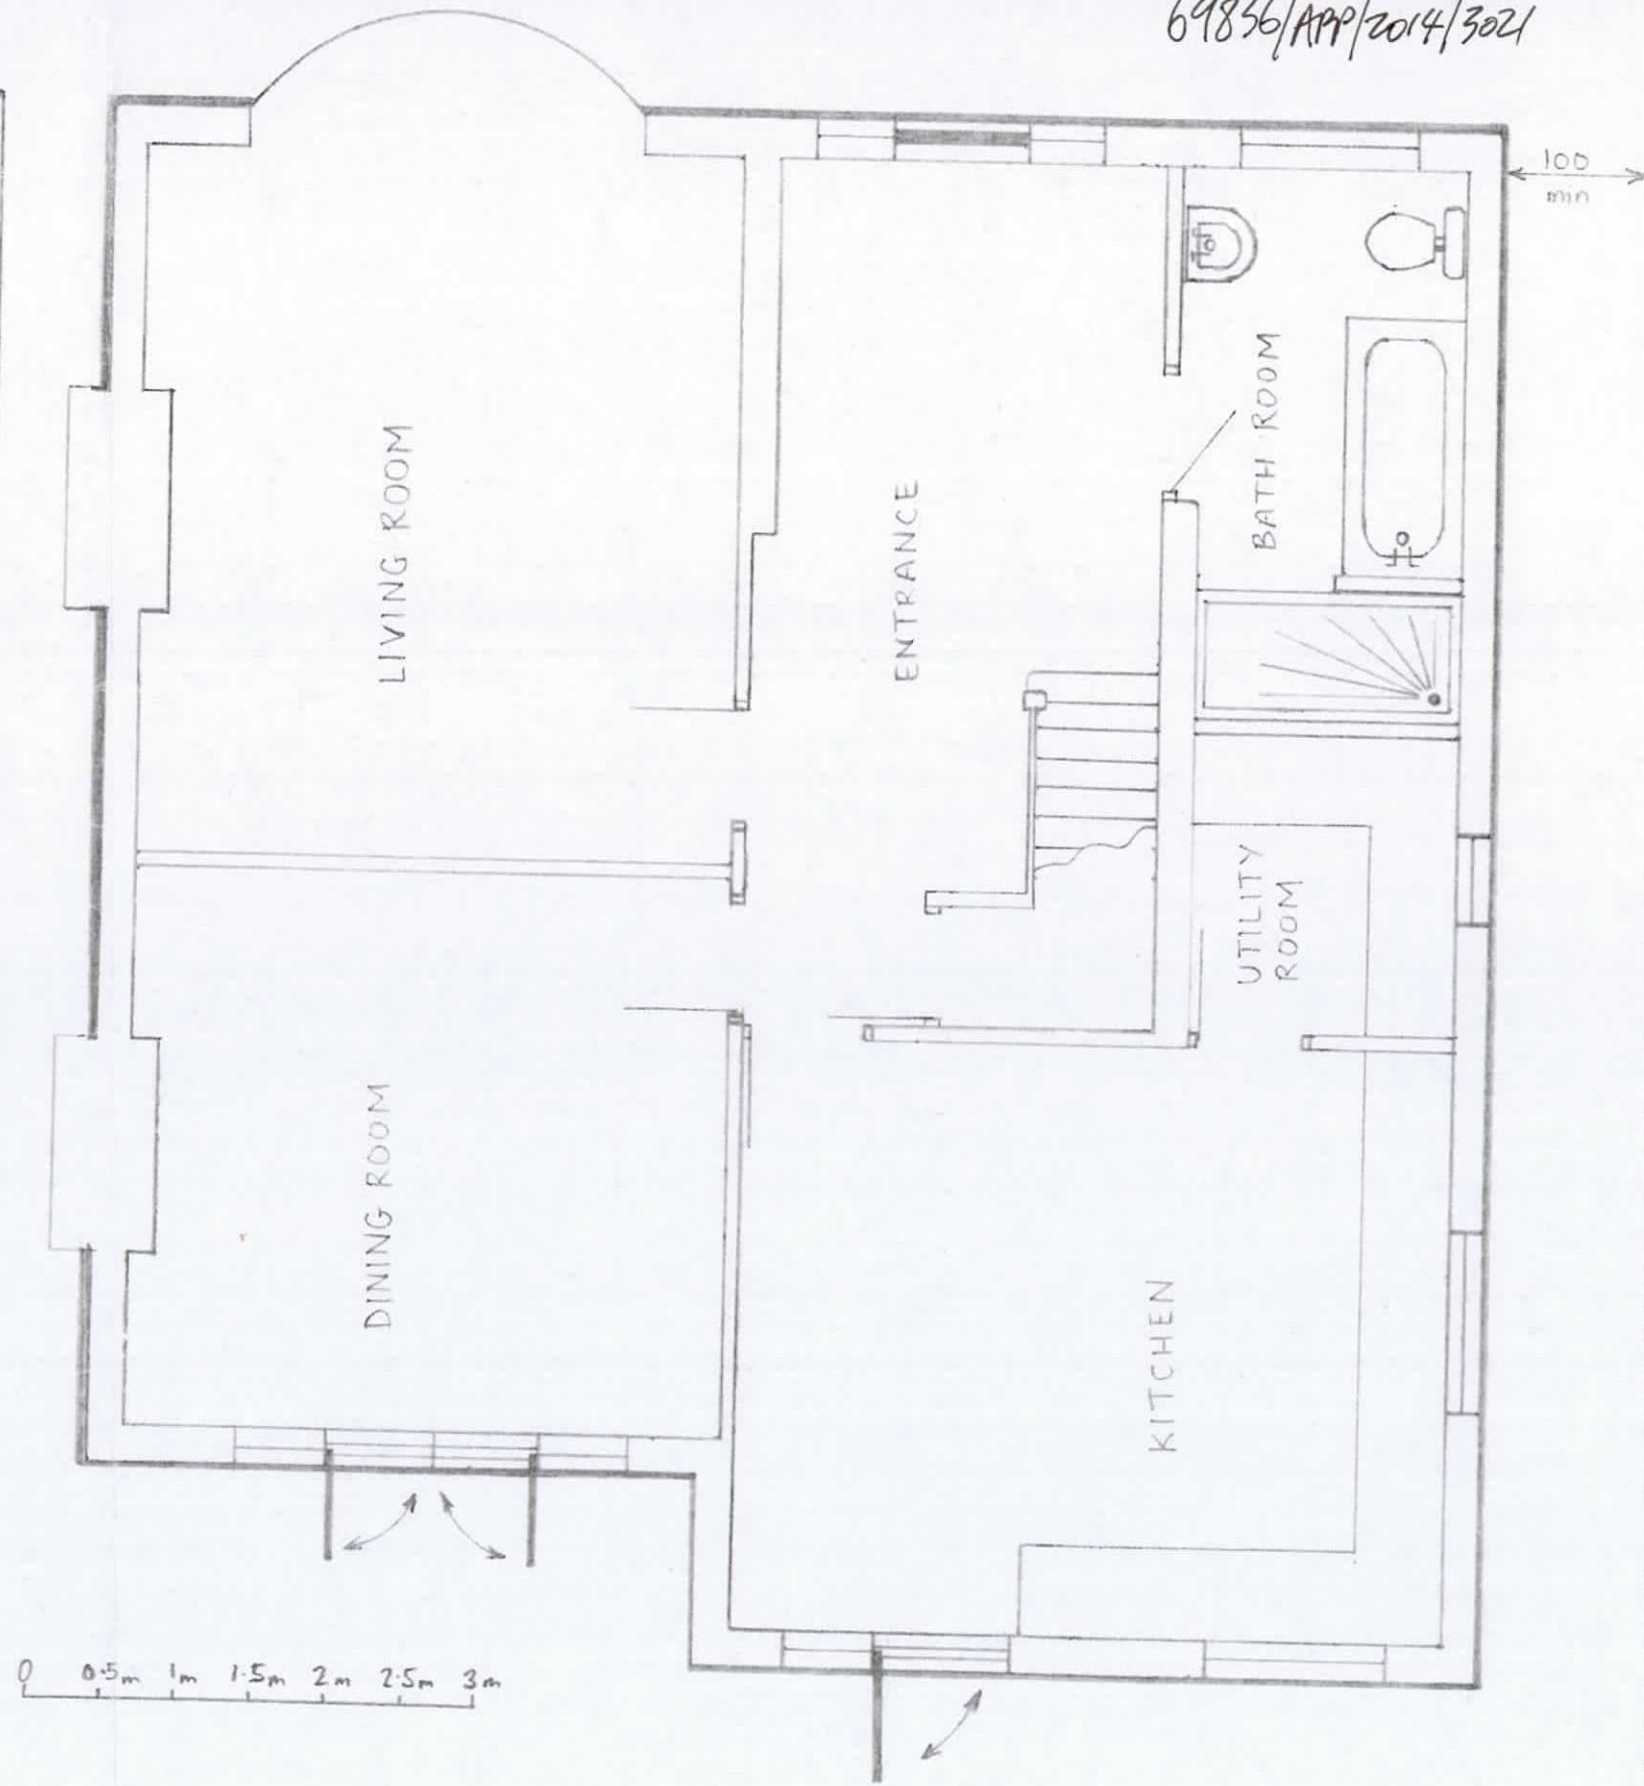

PROPOSED GROUND FLOOR PLAN