



REV	ISSUE	DATE
P1	PLANNING ISSUE	04.12.13

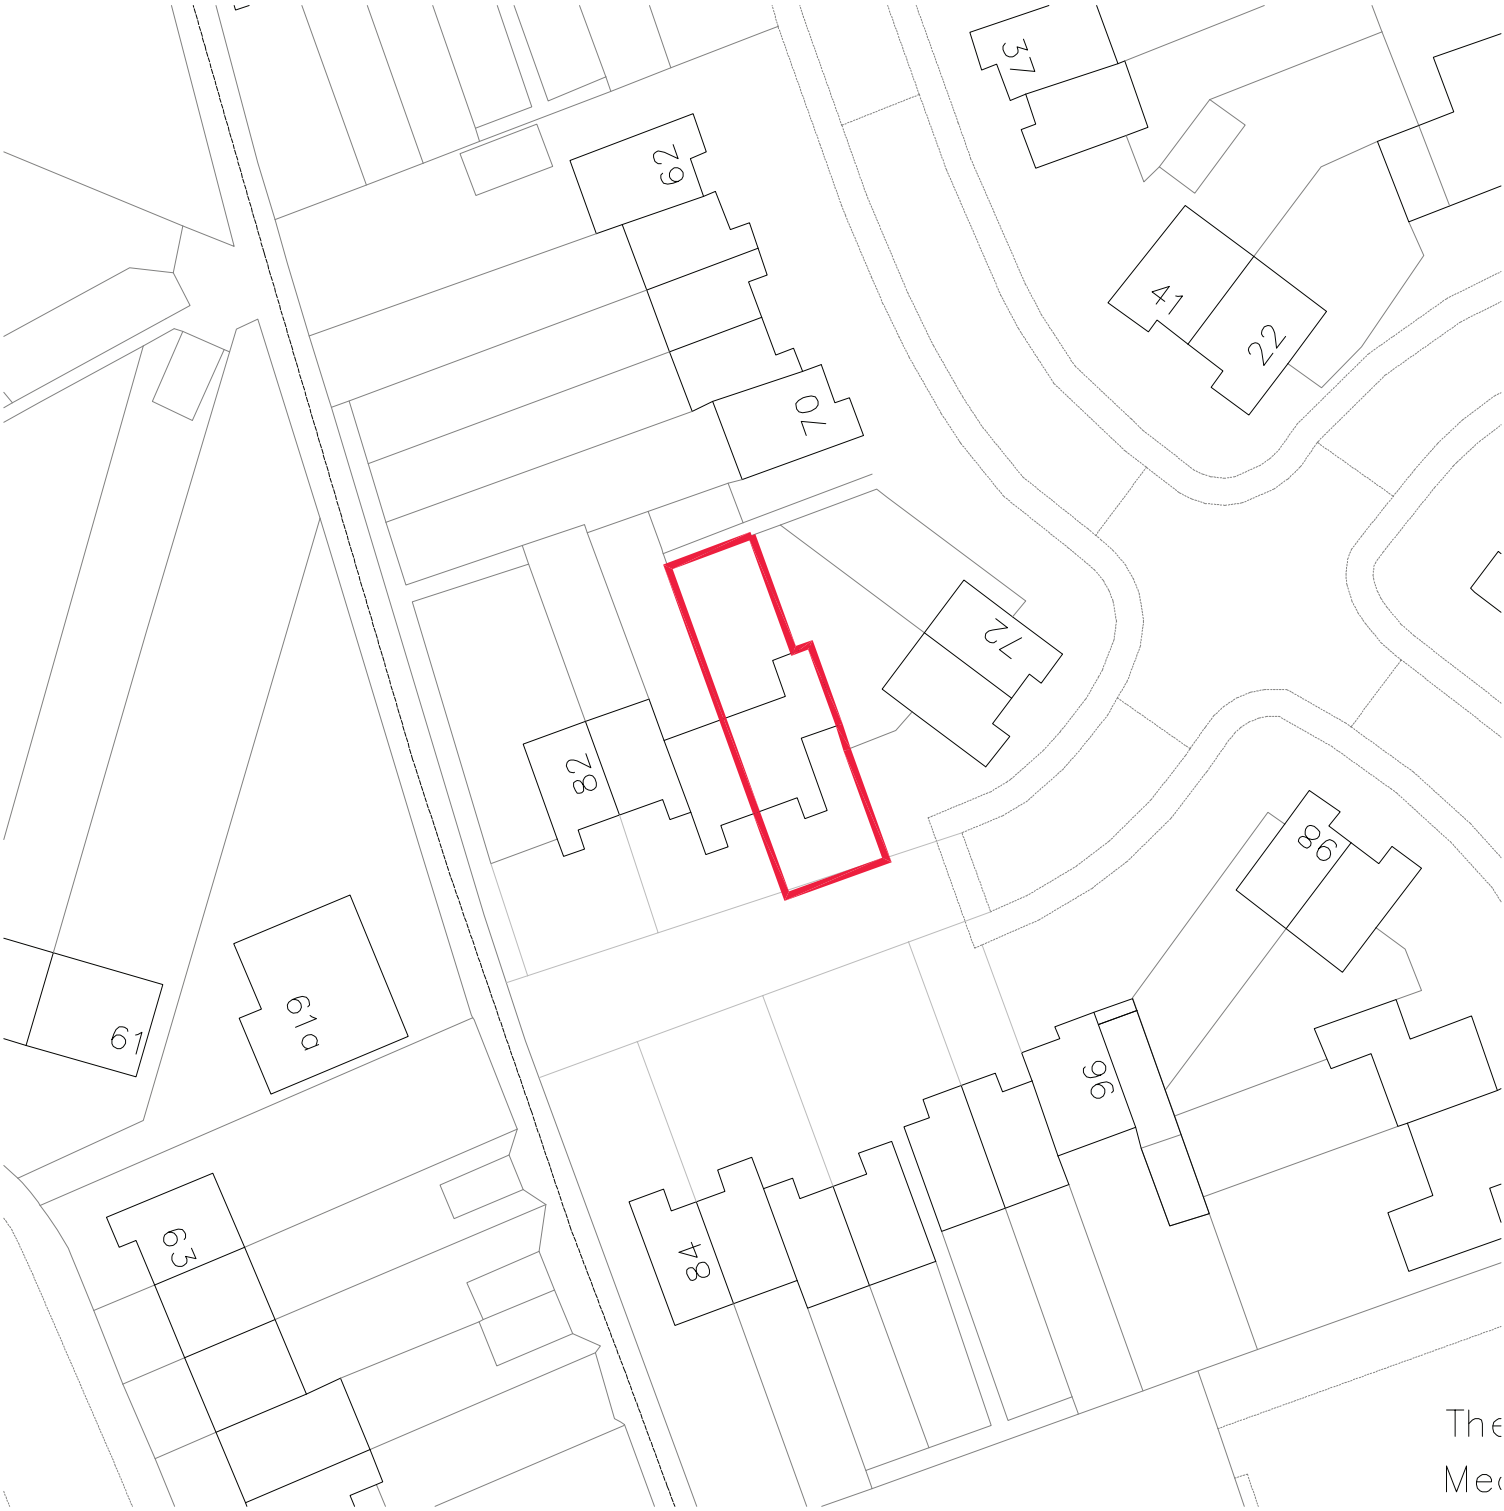

SITE LOCATION PLAN 1:500

do not scale from this drawing. Dimensions are indicative only. Any discrepancies between drawings or between drawings and actual site conditions should immediately be brought to the consultants attention.

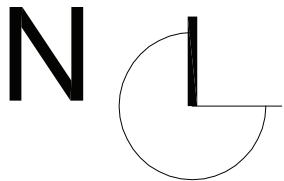

Project.: 76 Elliott Avenue.

Client.: Mr M Gaffney

McDougall Architects

7 Hamble Close, Ruislip, Middlesex, HA4 7EP

01895 476136

Title	EXISTING SITE PLAN		DWG No.	52 L(0-) 001	Status.	PLANNING
	Revision.	P1	Scale.	1:500	Paper.	A3