


REV	ISSUE	DATE
P0	PLANNING ISSUE	04.12.13

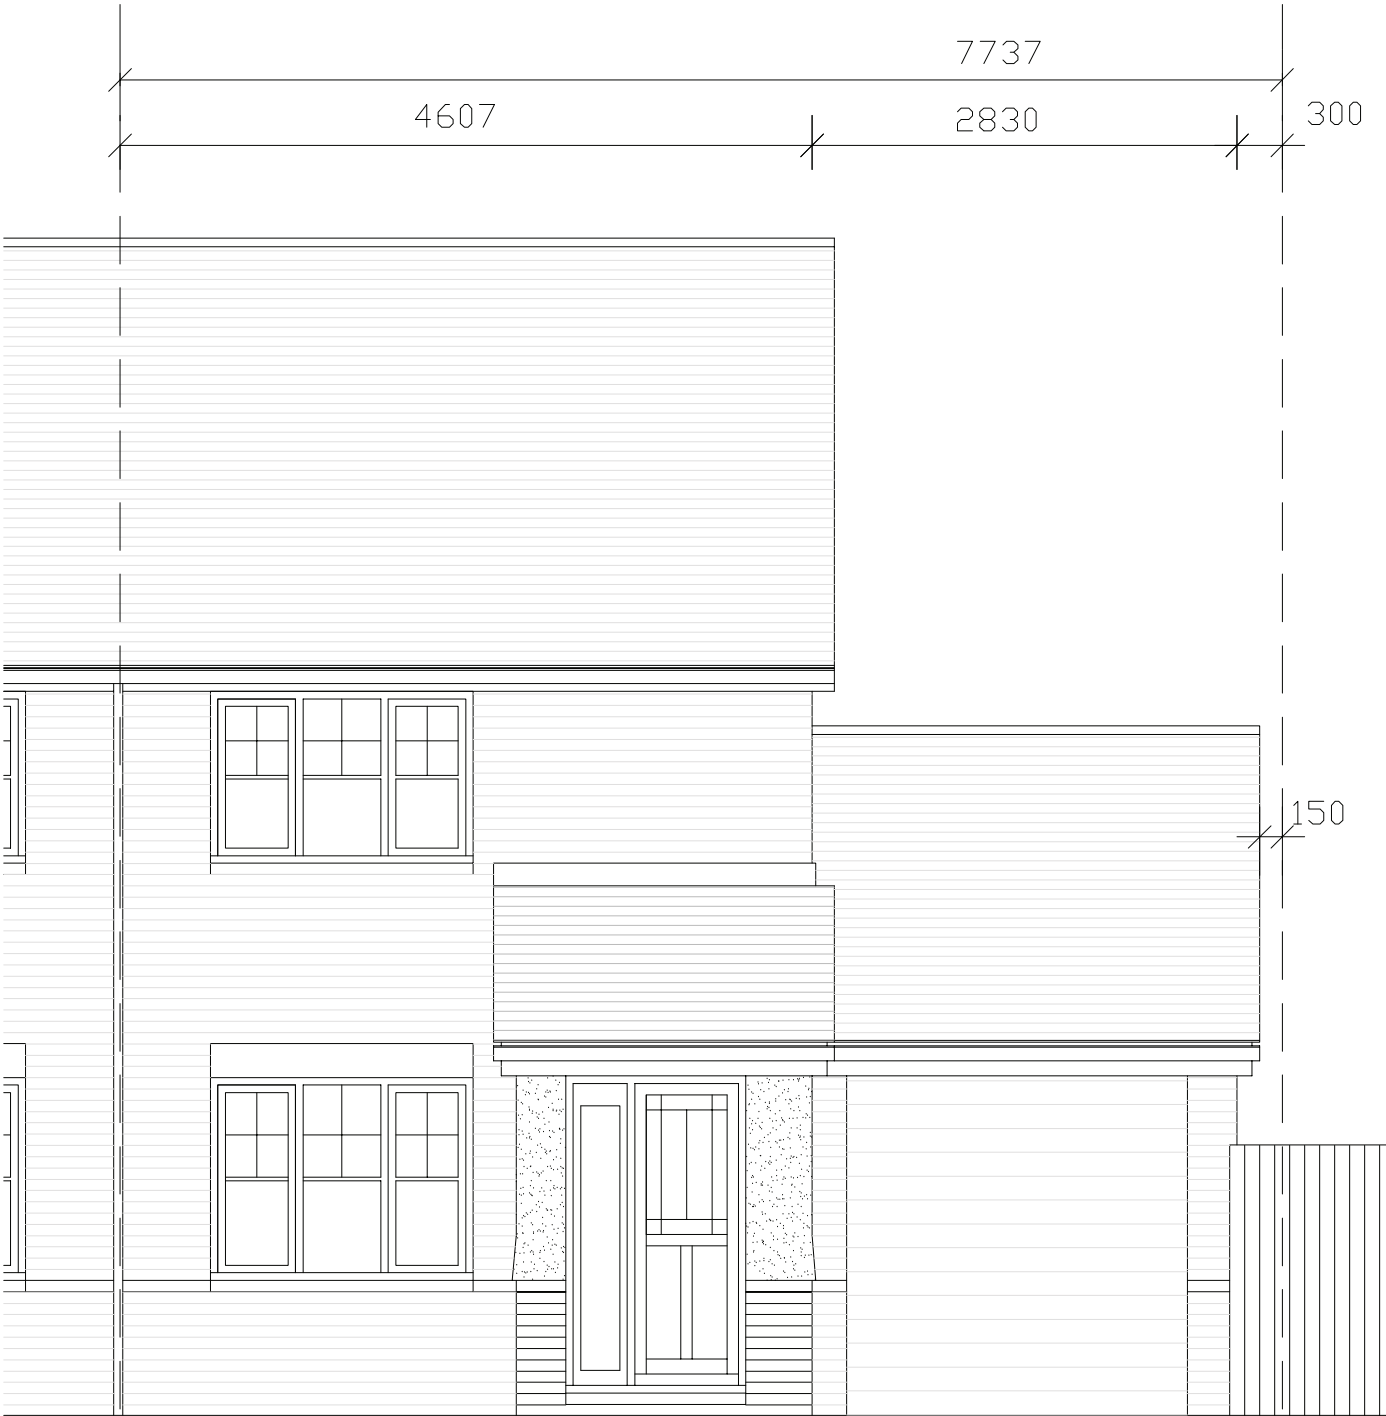

EXISTING FRONT ELEVATION



EXISTING REAR ELEVATION

Project.: 76 Elliott Avenue.

McDougall Architects

7 Hamble Close, Ruislip, Middlesex, HA4 7EP
01895 476136

Client.: Mr M Gaffney

Title	EXISTING ELEVATIONS		DWG No. 52 L(0-) 030		Status. PLANNING
	1 OF 2		Revision. P1	Scale. 1:50	Paper. A3

do not scale from this drawing. Dimensions are indicative only. Any discrepancies between drawings or between drawings and actual site conditions should immediately be brought to the consultants attention.