


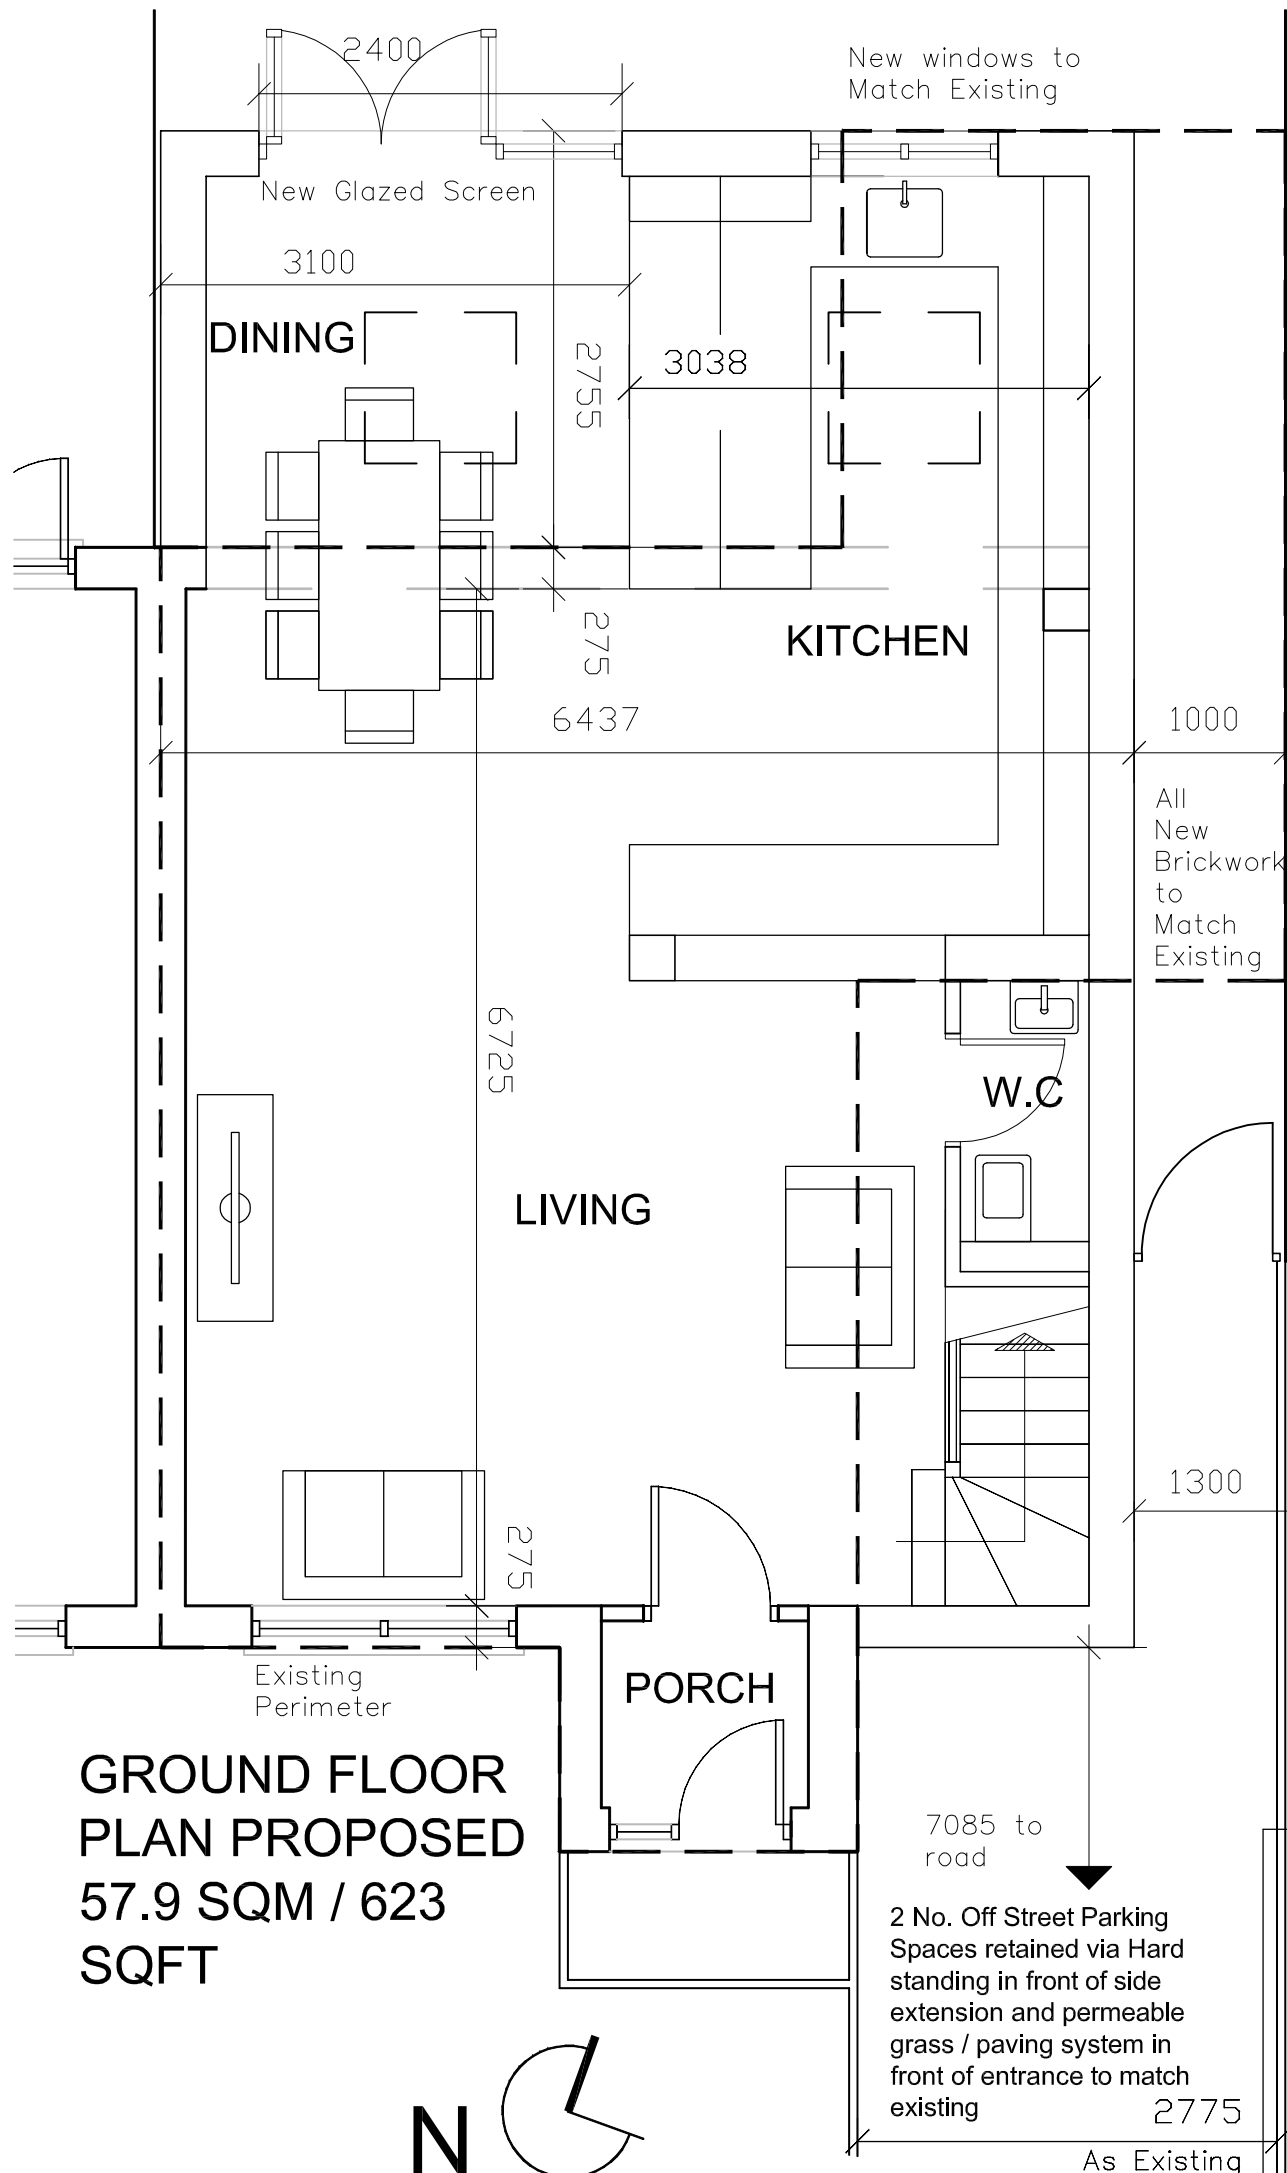


REV	ISSUE	DATE
P4	Setting out amended layout altered	12.12.13

New 1800 High Close Board Fencing to boundary with treated timber gate to front

Existing Boundary is staggered by 300mm at this point.
Extension therefore offset 1300mm from boundary when viewed from the front

FIRST FLOOR PLAN PROPOSED
40 SQM / 430 SQFT

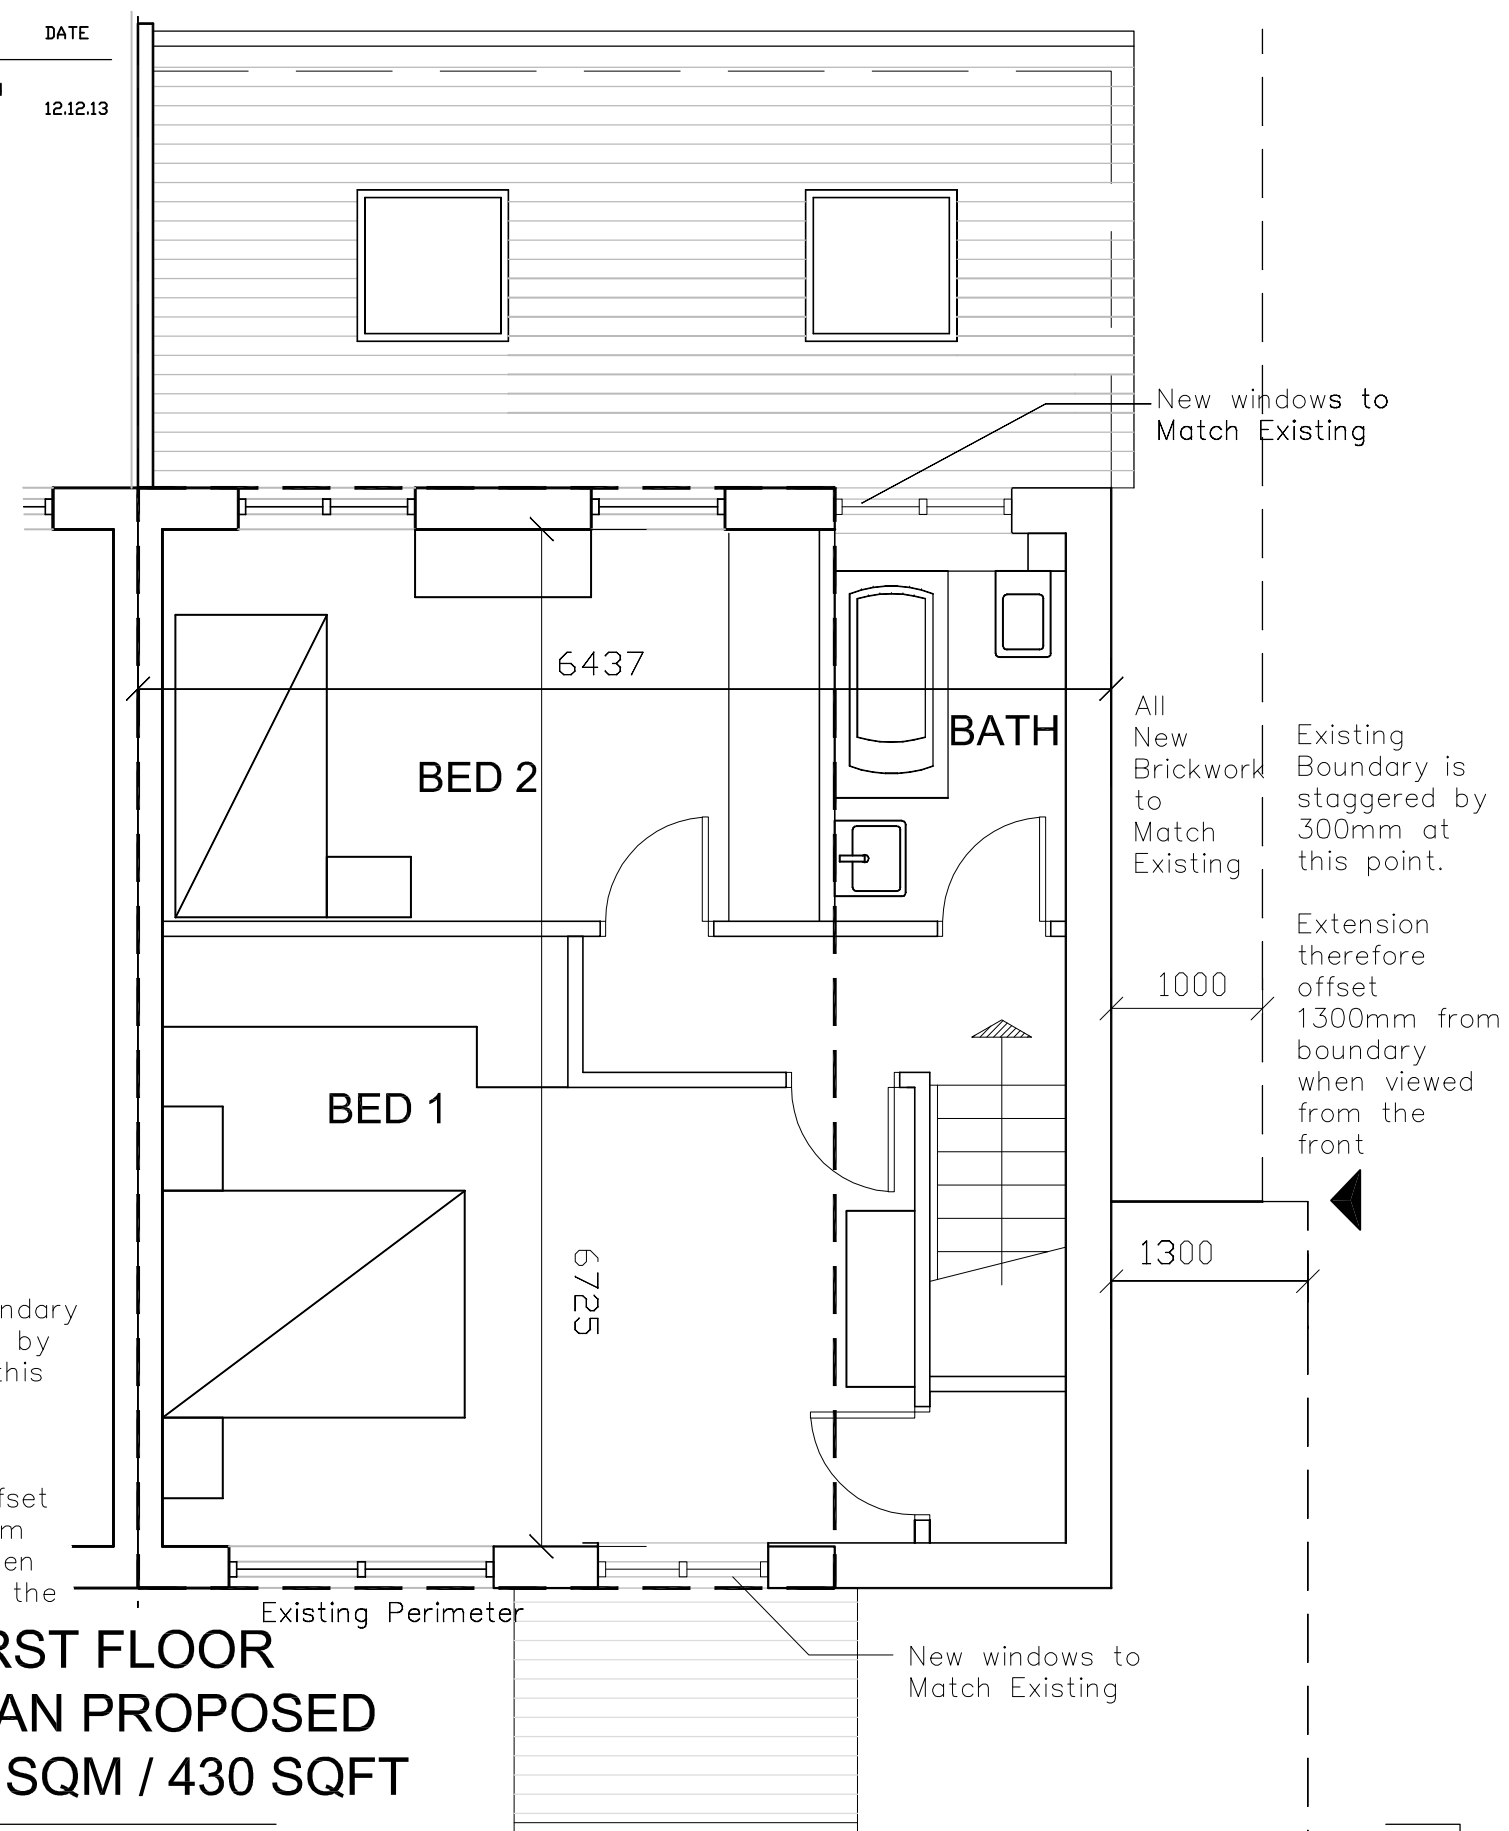

Project.: 76 Elliott Avenue.

Client.: Mr M Gaffney

McDougall Architects

7 Hamble Close, Ruislip, Middlesex, HA4 7EP

01895 476136

Title	PROPOSED GROUND AND FIRST FLOOR PLANS		DWG No.	53 L(--) 100	Status.	PLANNING
	Revision.	P4	Scale.	1:50	Paper.	A3