


PROPOSED
REAR ELEVATION

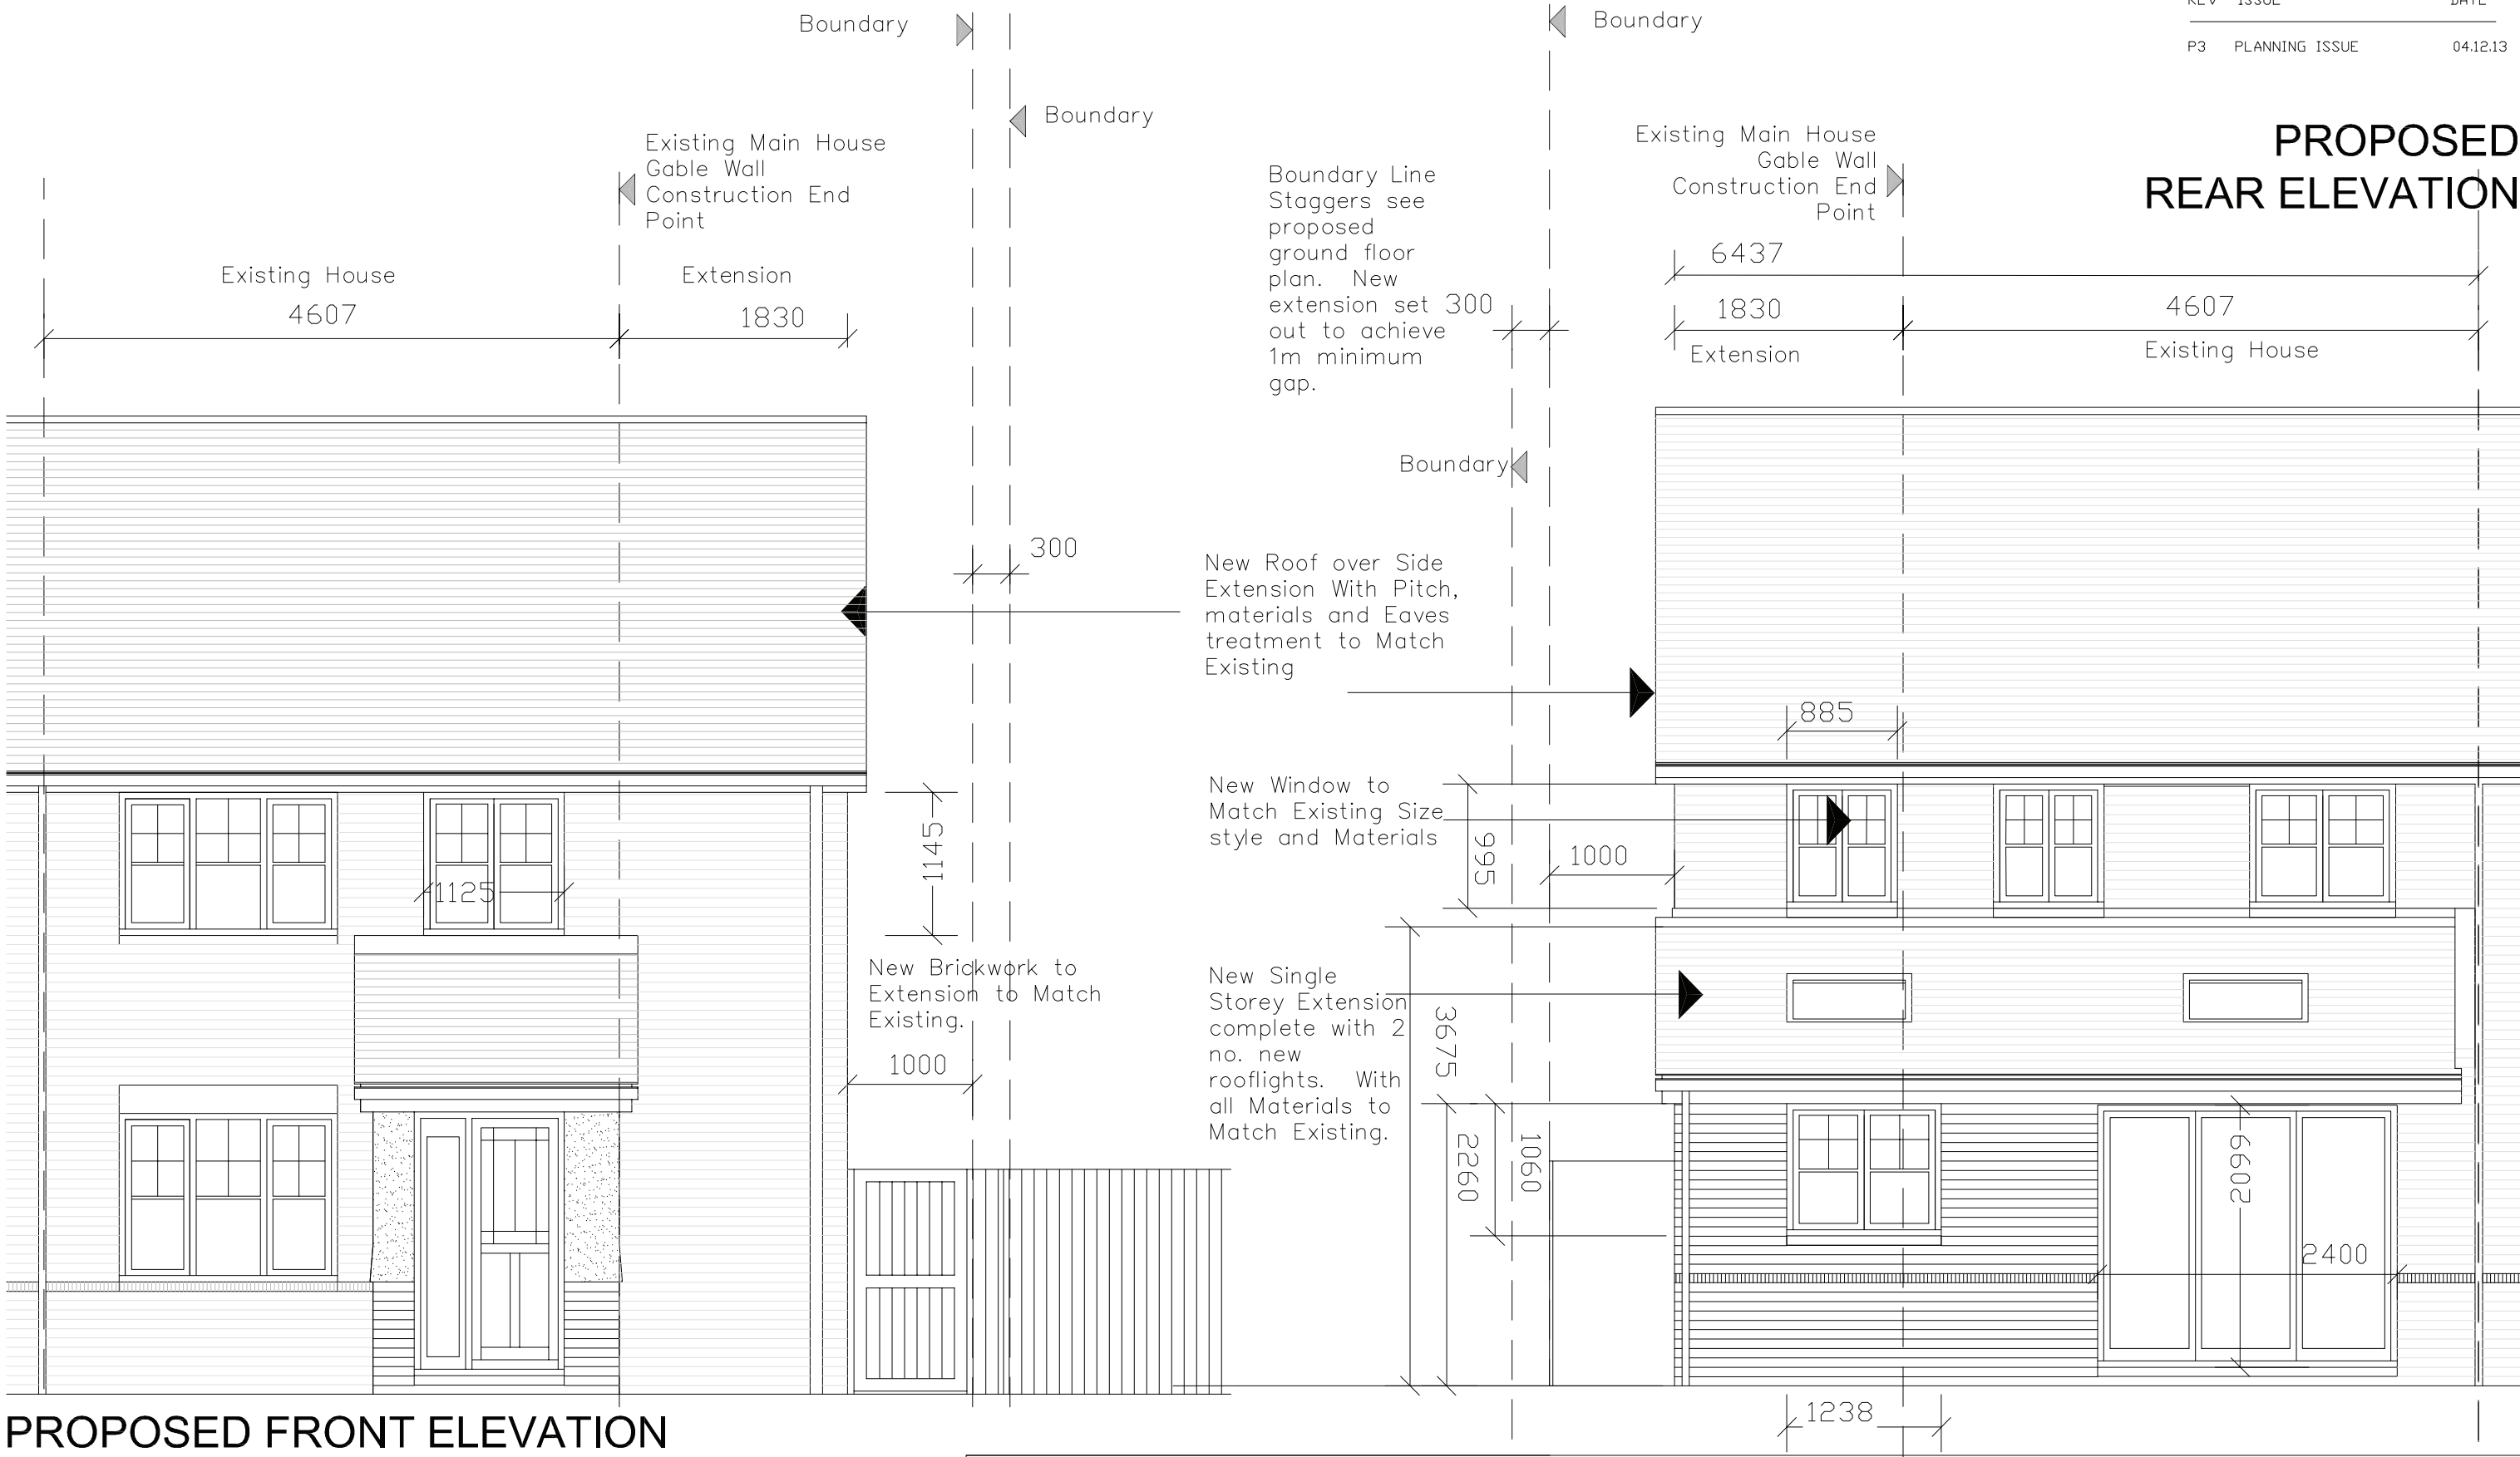

PROPOSED FRONT ELEVATION

Project.: 76 Elliott Avenue.

McDougall Architects

7 Hamble Close, Ruislip, Middlesex, HA4 7EP
01895 476136

Client.: Mr M Gaffney

Title PROPOSED ELEVATIONS
1 OF 2

DWG No. 52 L(--) 300 Status. PLANNING

Revision. P3 Scale. 1:50 Paper. A3

do not scale from this drawing. Dimensions are indicative only. Any discrepancies between drawings or between drawings and actual site conditions should immediately be brought to the consultants attention.