

REV	ISSUE	DATE
P5	MINOR AMENDMENT TD EAVES	12.02.14


New 1800 High
Close Board
Fencing to
boundary with
treated timber
gate to front

Existing Boundary
is staggered by
300mm at this
point.
Extension
therefore offset
1300mm from
boundary when
viewed from the
front

New windows to
Match Existing

All
New
Brickwork
to
Match
Existing
Existing
Boundary is
staggered by
300mm at
this point.
Extension
therefore
offset
1300mm from
boundary
when viewed
from the
front

FIRST FLOOR PLAN PROPOSED

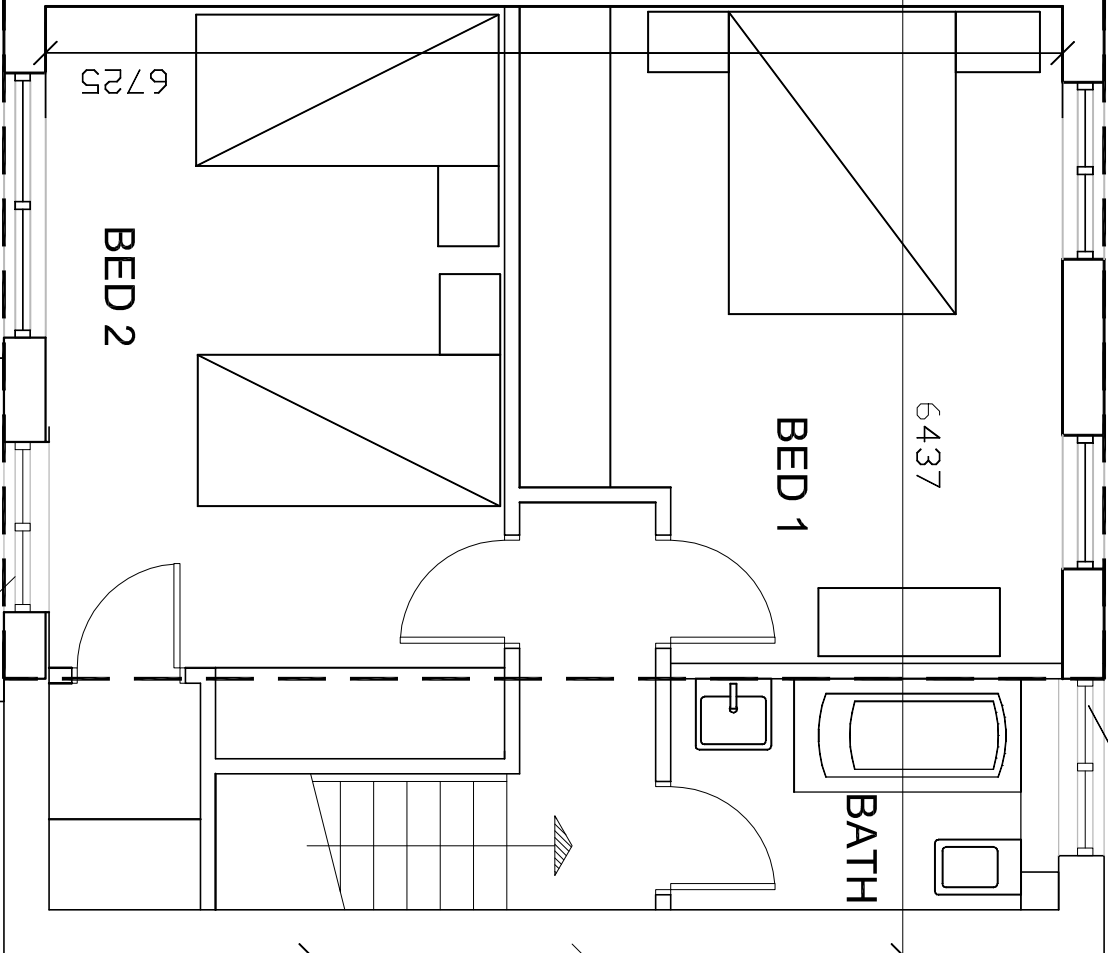


Project: 76 Elliott Avenue.


McDougall Architects

7 Hamble Close, Ruislip, Middlesex, HA4 7EP
01895 476136

GROUND FLOOR PLAN PROPOSED

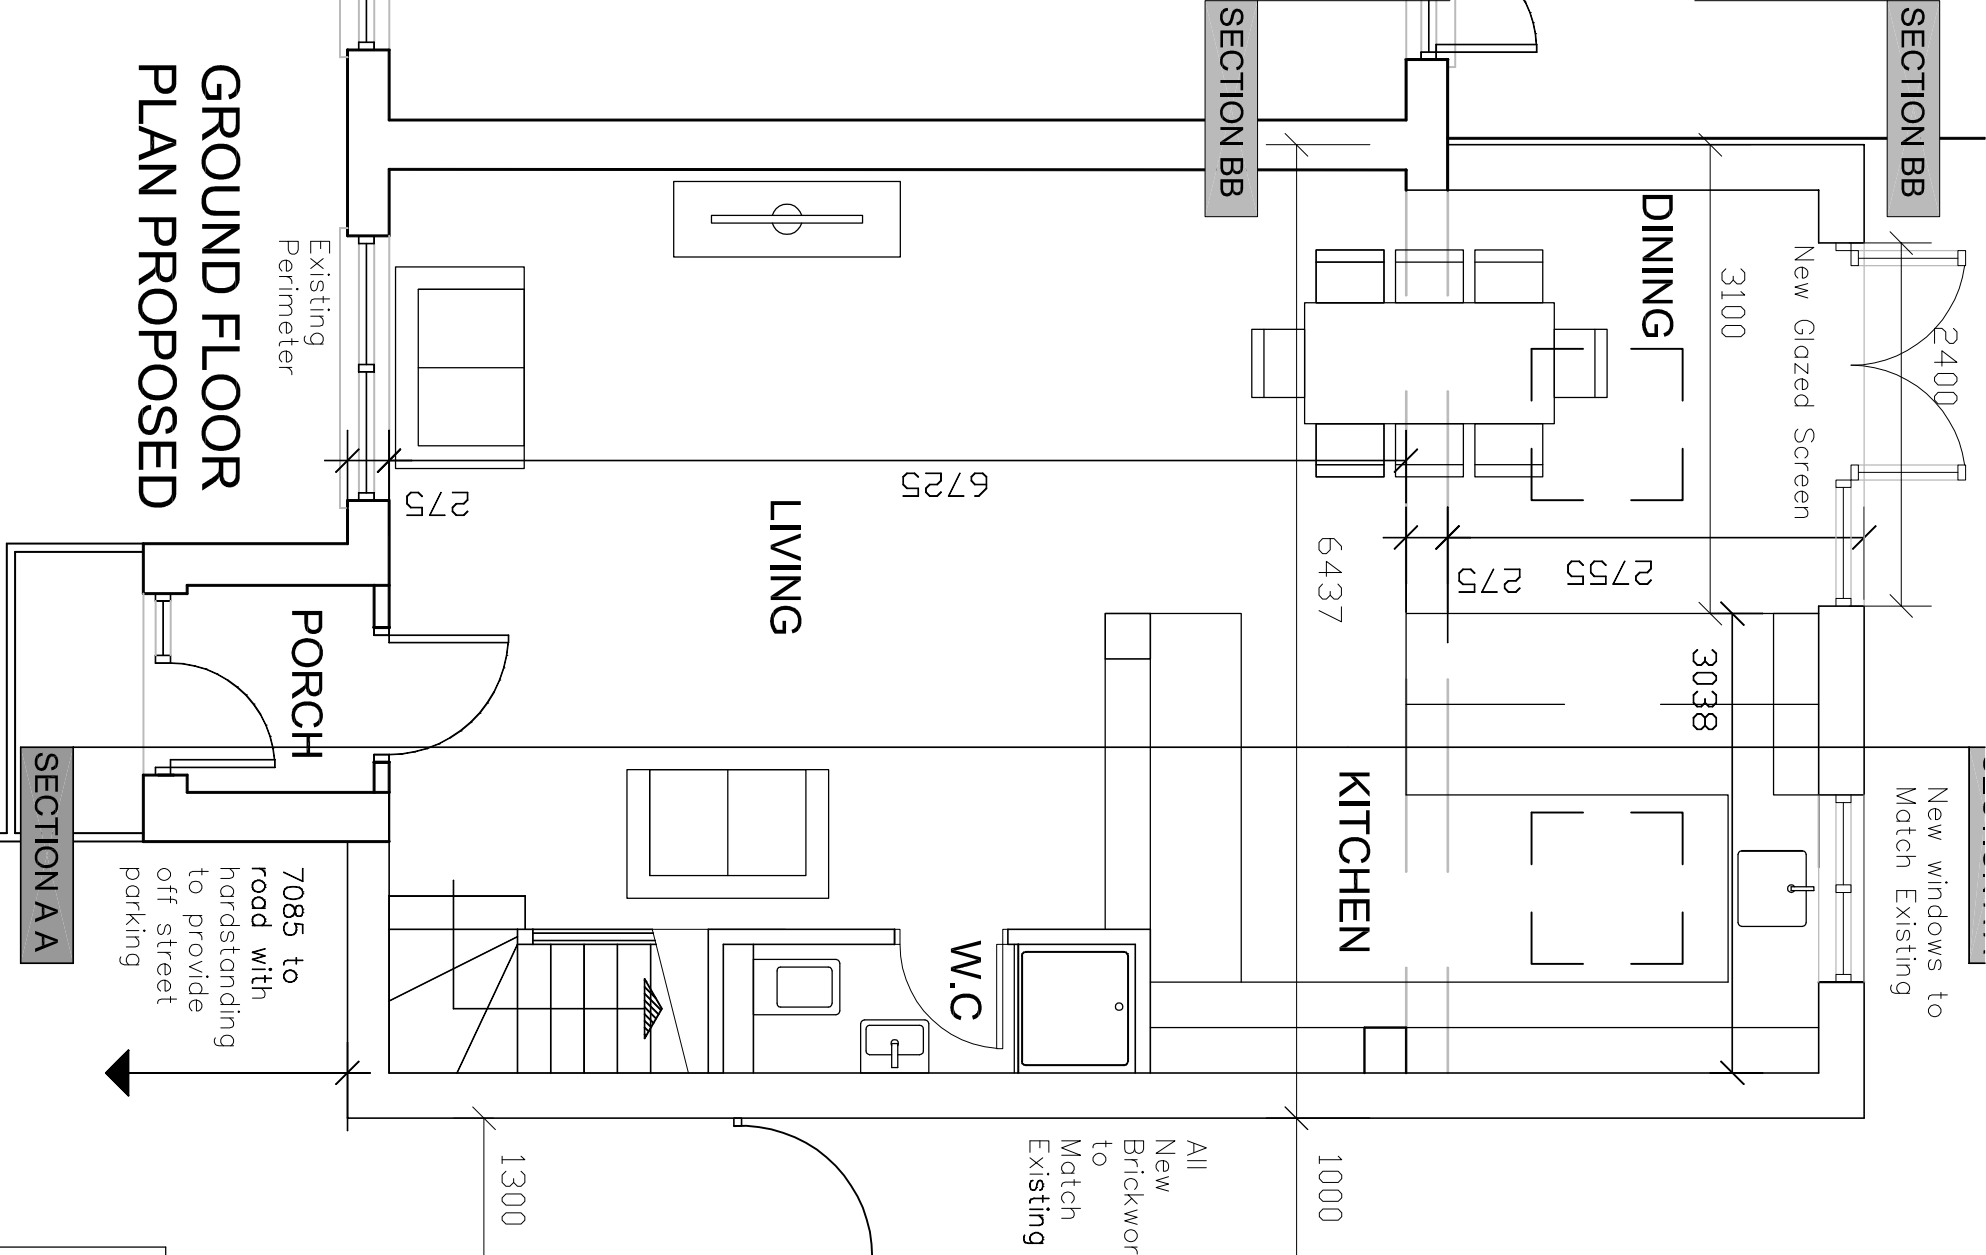

7085 to
road with
hardstanding
to provide
off street
parking

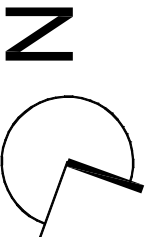

2775
As Existing

Client: Mr M Gaffney

Title PROPOSED GROUND AND FIRST FLOOR PLANS		DWG No. 53 L(--) 100	Status. PLANNING
Revision. P5	Scale. 1:50	Paper. A3	