


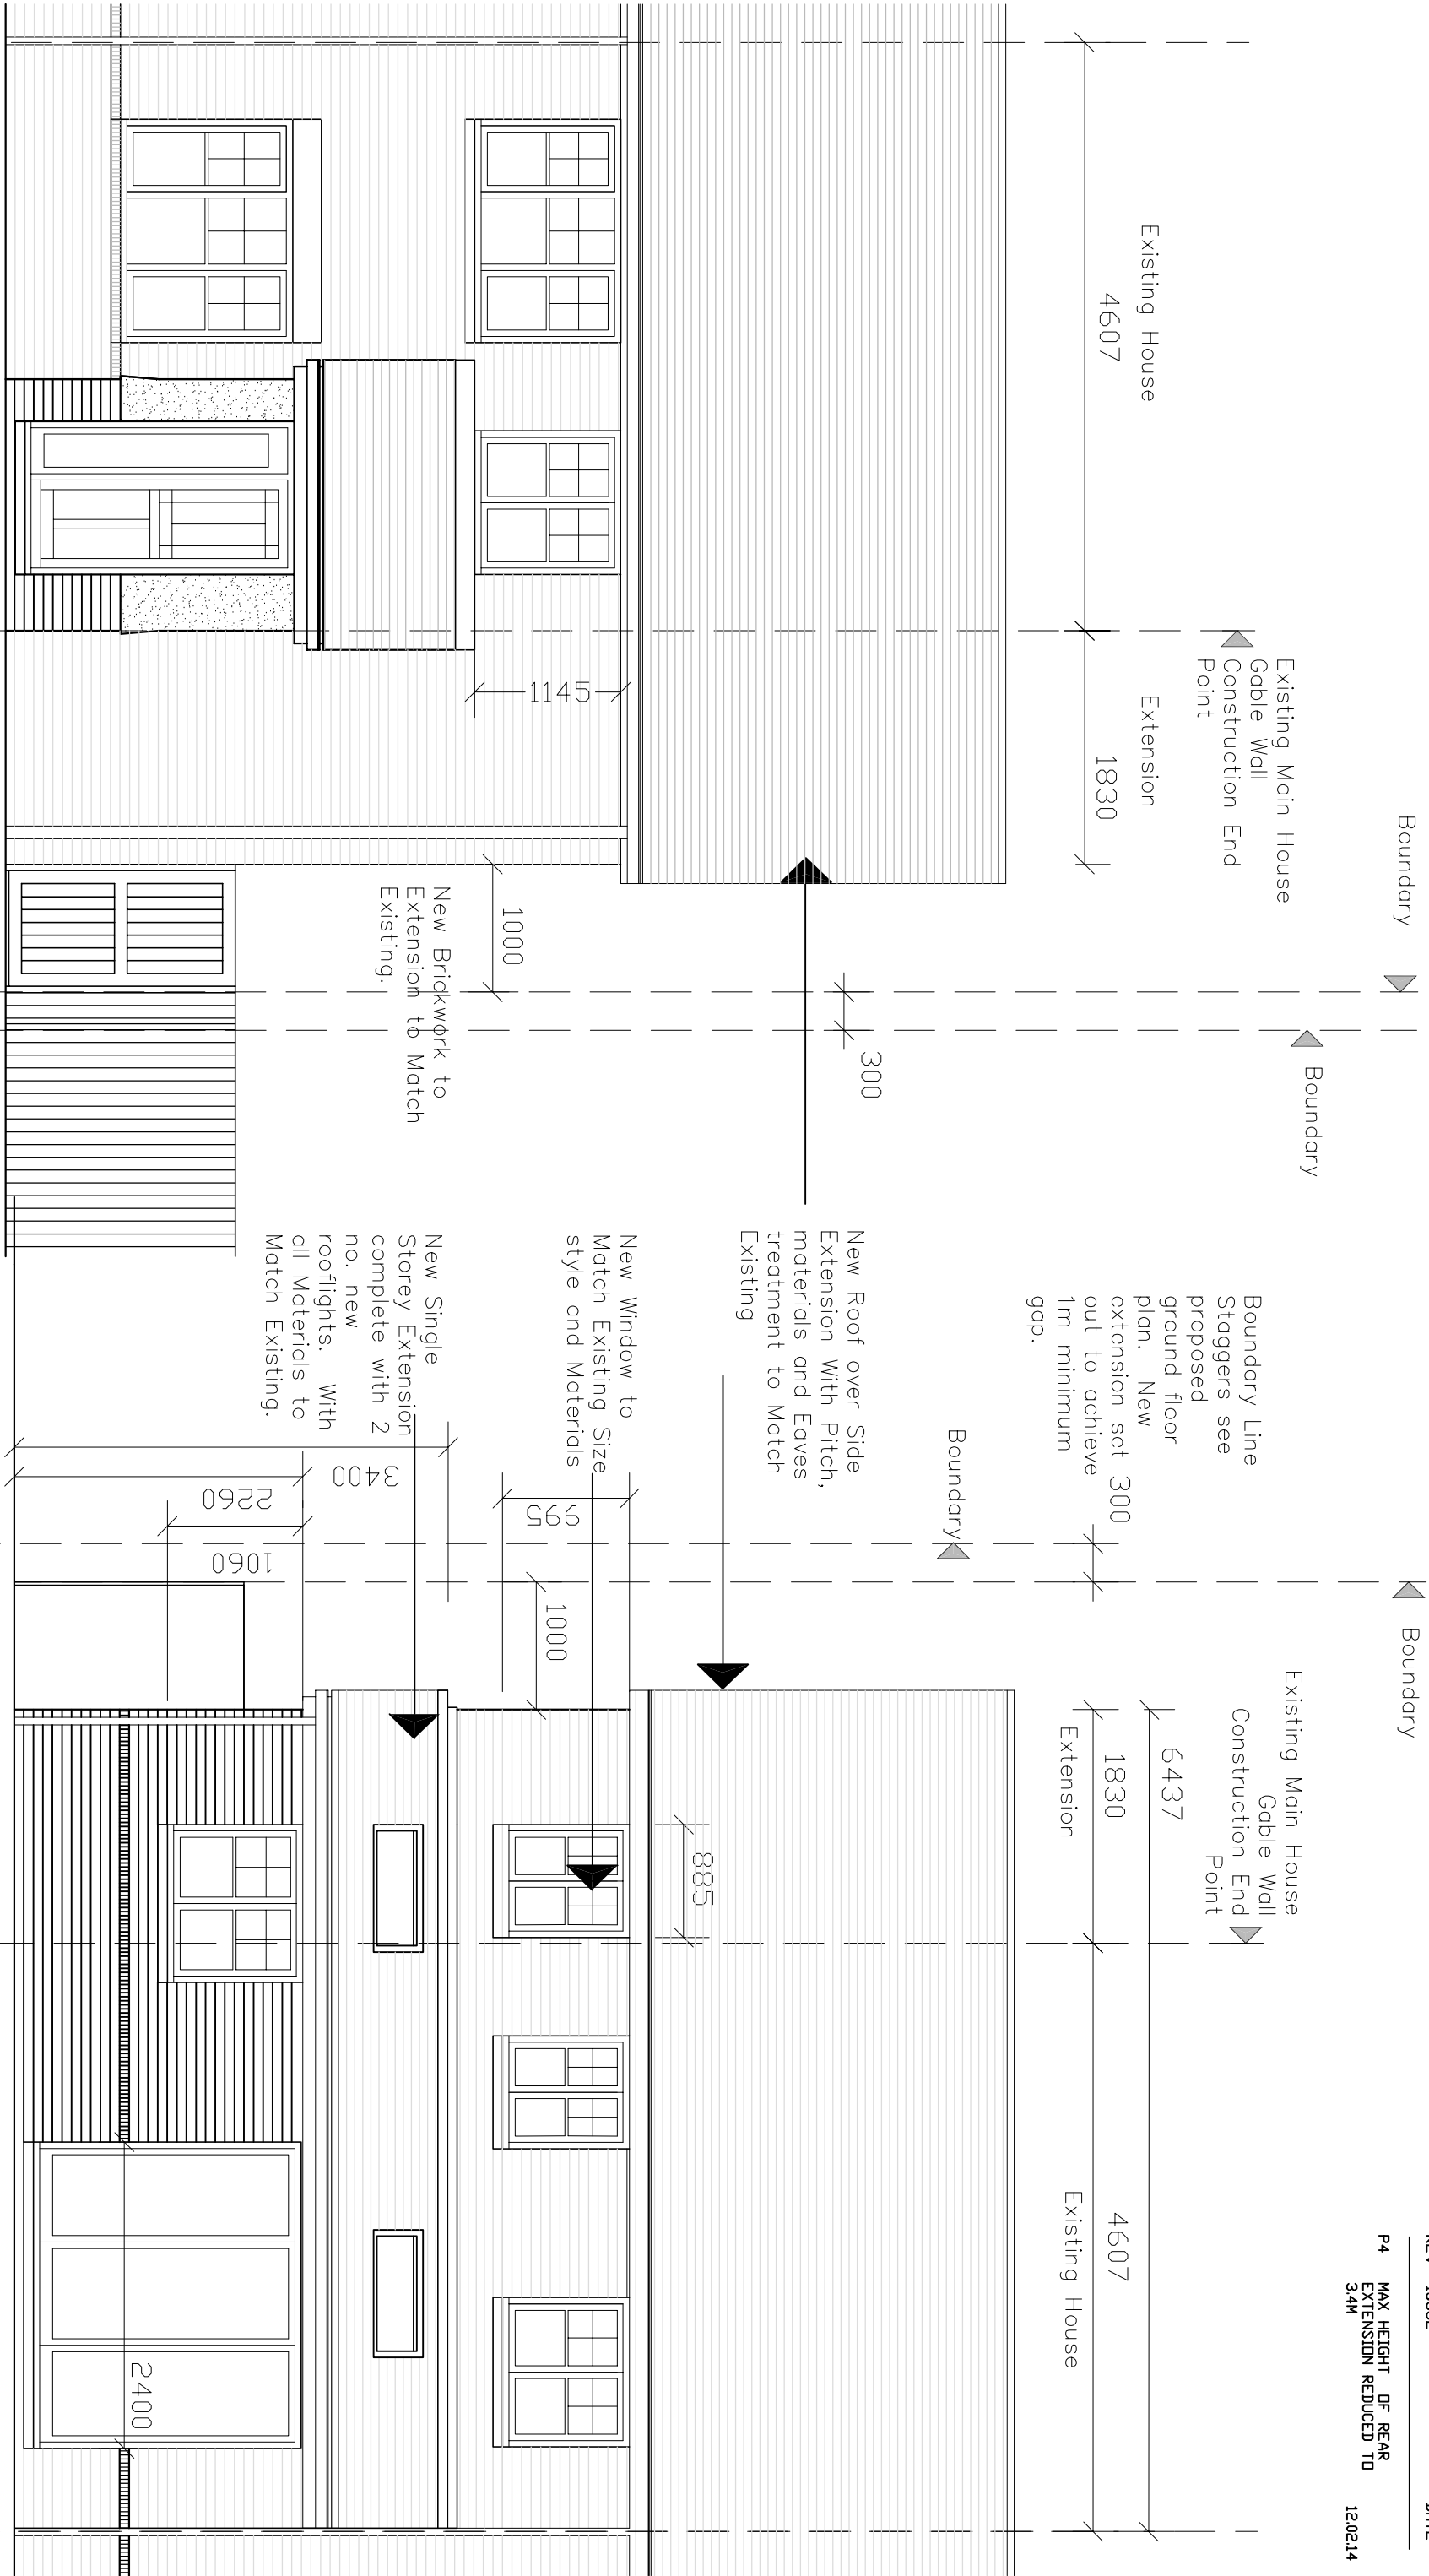

PROPOSED FRONT ELEVATION

PROPOSED REAR ELEVATION

Project.: 76 Elliott Avenue.

McDougall Architects

7 Hamble Close, Ruislip, Middlesex, HA4 7EP
01895 476136

Client.: Mr M Gaffney

do not scale from this drawing. Dimensions are indicative only. Any discrepancies between drawings or between drawings and actual site conditions should immediately be brought to the consultants attention.

Title PROPOSED ELEVATIONS 1 OF 2		DWG No. 53 L(--) 300	Status. PLANNING
Revision.	P4	Scale. 1:50	Paper. A3