




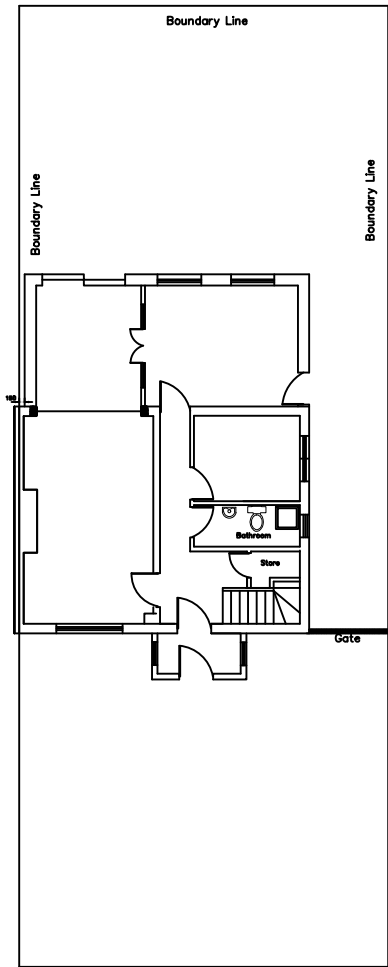


EXISTING SITE PLAN
(Scale 1:200)

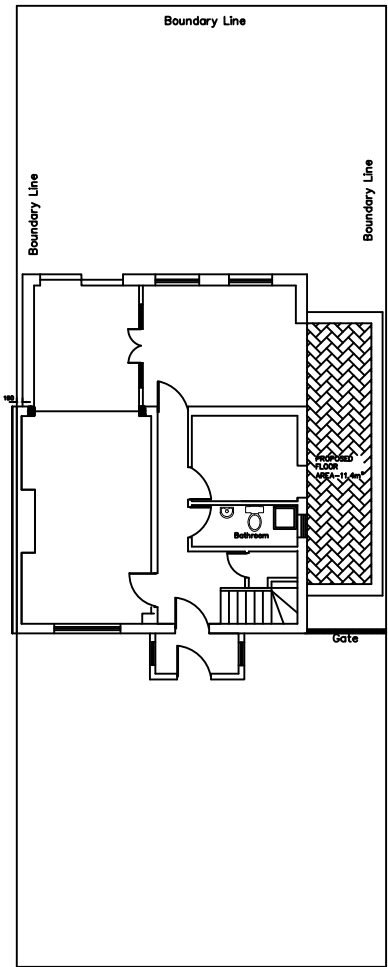

PROPOSED SITE PLAN
(Scale 1:200)

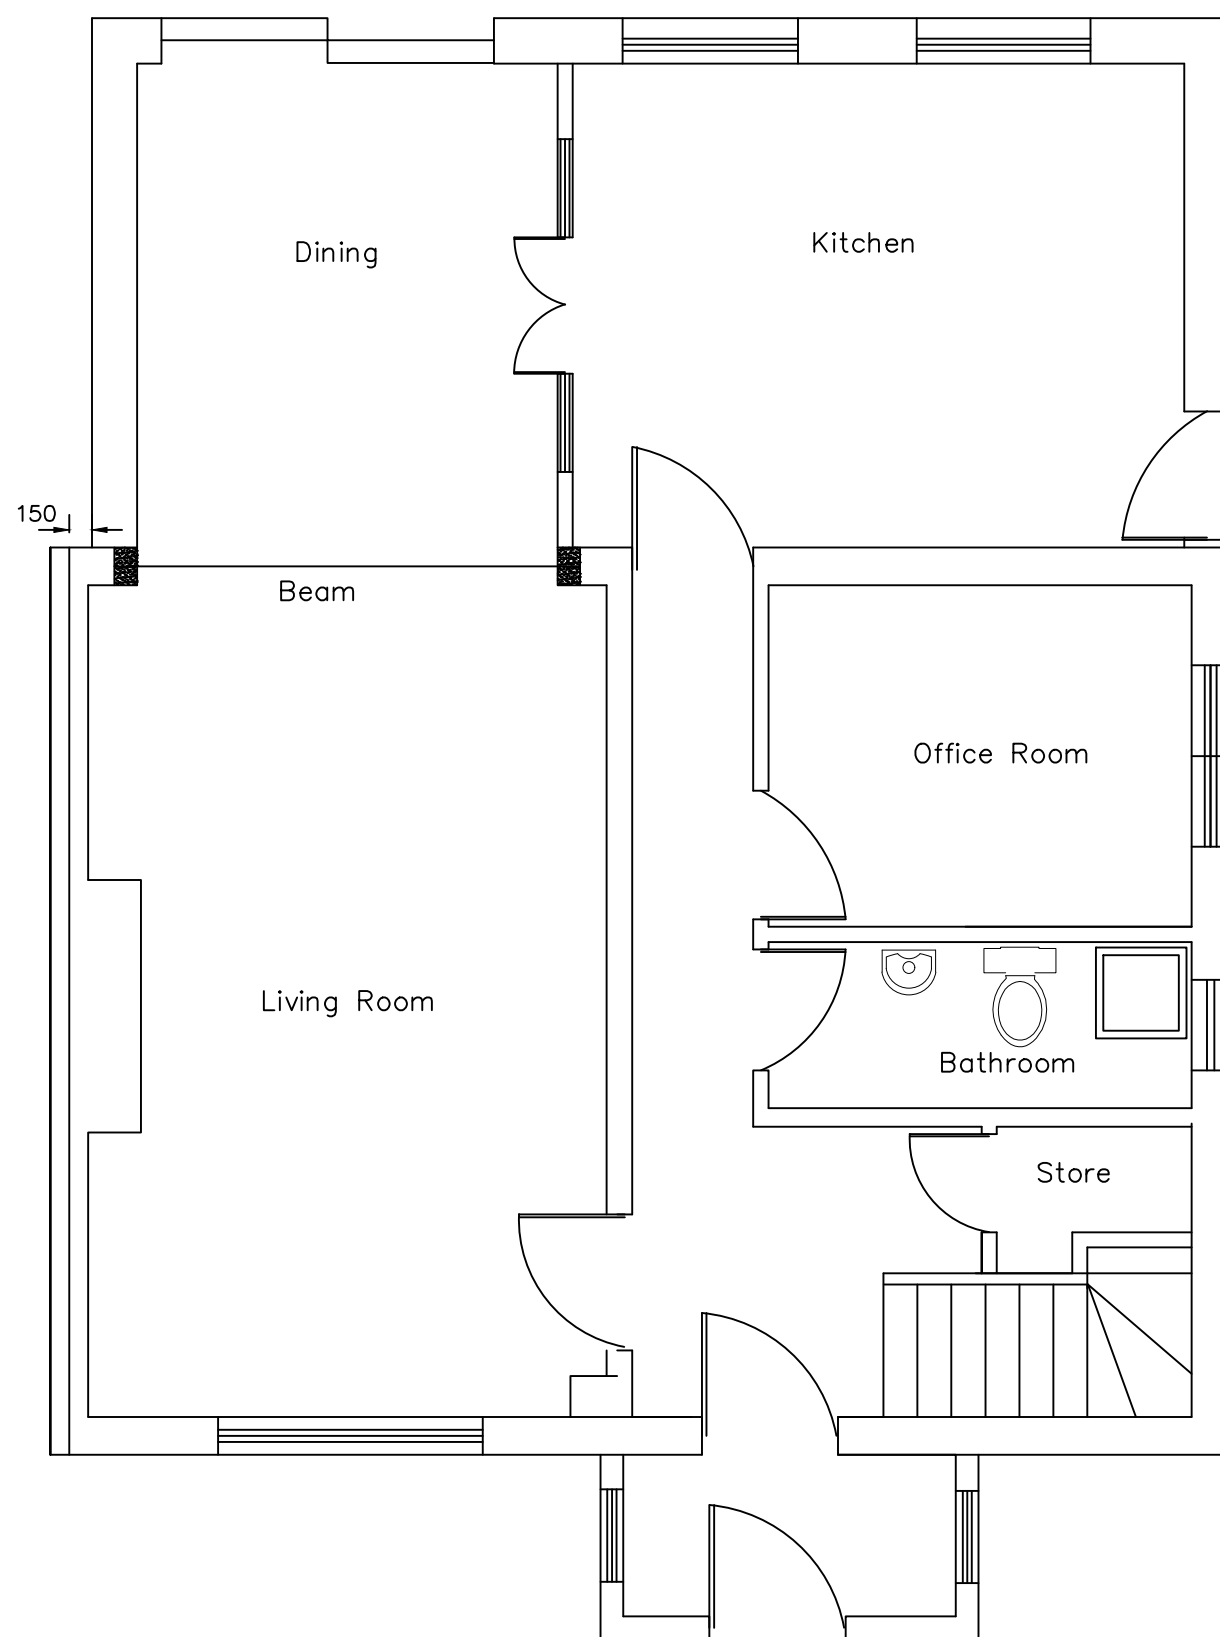


EXISTING GROUND FLOOR PLAN
(Scale 1:50)

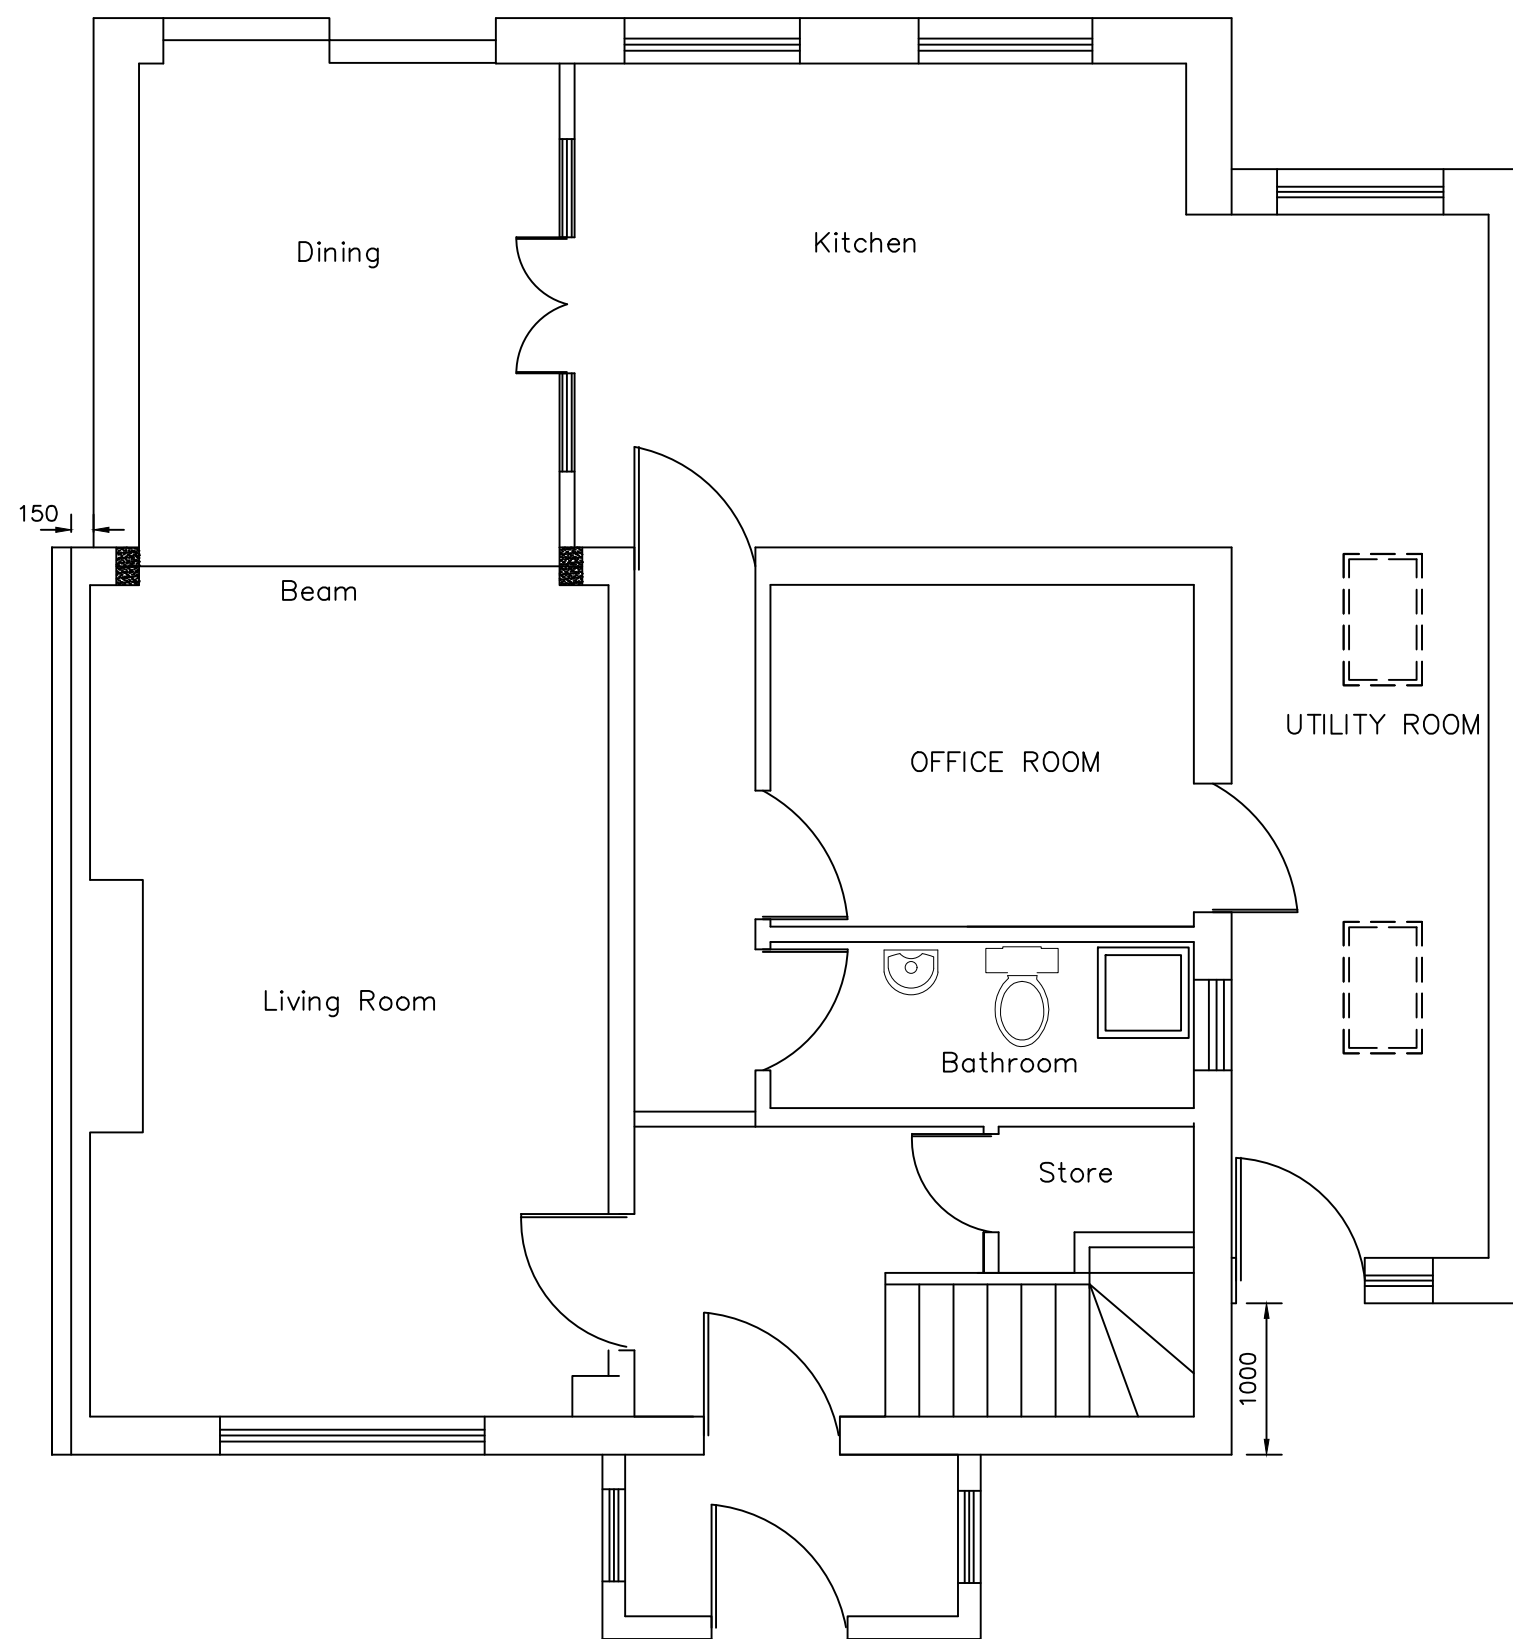


PROPOSED GROUND FLOOR PLAN
(Scale 1:50)




PROPOSED FRONT ELEVATION
(Scale 1:50)

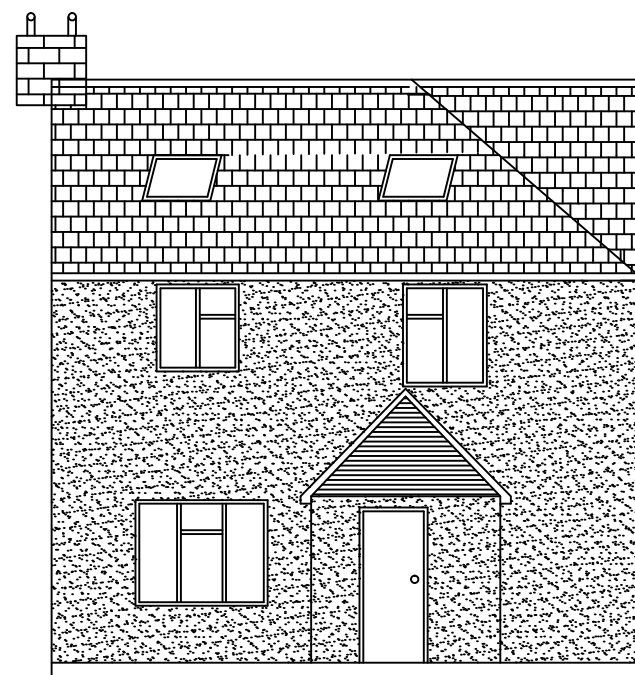


EXISTING FRONT ELEVATION
(Scale 1:100)

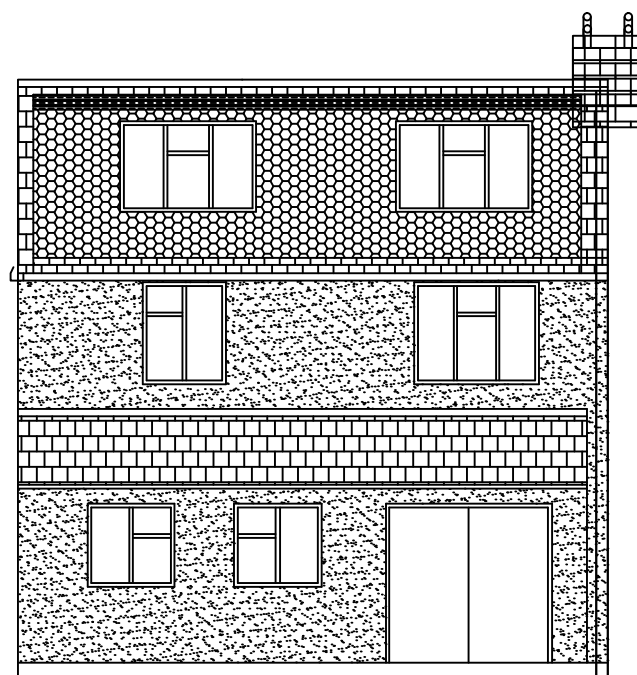


EXISTING REAR ELEVATION
(Scale 1:100)

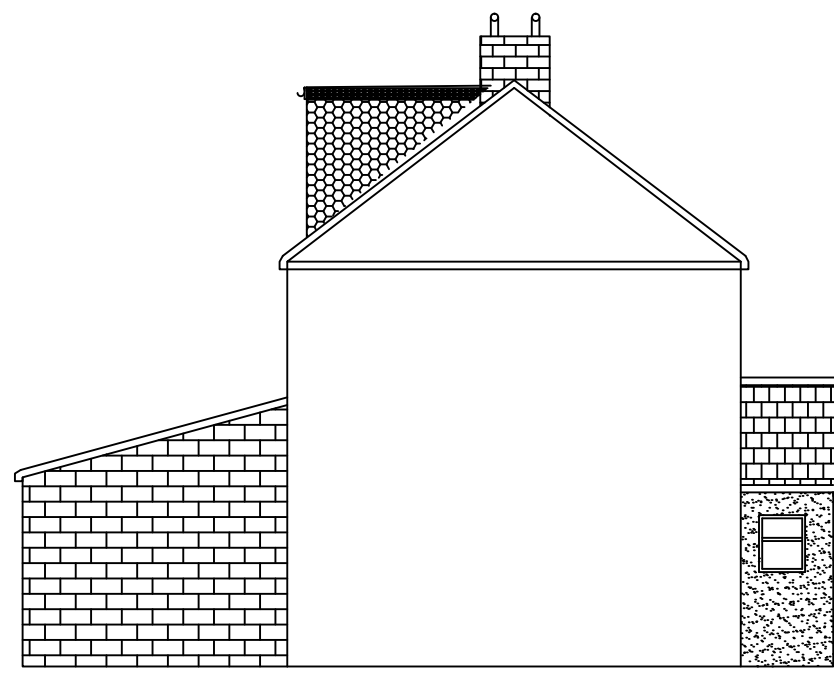


EXISTING SIDE ELEVATION – B
(Scale 1:100)

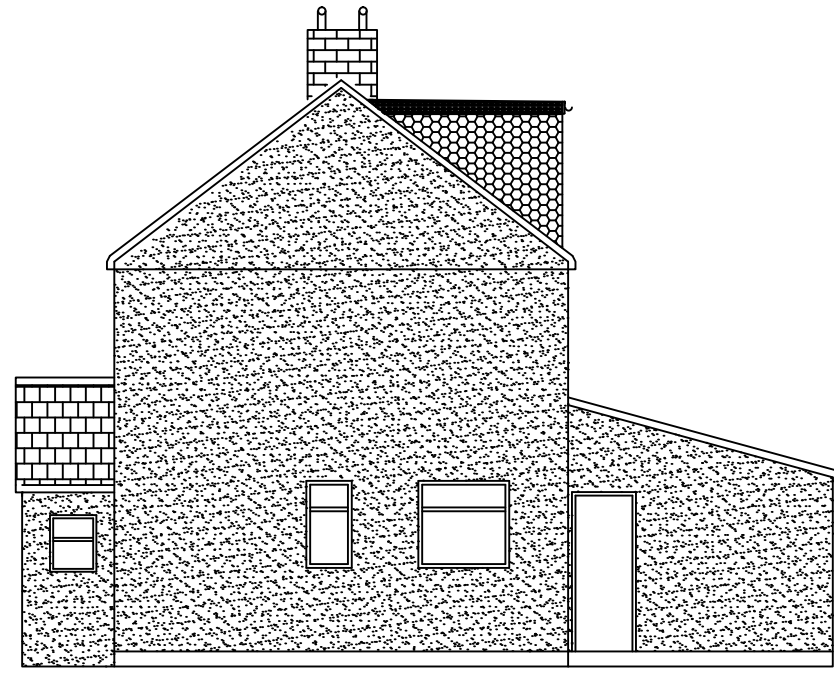


EXISTING SIDE ELEVATION – A
(Scale 1:100)

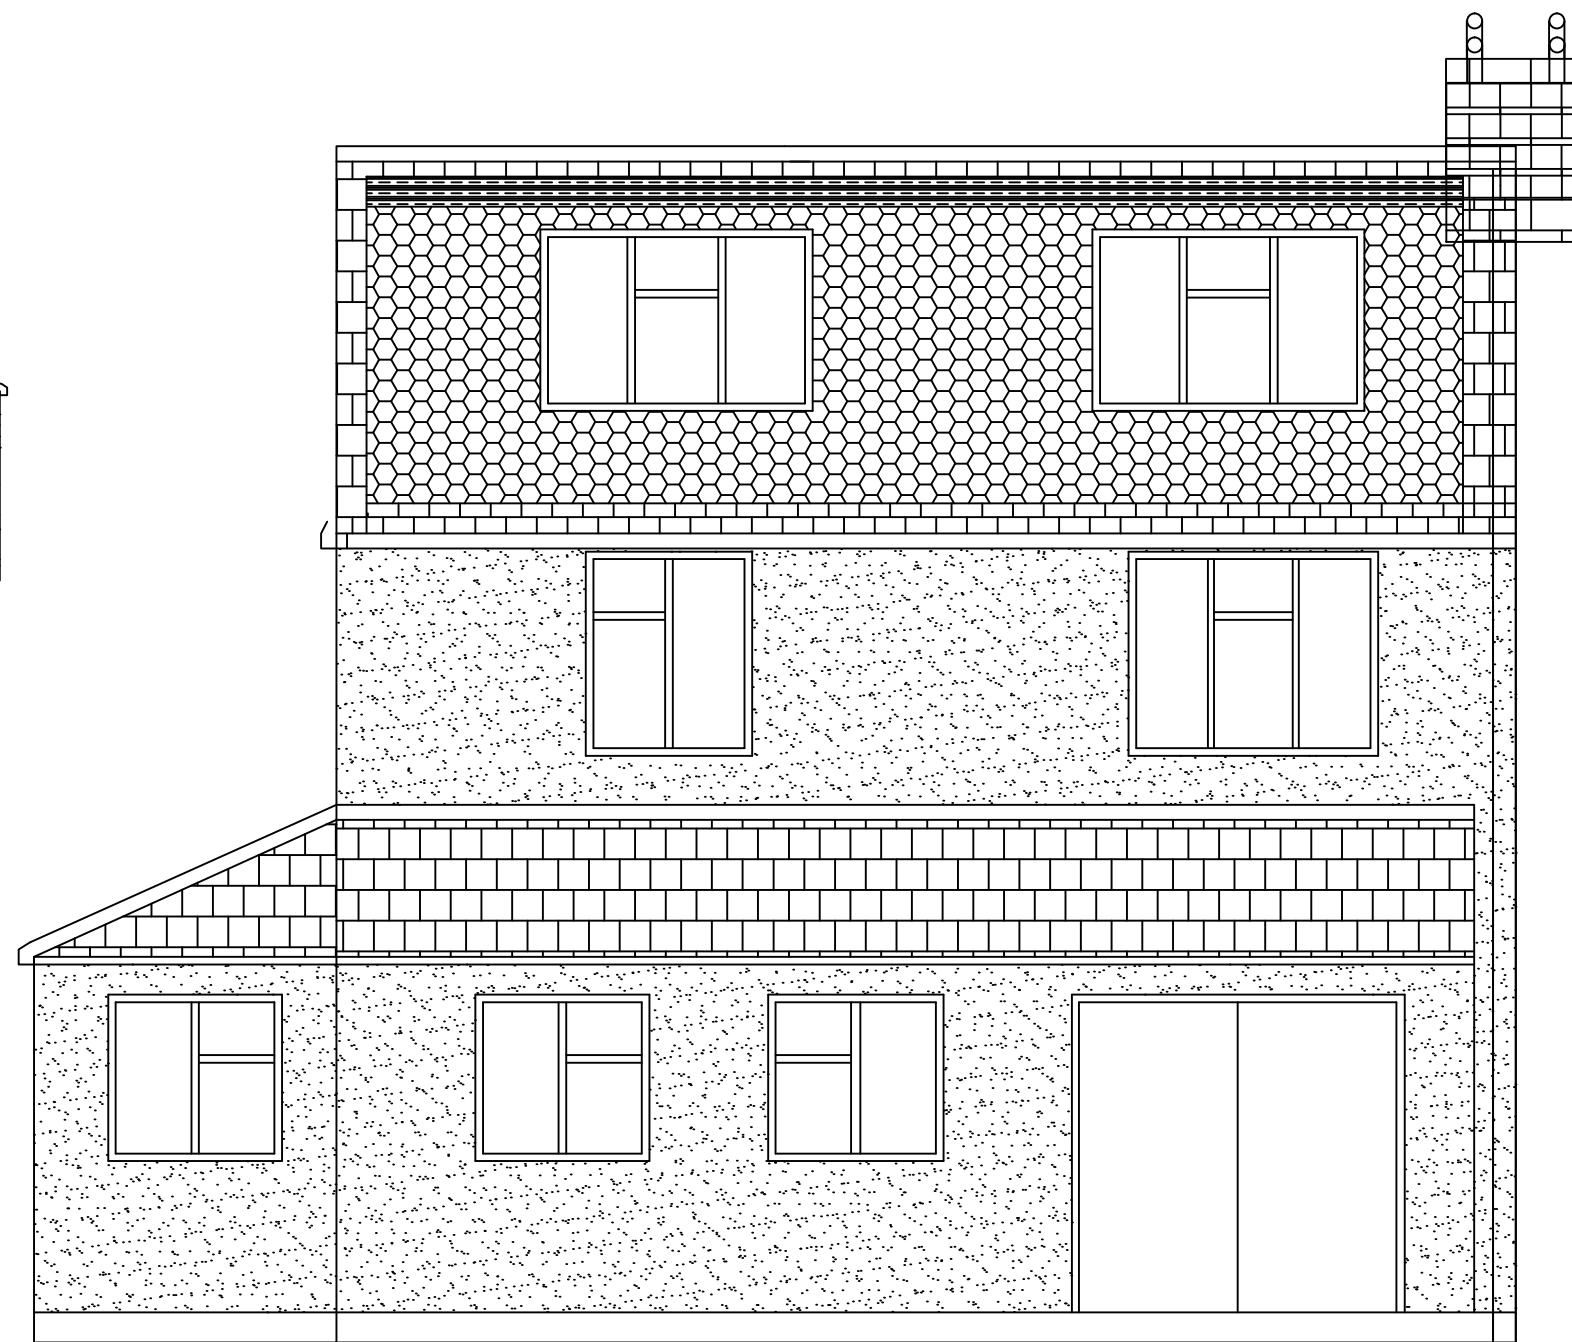

PROPOSED REAR ELEVATION
(Scale 1:50)

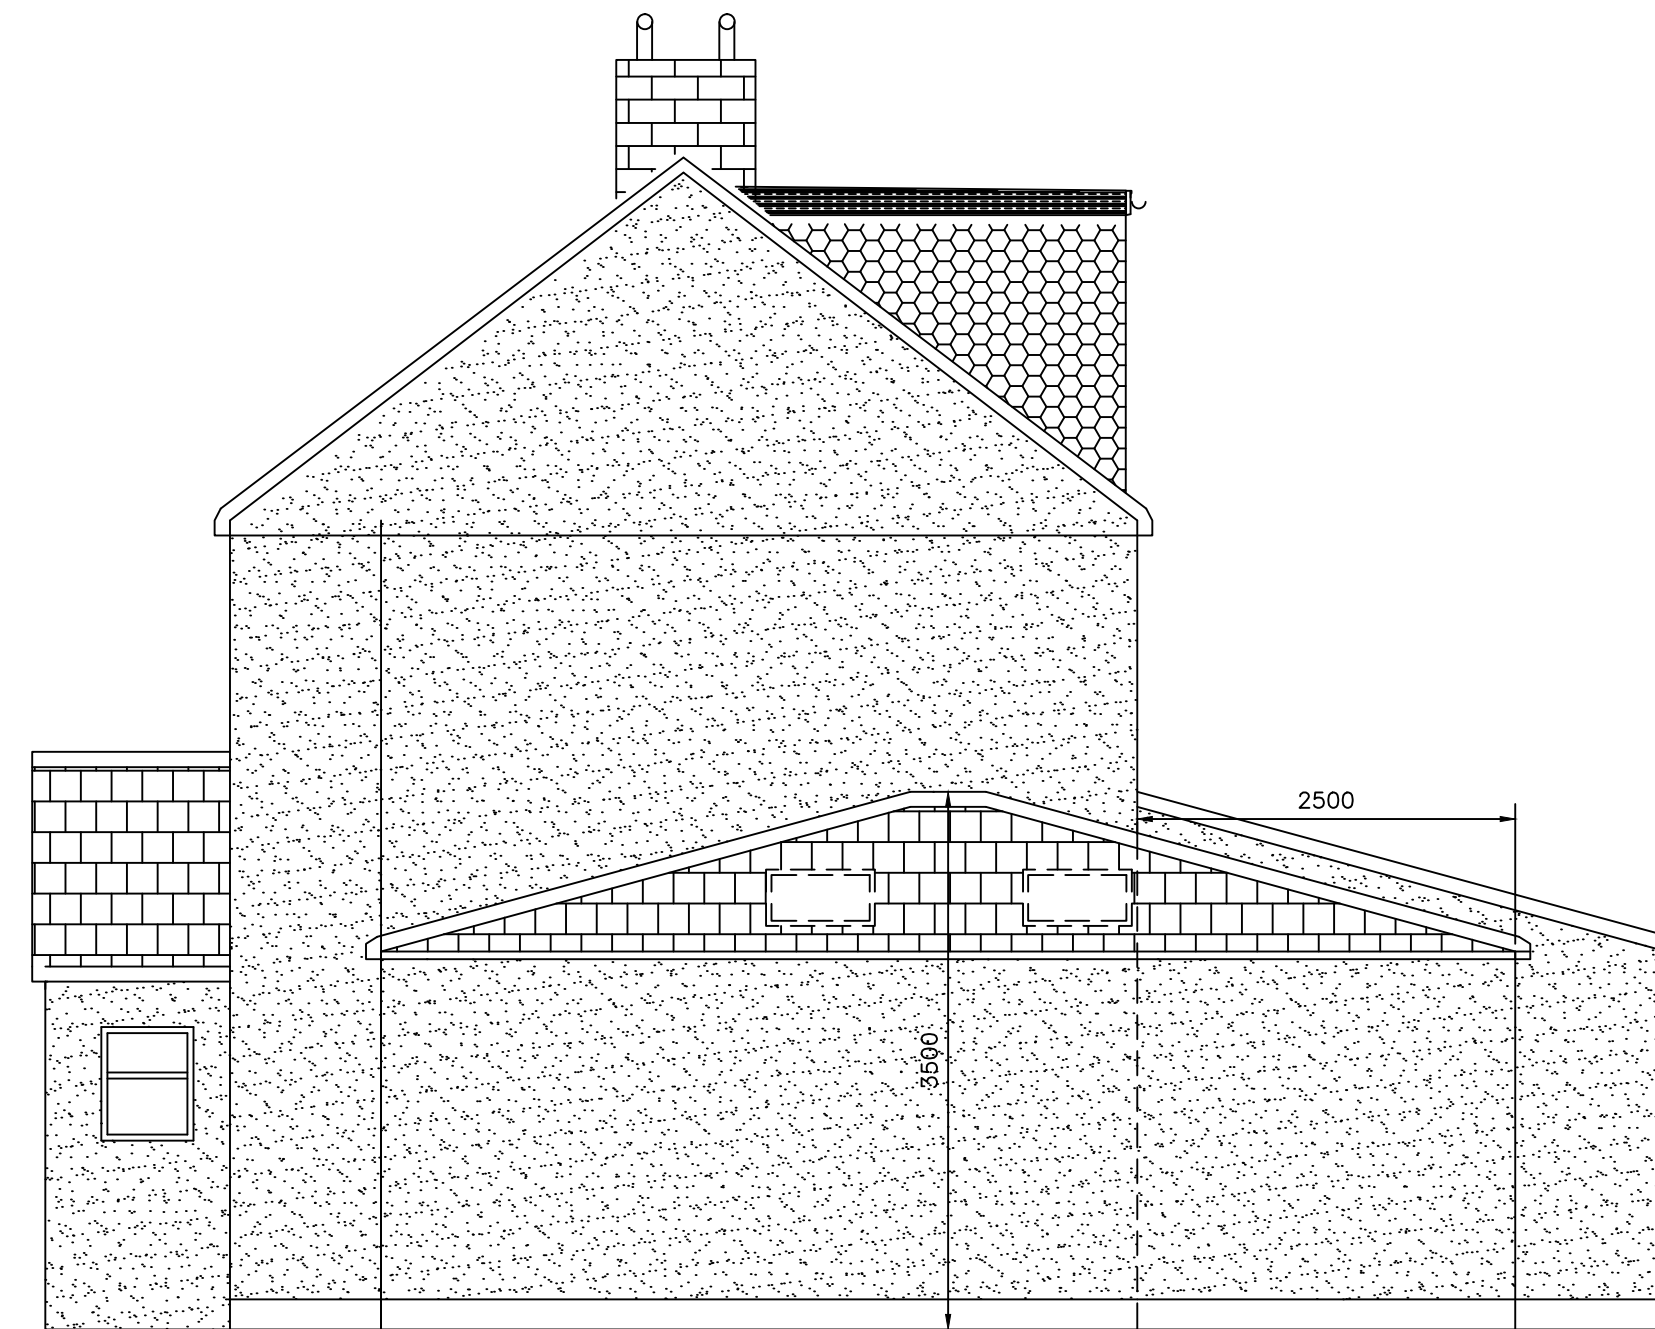

PROPOSED SIDE ELEVATION – A
(Scale 1:50)

 

The client/contractor is required to serve written notice to the tenants and owners of the adjoining properties in accordance with the Party Wall Act 1996; (and its latest amendments) with respect to the intention to carry out work within the specified proximity or below respective properties.

Measurements are indicating this drawing is only for planning purposes. If any construction work based on this drawing need to be report to the authorized person before start the work. Contractor's responsible to check the measurements on site before commencement of the work.

CLIENT: MRS. RUTH TESHOME				
JOB: 25, LONGMEAD ROAD, UB3 2HB				
AGENT: AVM CONSULTANCY 286A NORTHOLT ROAD, HA2 8EB TP: 07900497457 EMAIL: avimconsultancy@gmail.com				
Drawn by: PK	Drawing Size: A1	Revision:	Int:	Date:
Checked by: RT	Scale: 1:50 1:20 1:10			
File No:	Project Code:			
Date: 02.04.2017	Drawing No: 01			Revision: