




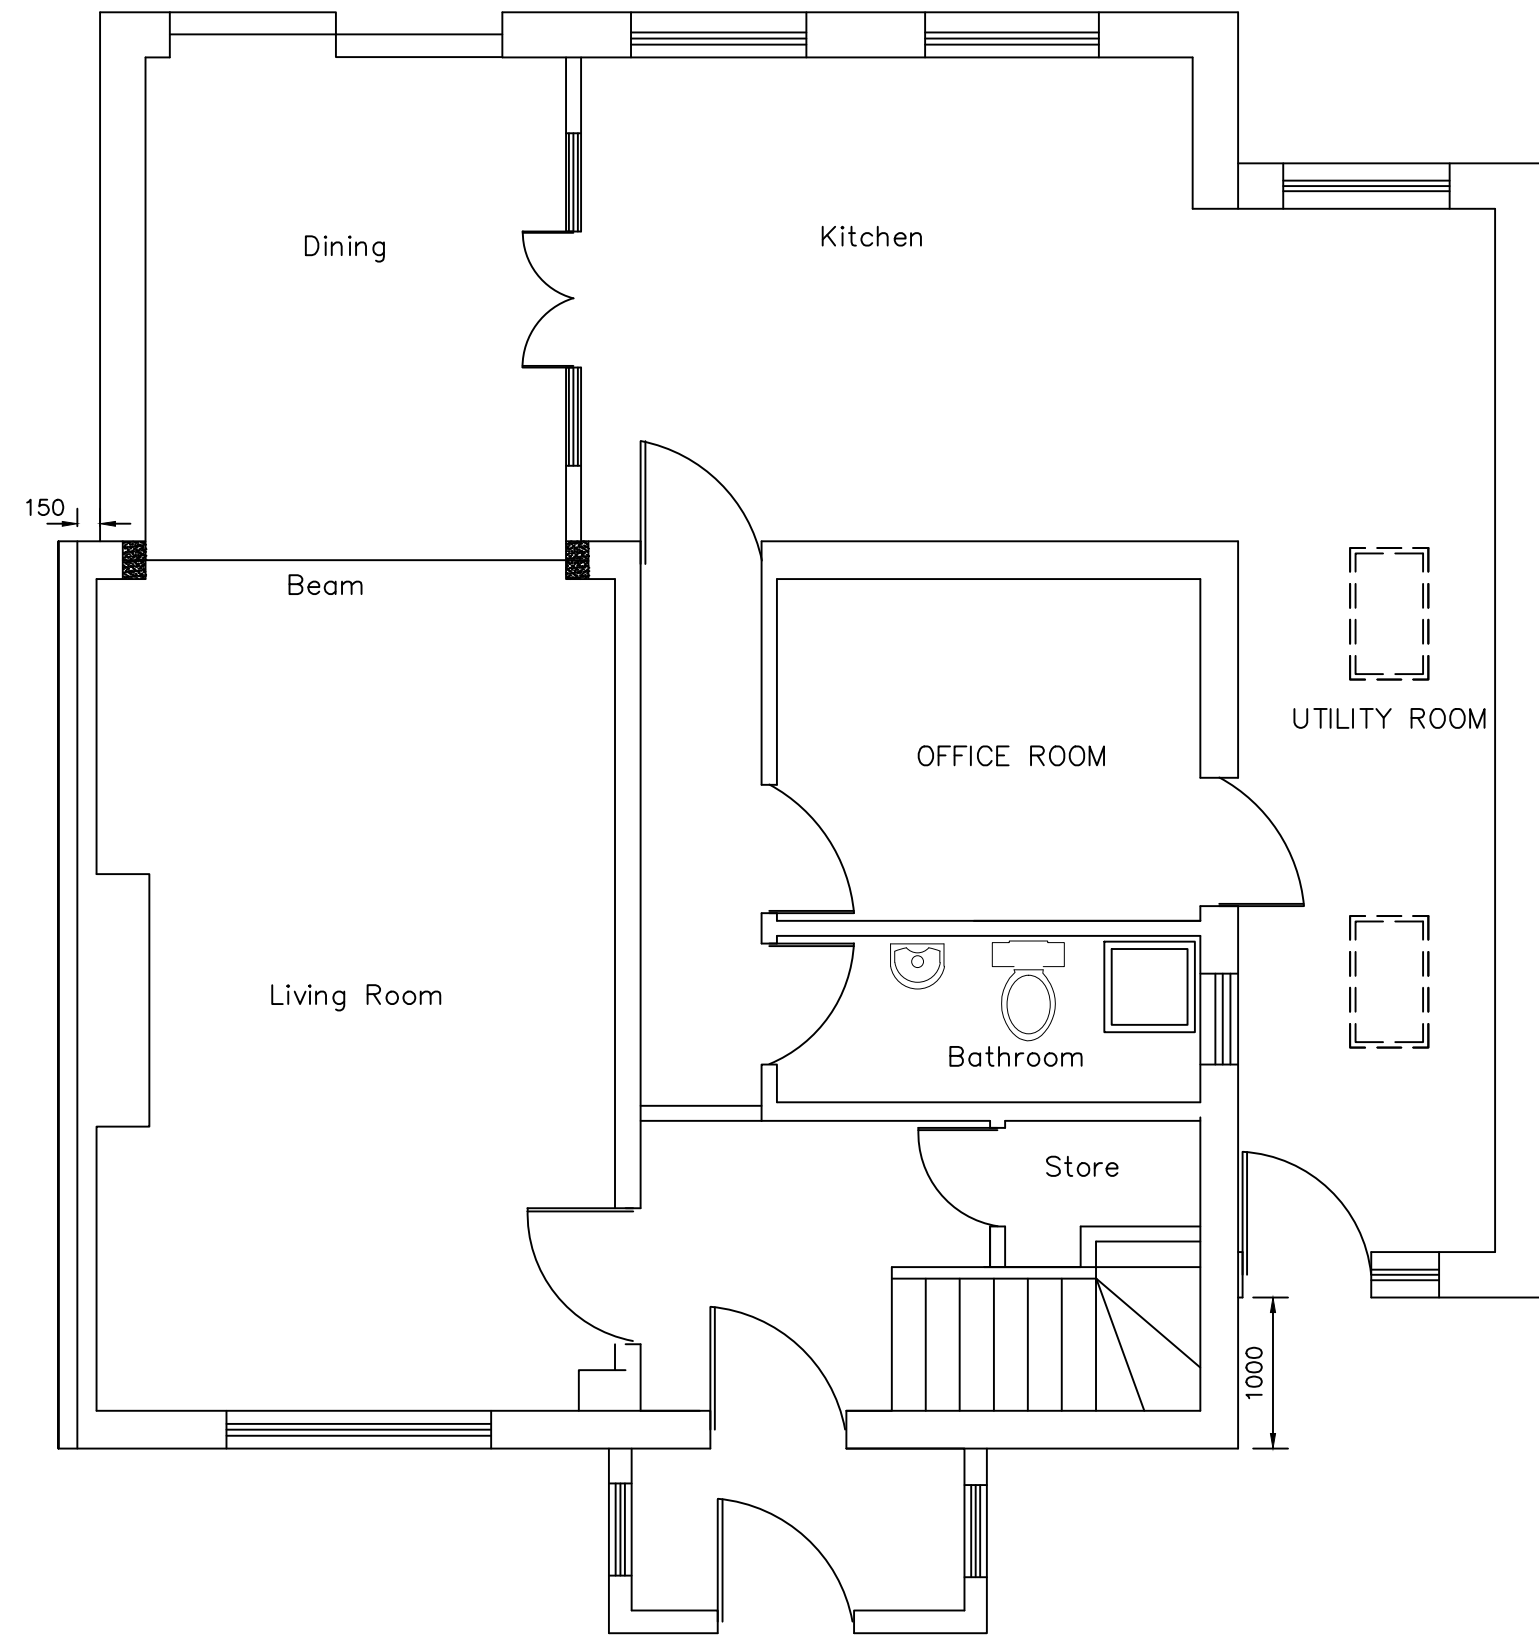


PRE-EXISTING GROUND FLOOR PLAN
(Scale 1:50)

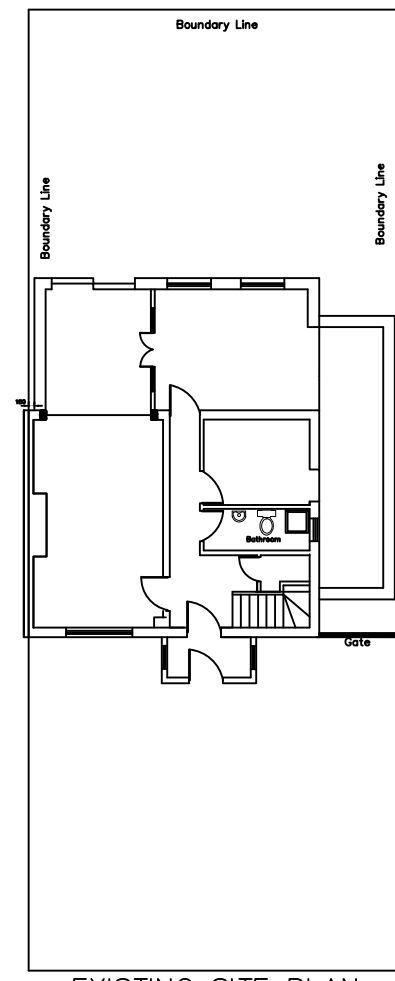


EXISTING GROUND FLOOR PLAN
(Scale 1:50)

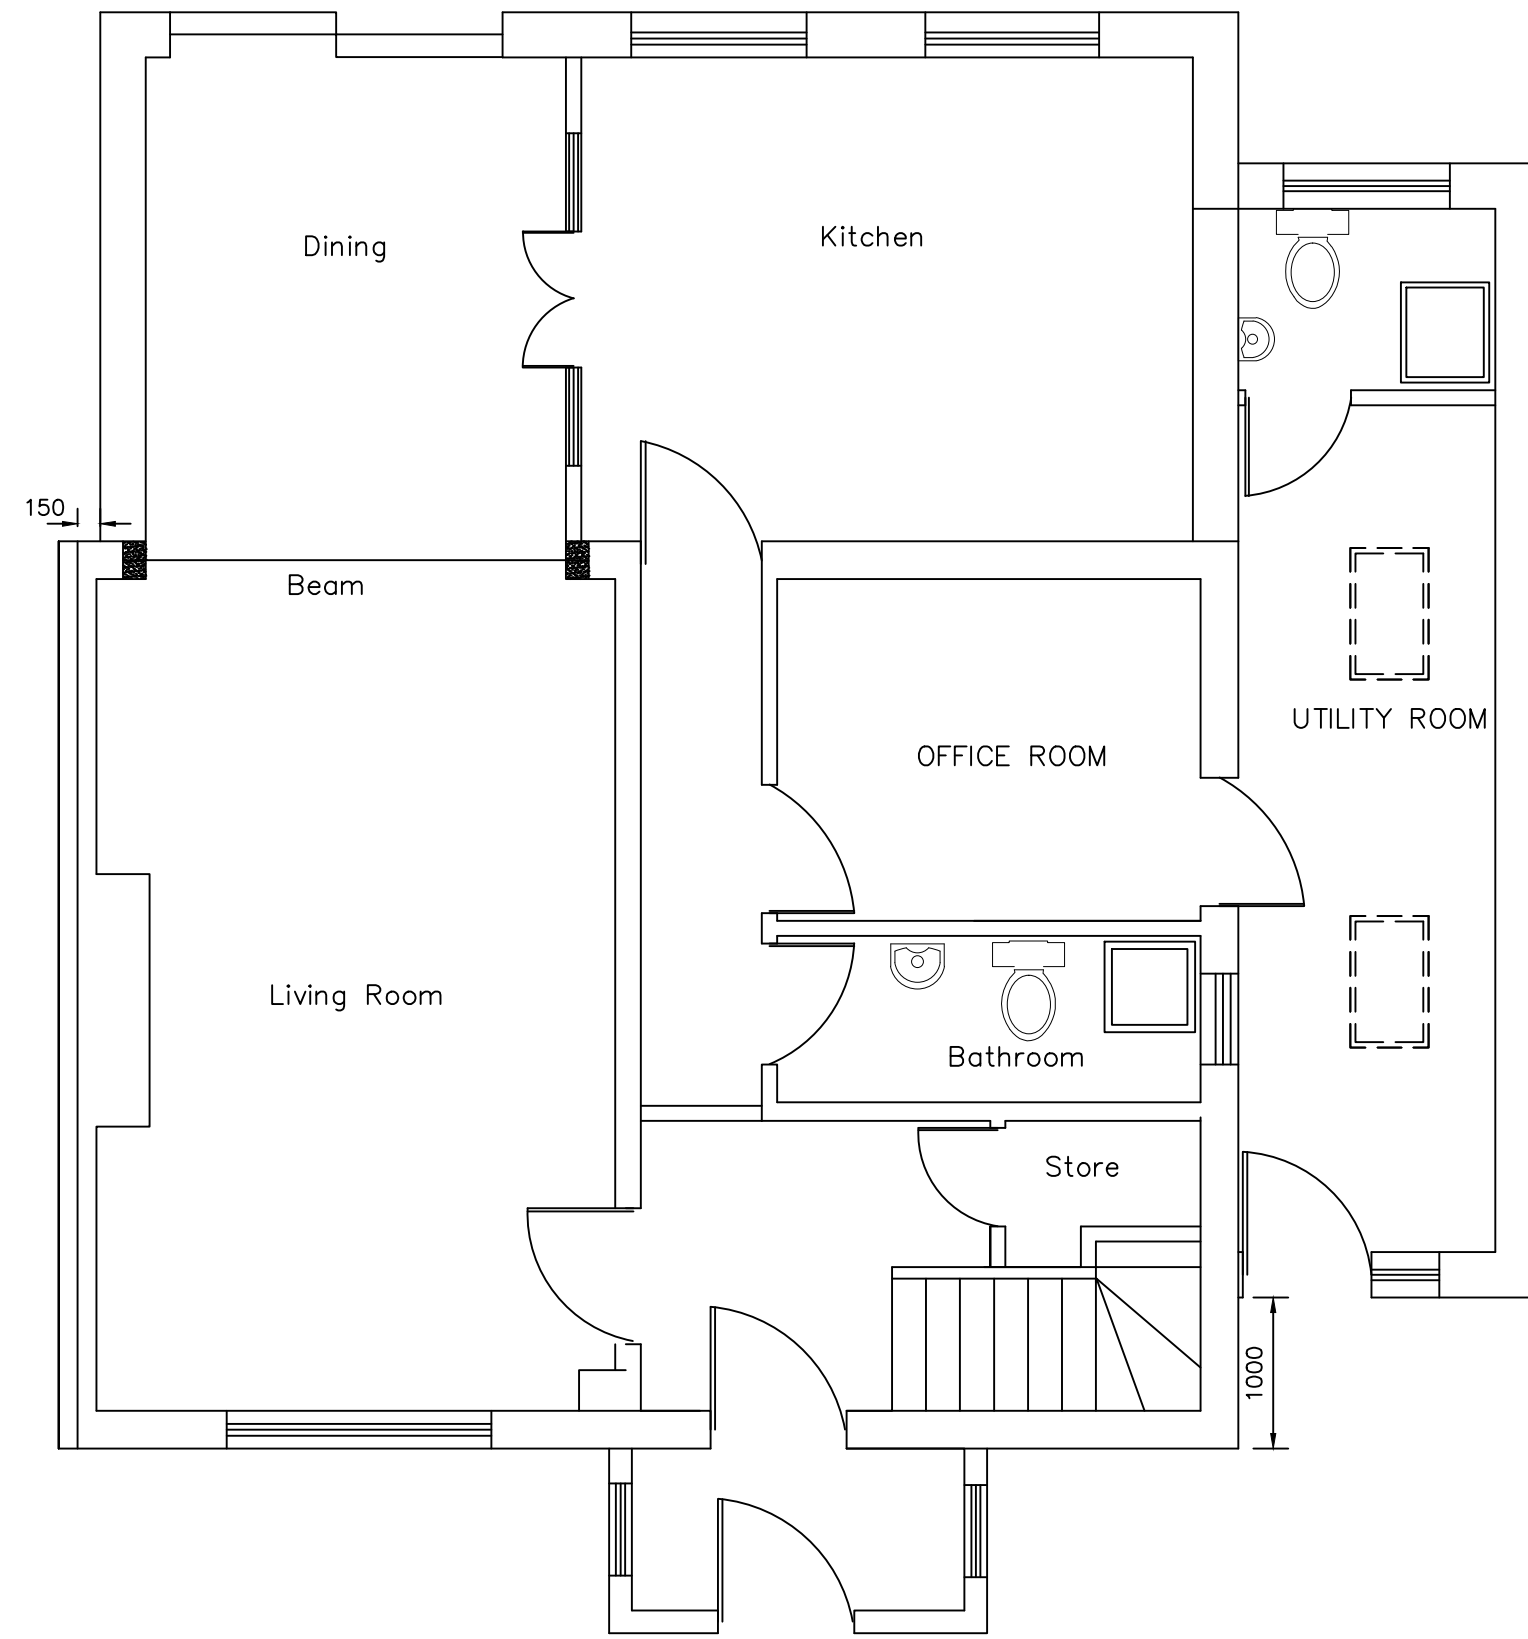

EXISTING FRONT ELEVATION
(Scale 1:50)

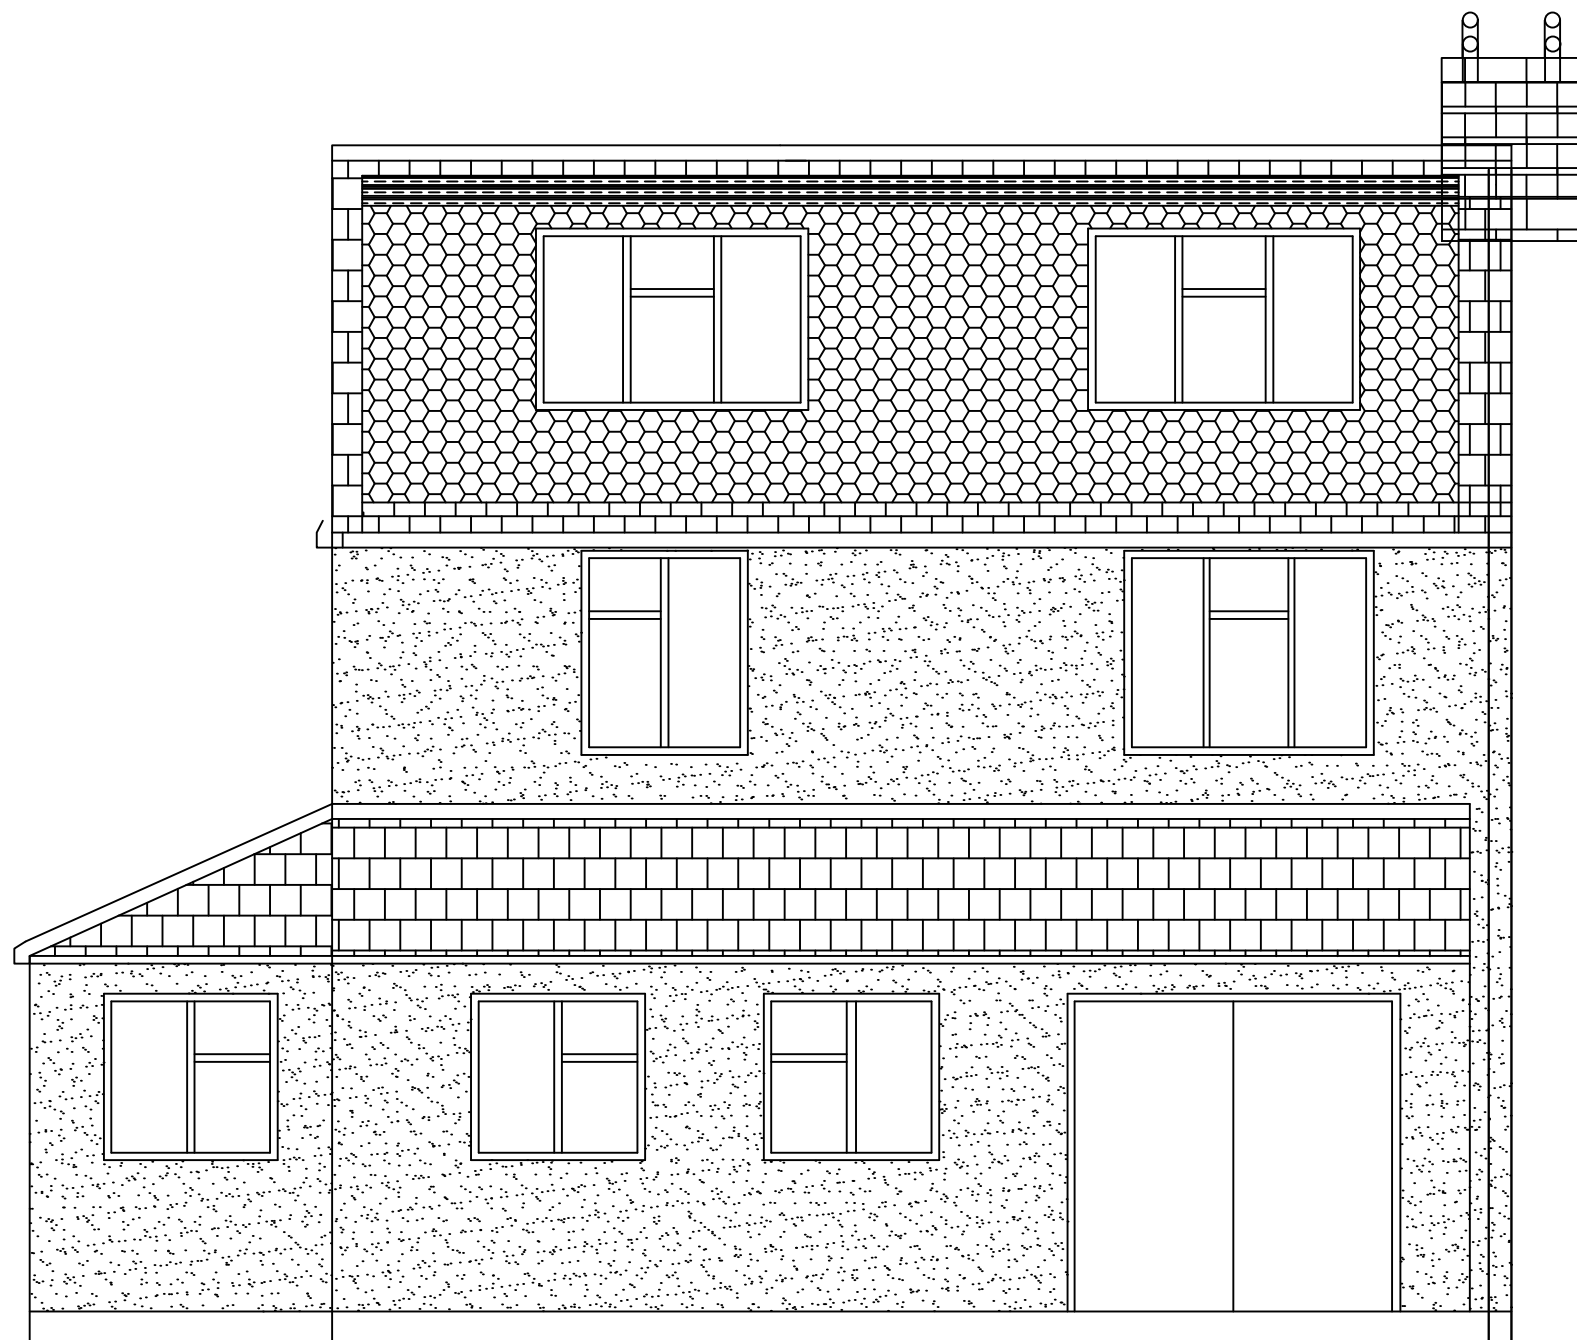

EXISTING REAR ELEVATION
(Scale 1:50)

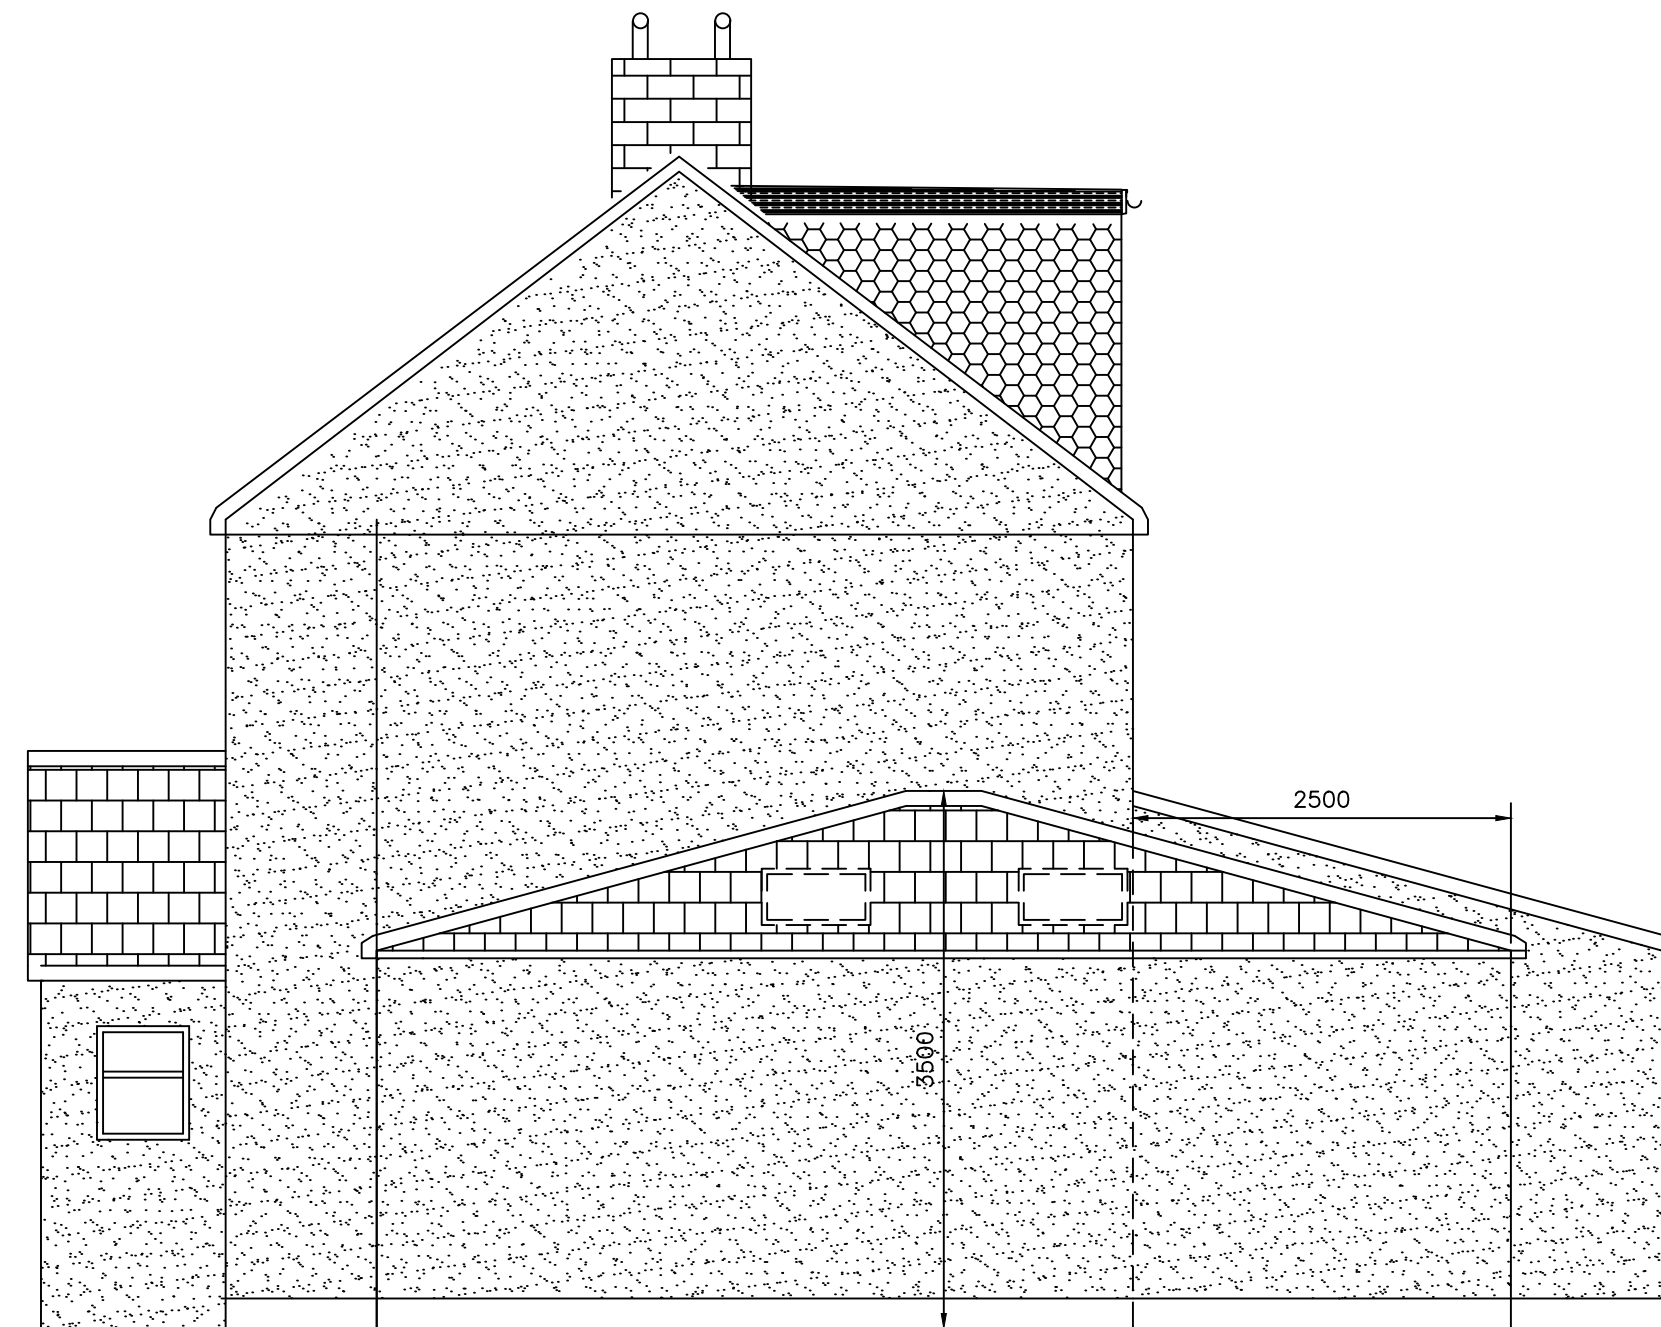


EXISTING SIDE ELEVATION - A
(Scale 1:50)

THERE ARE NO CHANGES ON
THE ELEVATION OR FOOT
PRINT OF THE BUILDING

The client/contractor is required to serve written notice to the tenants and owners of the adjoining properties in accordance with the Party Wall Act 1996; (and its latest amendments) with respect to the intention to carry out work within the specified proximity or below respective properties.

Measurements are indicating this drawing is only for planning purposes. If any construction work based on this drawing need to be report to the authorized person before start the work. Contractor's responsible to check the measurements on site before commencement of the work.

 

CLIENT: MRS. RUTH TESHOME				
JOB: 25, LONGMEAD ROAD, UB3 2HB				
AGENT: AVIM CONSULTANCY LTD 227 PRESTON ROAD HA9 8NF TP: 07900497457 / 02059044545 EMAIL: avimconsultancy@gmail.com				
Drawn by: PK	Drawing Size: A1	Revised:	Int:	Date:
Checked by: RT	Scale: AS SHOWN			
Field:	Project Code:			
Date: 24.05.2021	Drawing No: DRW-01R	Revision:		