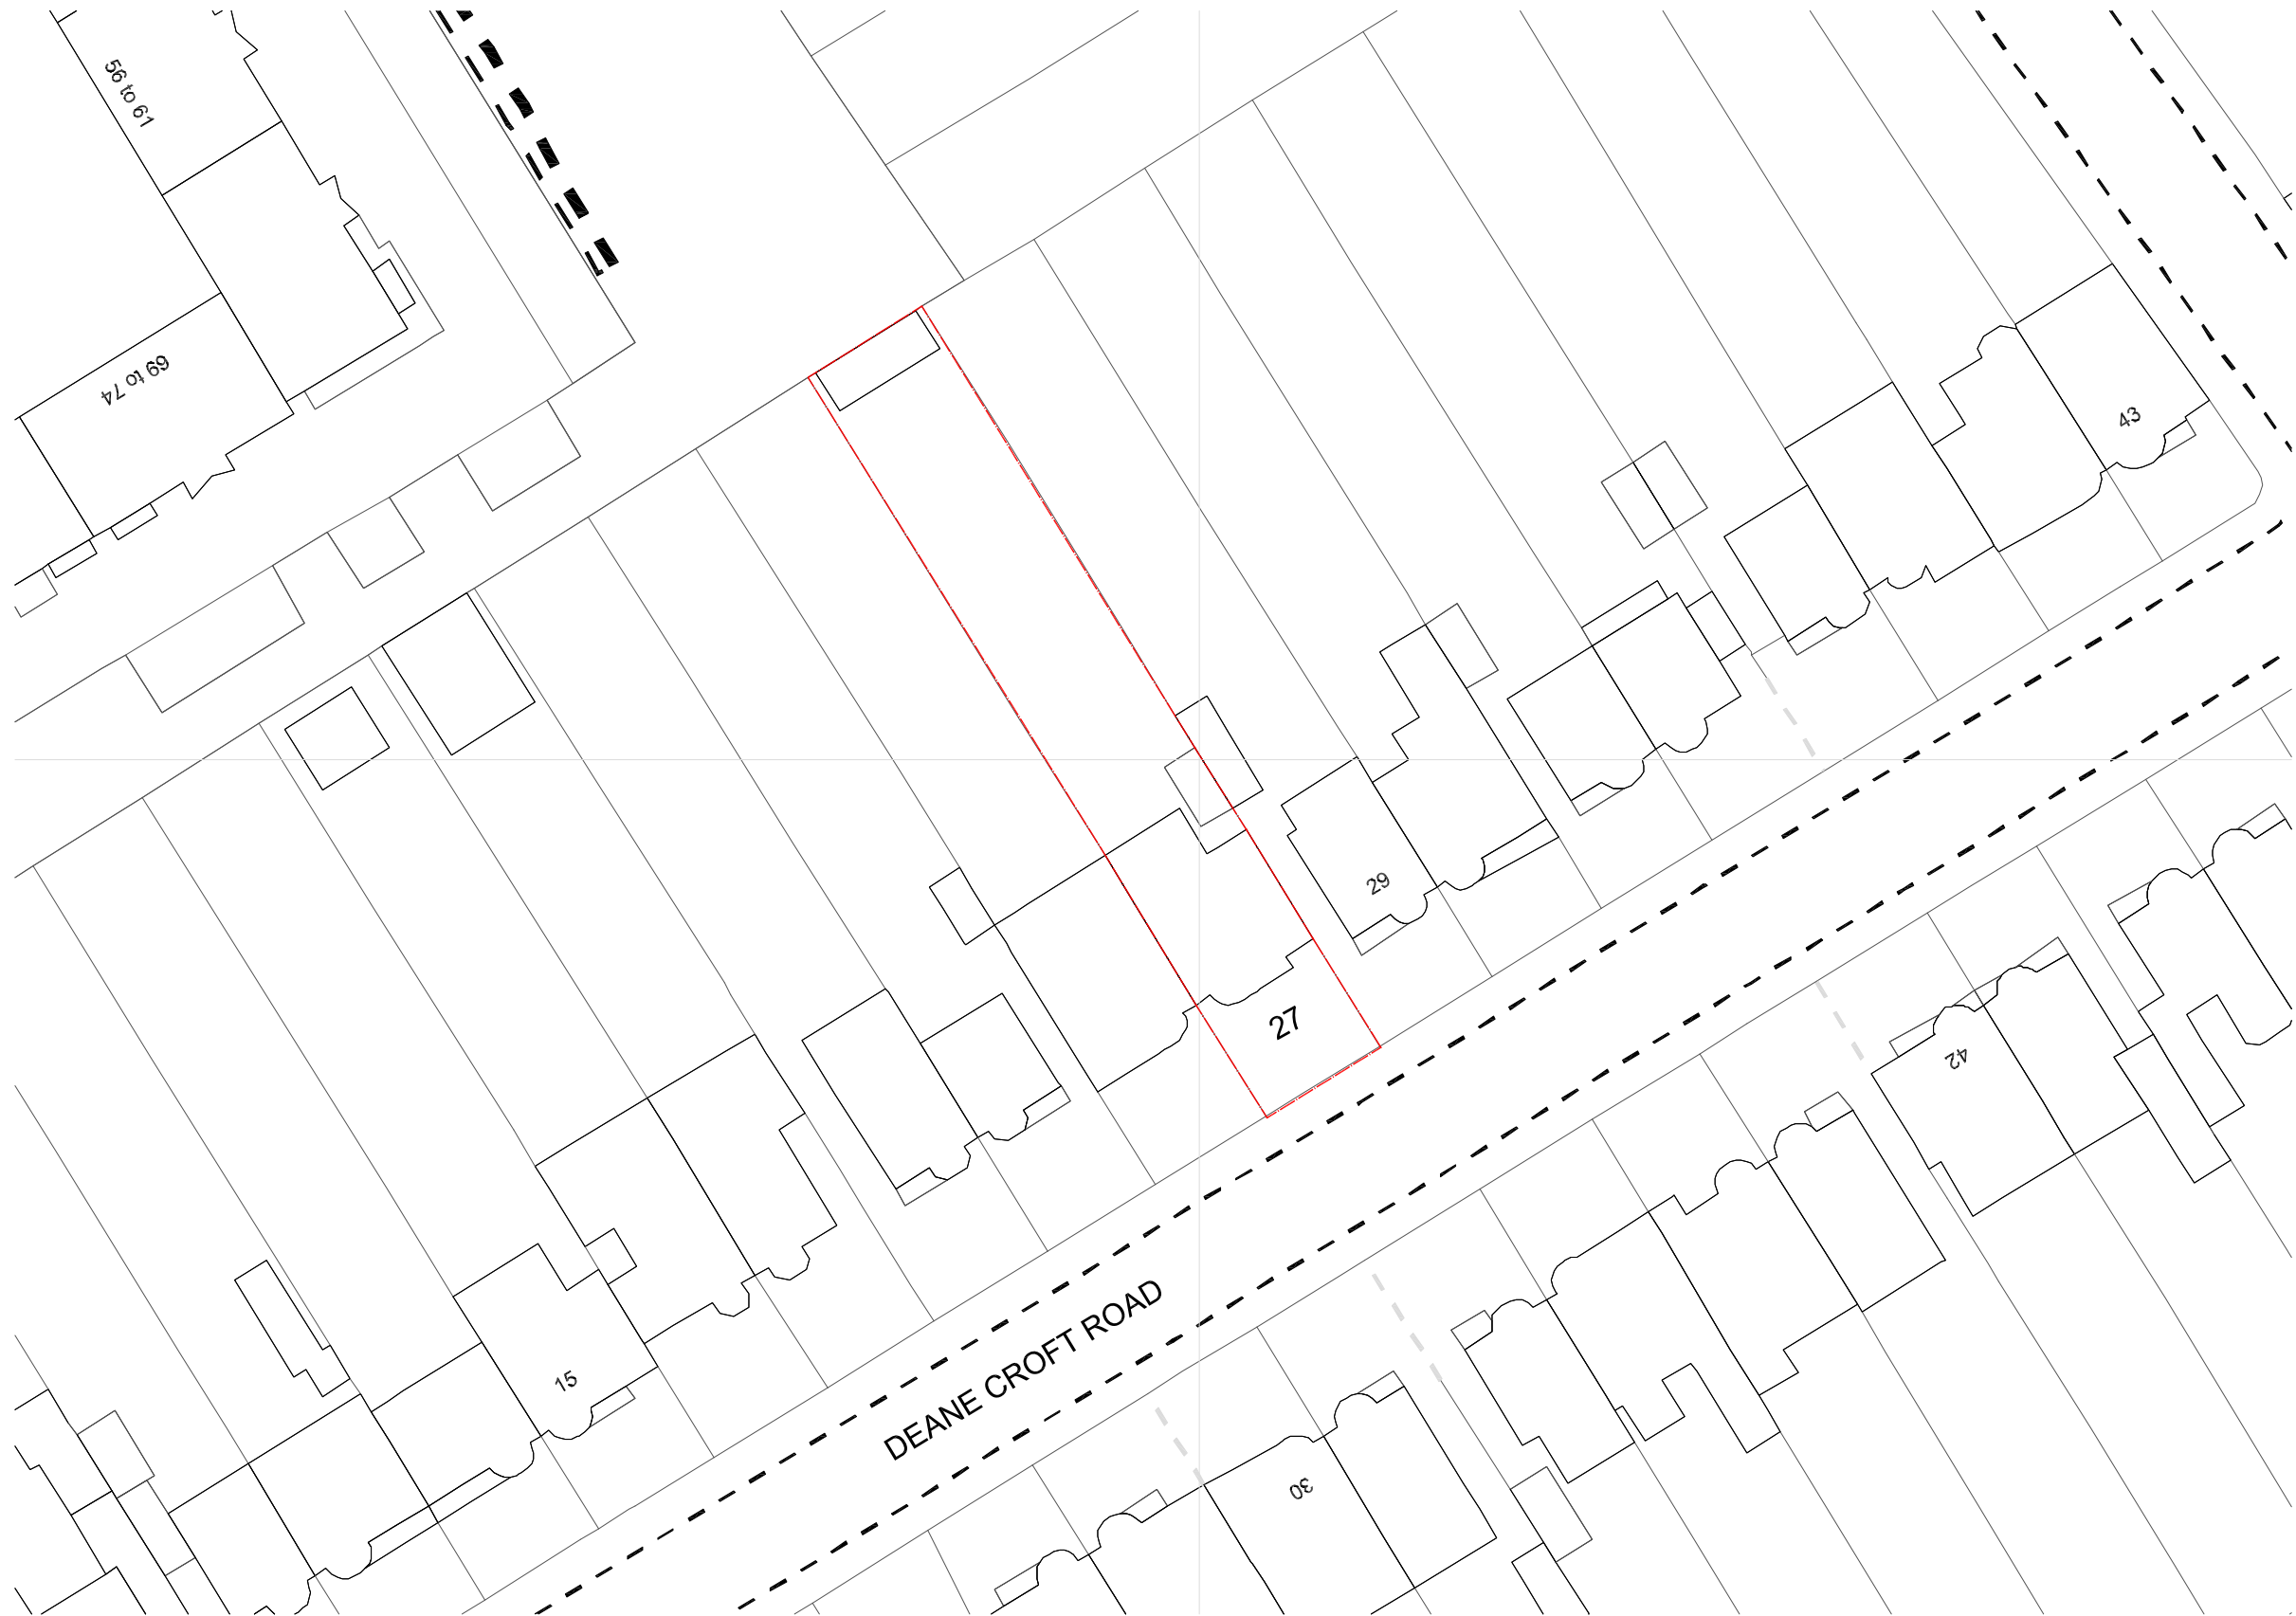


Revislons/Notes	Cilient	Job No/Drg No	Job
FOR DESIGN PURPOSES ONLY Not for construction. Please refer to Structural Engineers report and calculations.	Mr S. Sibal 27 Deane Croft Road, Pinner, Eastcote, HA5 1SS	27DCR/E001/SP.dwg	Proposed alterations to: 27 Deane Croft Road, Pinner, Eastcote, HA5 1SS
Drawing	Scale	Revislon	Date
Existing Site Plan	1:500	-	March 2015

Do not scale from this drawing. All contractors must visit the site and be responsible for checking all dimensions related to this work. Copyright of this drawing is retained by the designers and it must not be reproduced without written consent.