


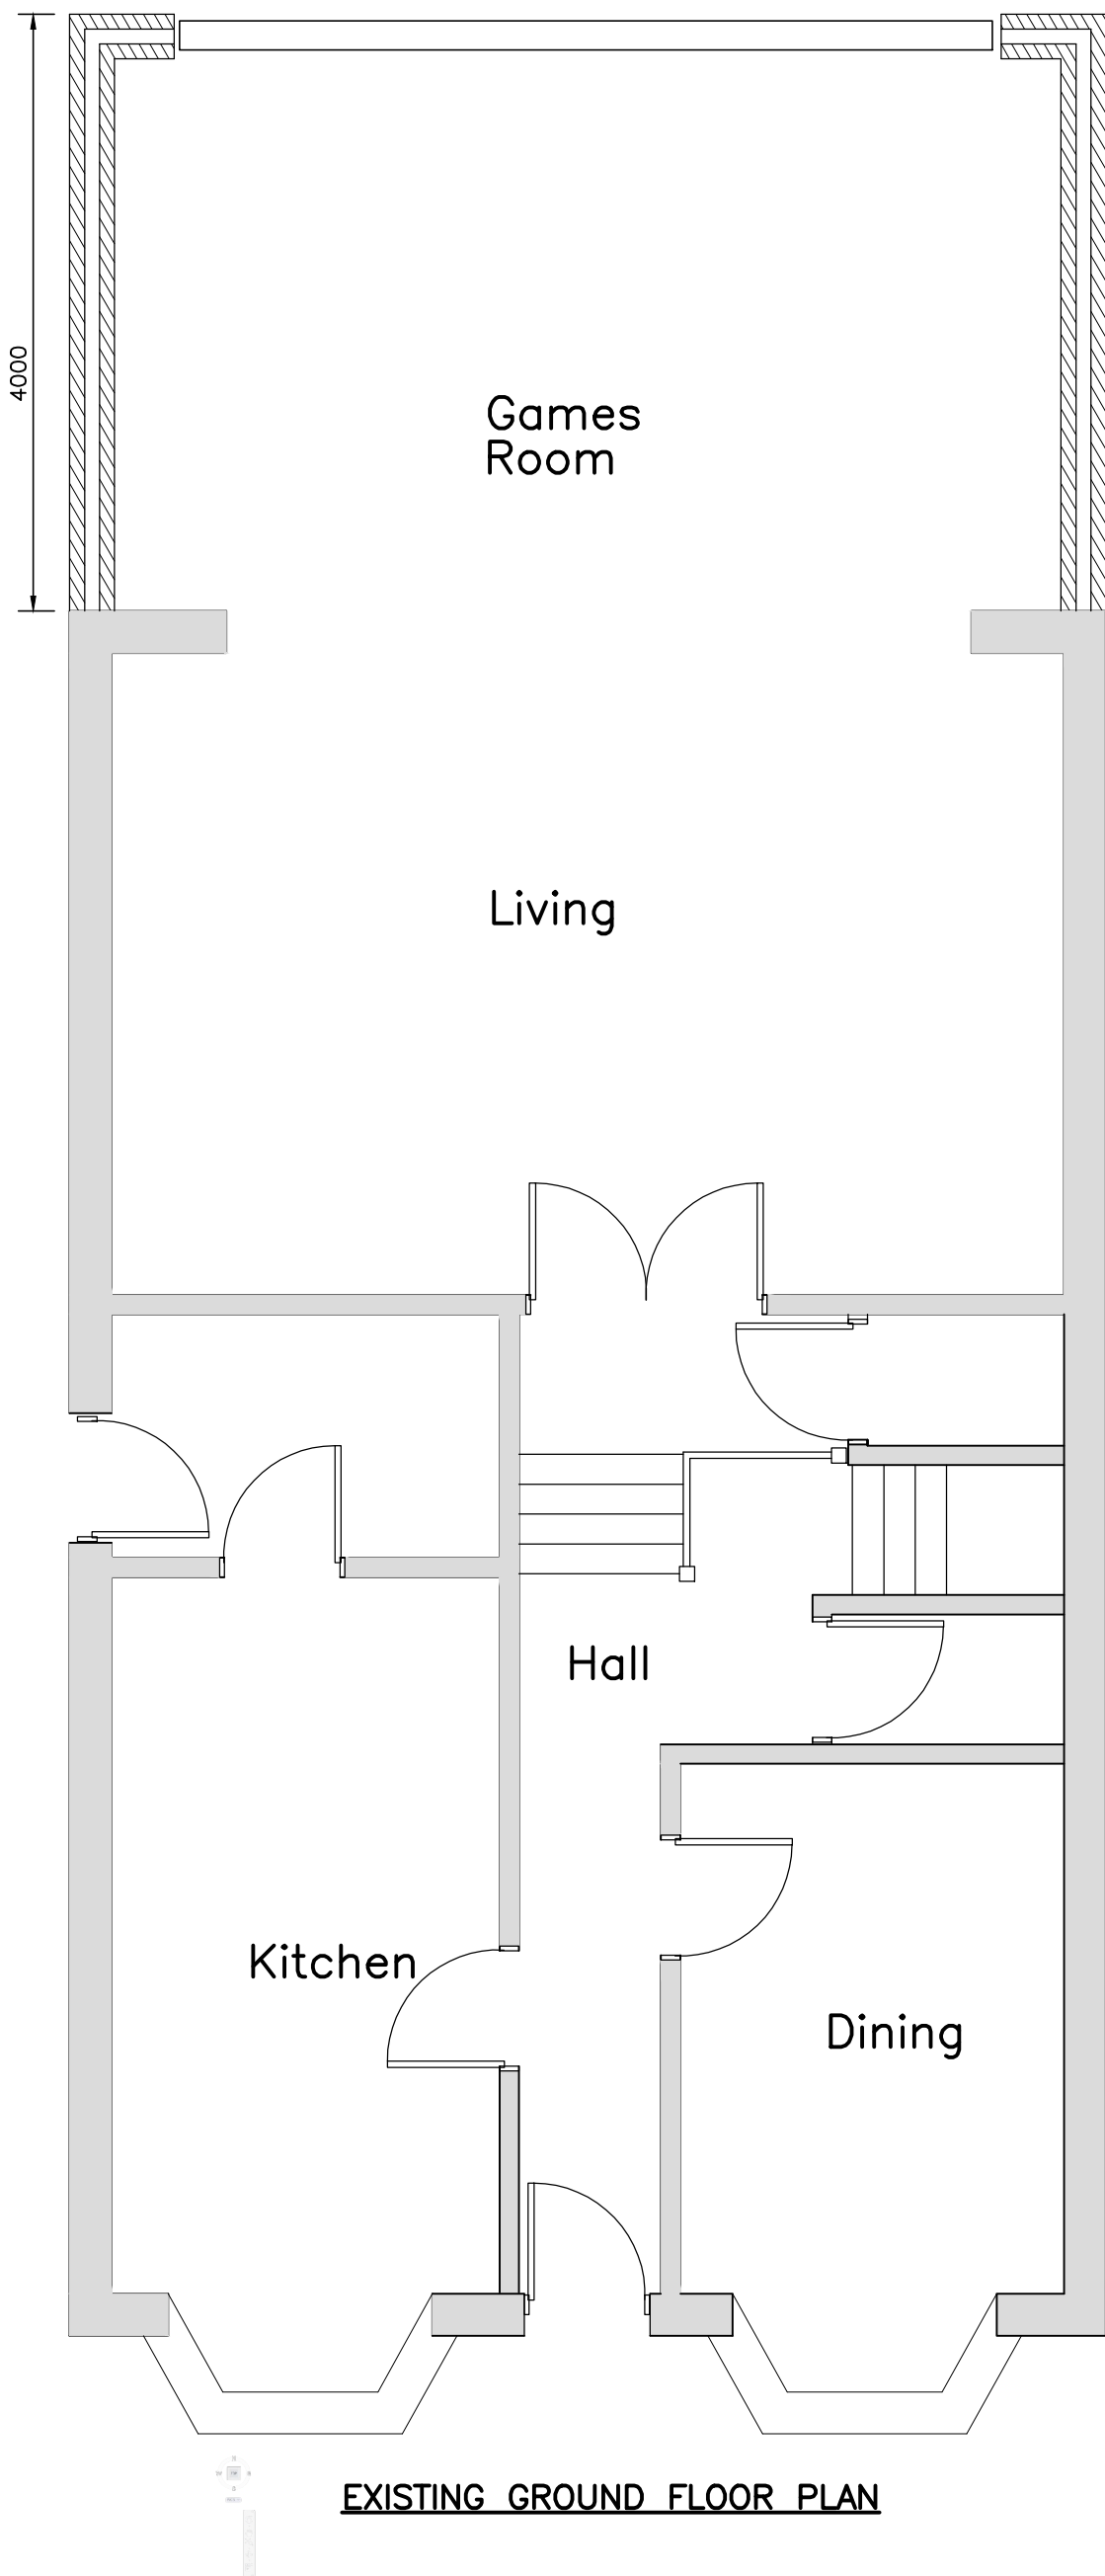


 


EXISTING GROUND FLOOR PLAN

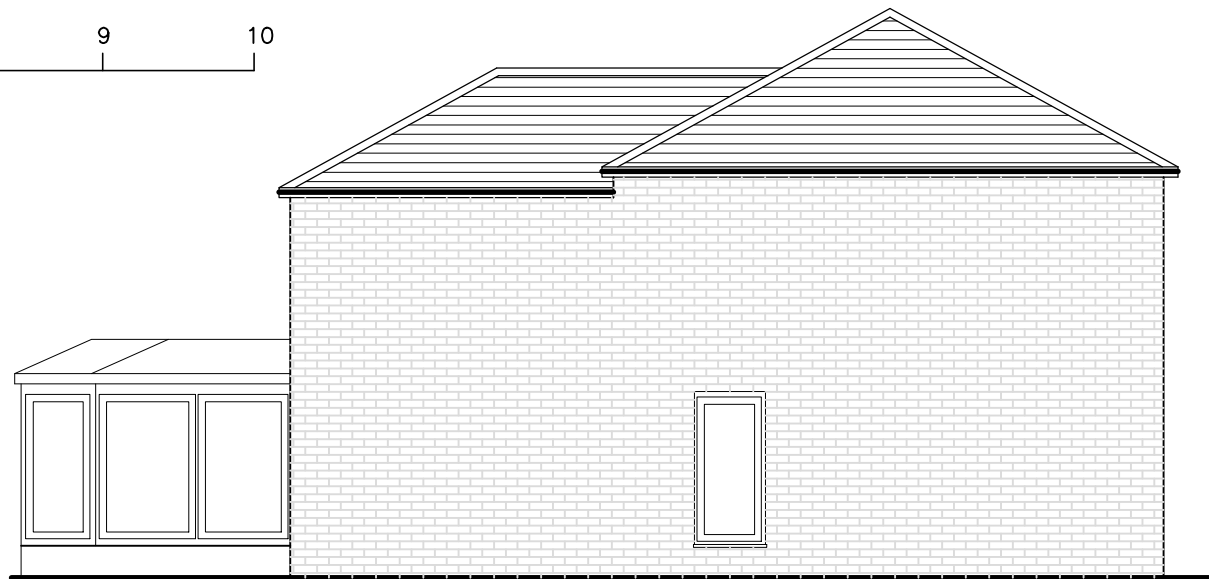


PRE EXISTING SIDE ELEVATION
1:100

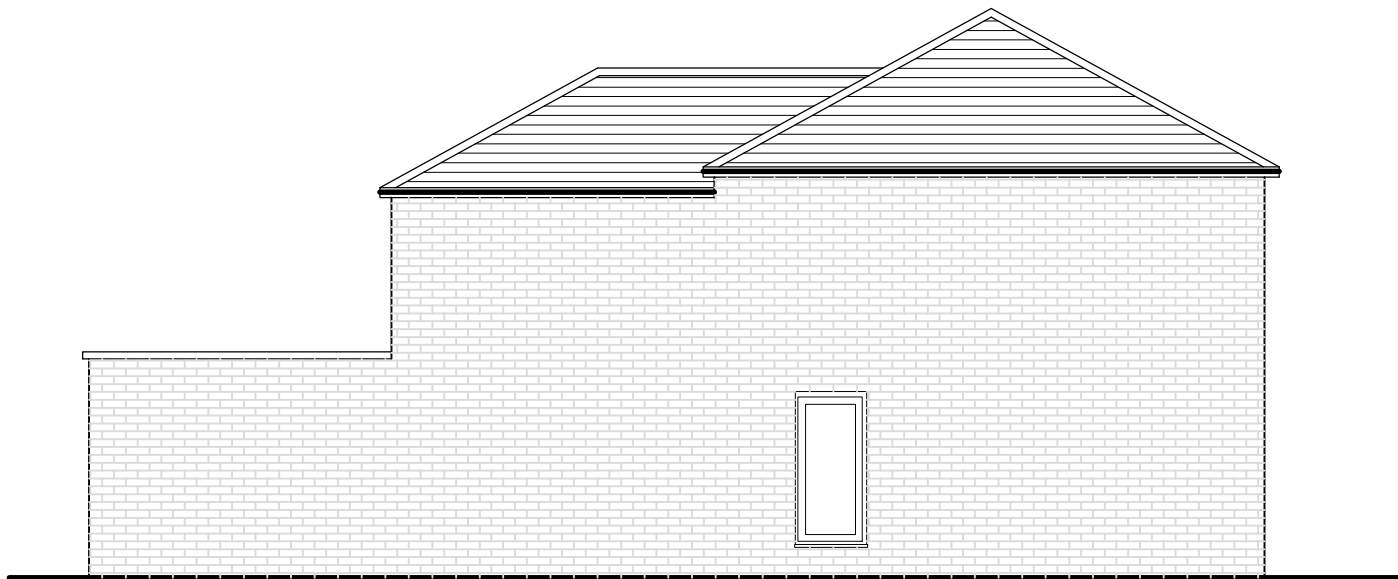


EXISTING SIDE ELEVATION
1:100

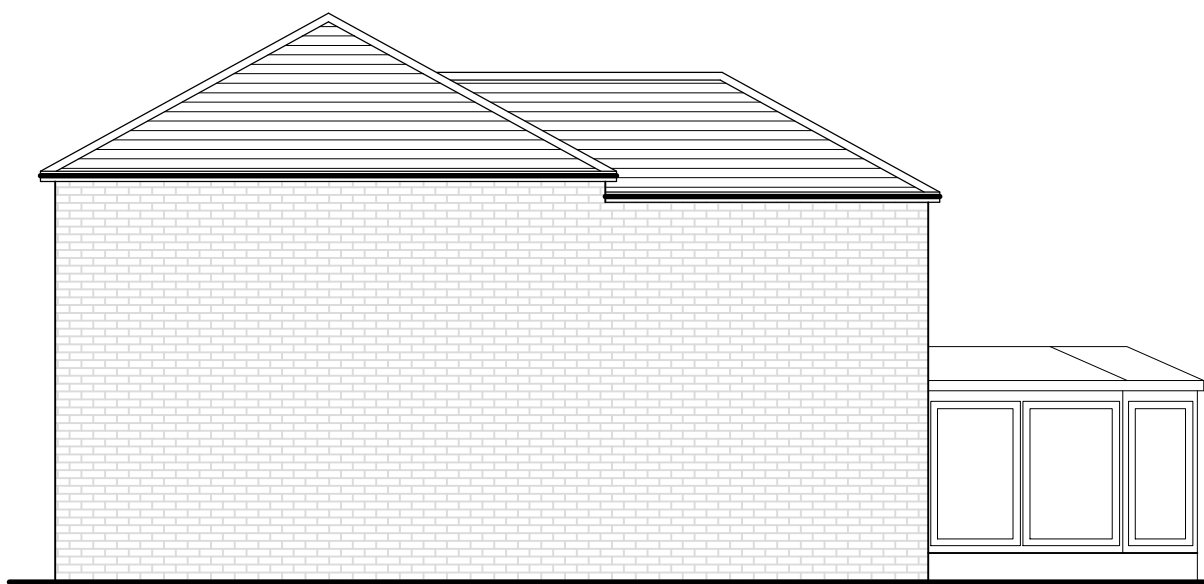

PRE EXISTING SIDE ELEVATION
1:100

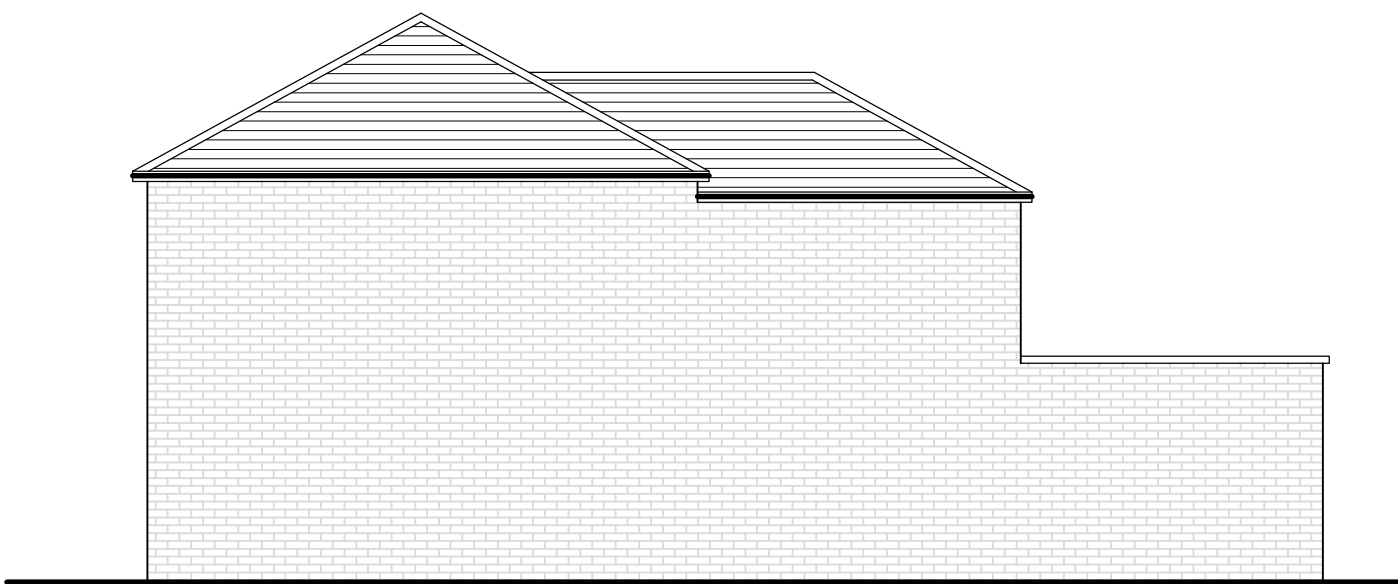

EXISTING SIDE ELEVATION
1:100

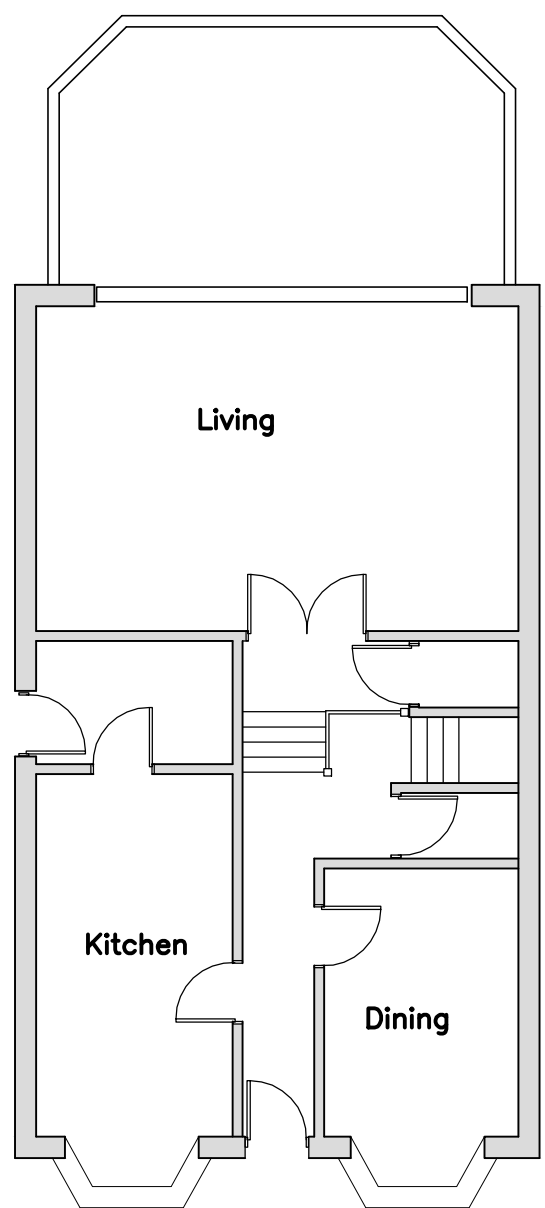


PRE EXISTING GROUND FLOOR PLAN
1:100




PRE EXISTING REAR ELEVATION
1:100



EXISTING REAR ELEVATION
1:100

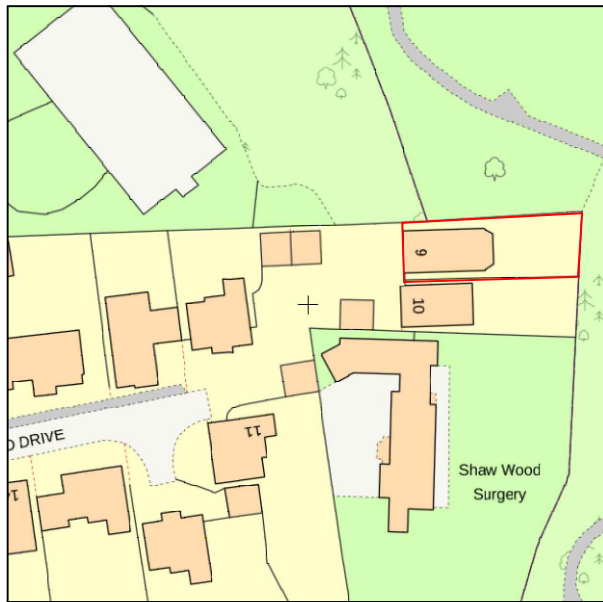

SITE LOCATION PLAN
1:1250

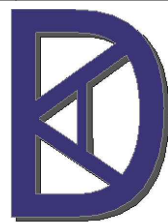A	ADDED CONSERVATORY	AUG 26
Rev	Description	Date
 KDA Designs Ltd. Architectural & Structural Services 01892 8909 5435 01892 8909 5435 kevin@kdadesigns.co.uk This drawing is property of Mr Kevin D'Astous. The information it contains is copyright and is not to be copied or used without prior permission.		
Project SINGLE STOREY REAR EXTENSION 9 HARWOOD DRIVE UXBRIDGE UB10 0BG		
Drawing LDC DRAWING		
Drawn KDA		Checked
Scale A1@1:50		Date JULY 2026
Stage	Drg. No. 9HD_LDC_01	Rev A