
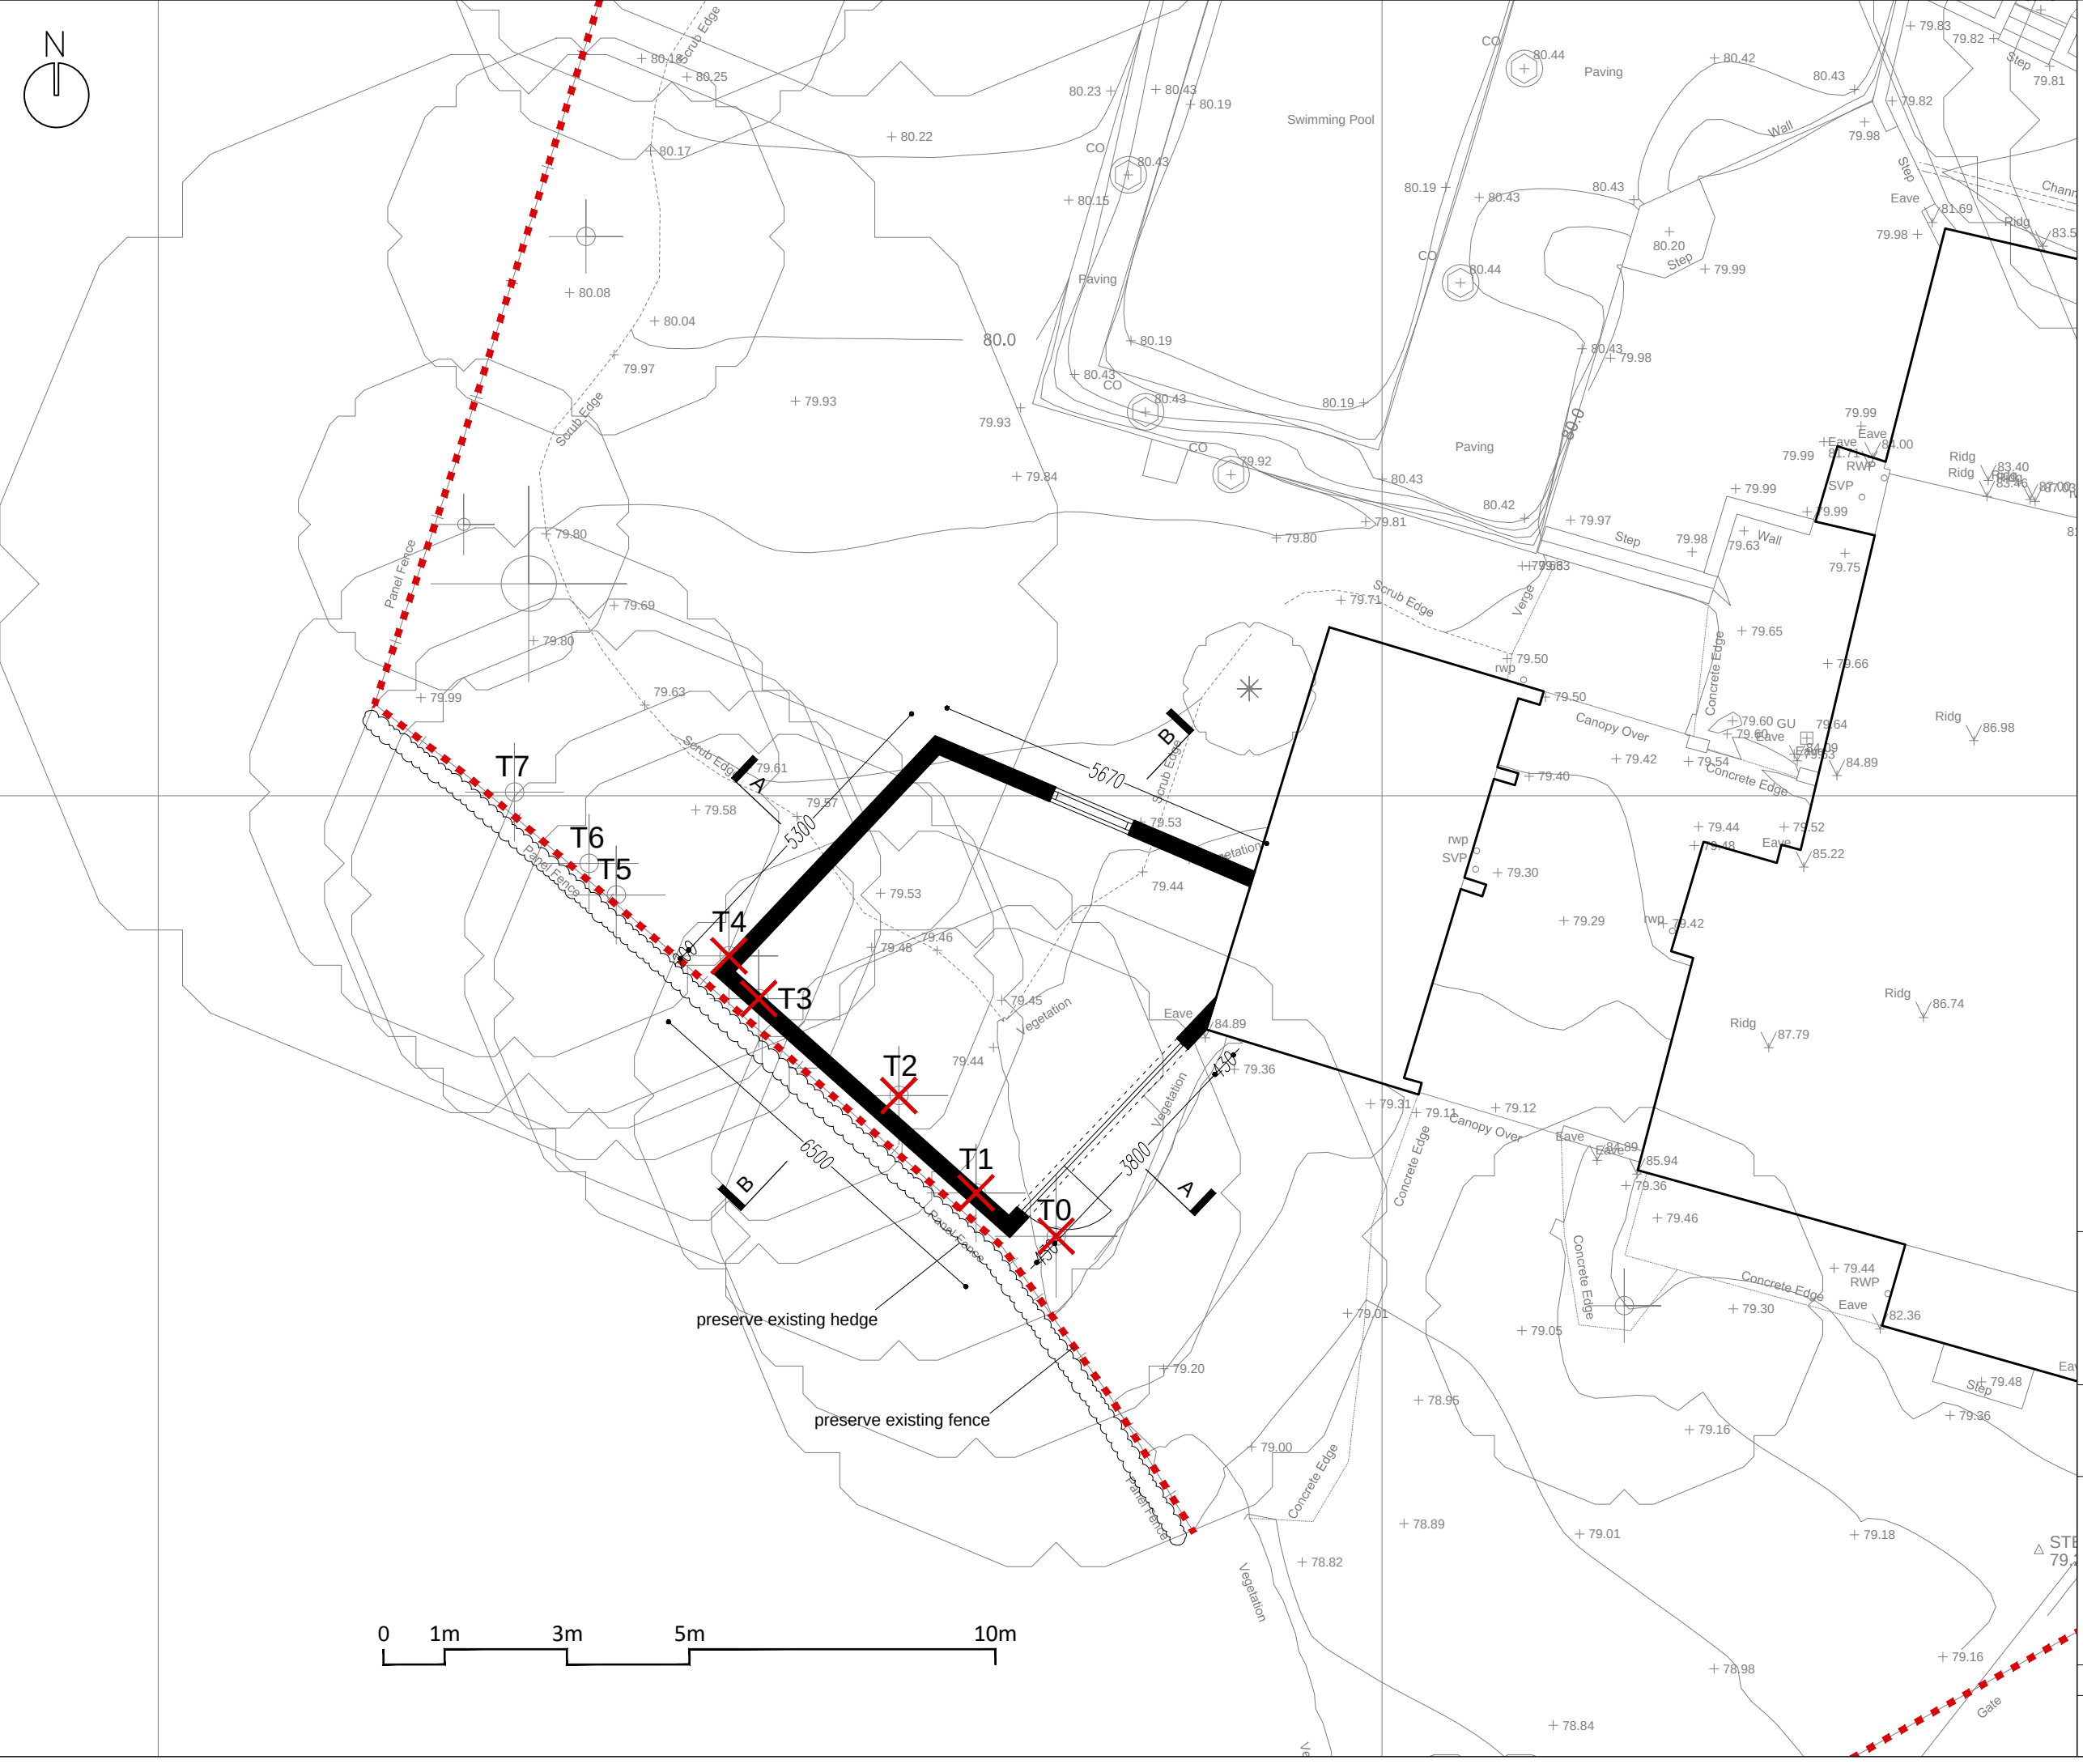


 

ISK ARCHITECTS
22The Quensway
Gerrards Cross, Bucks SL9 8NB
tel: +441753892080
email: iskarchitects@aol.com

Project: 1 Gatehill Road
Northwood, HA63QB

Scale 1:100 @A3: Proposal

FLOOR PLAN

Date: 03/2021		Name	
GH 1007		03	