


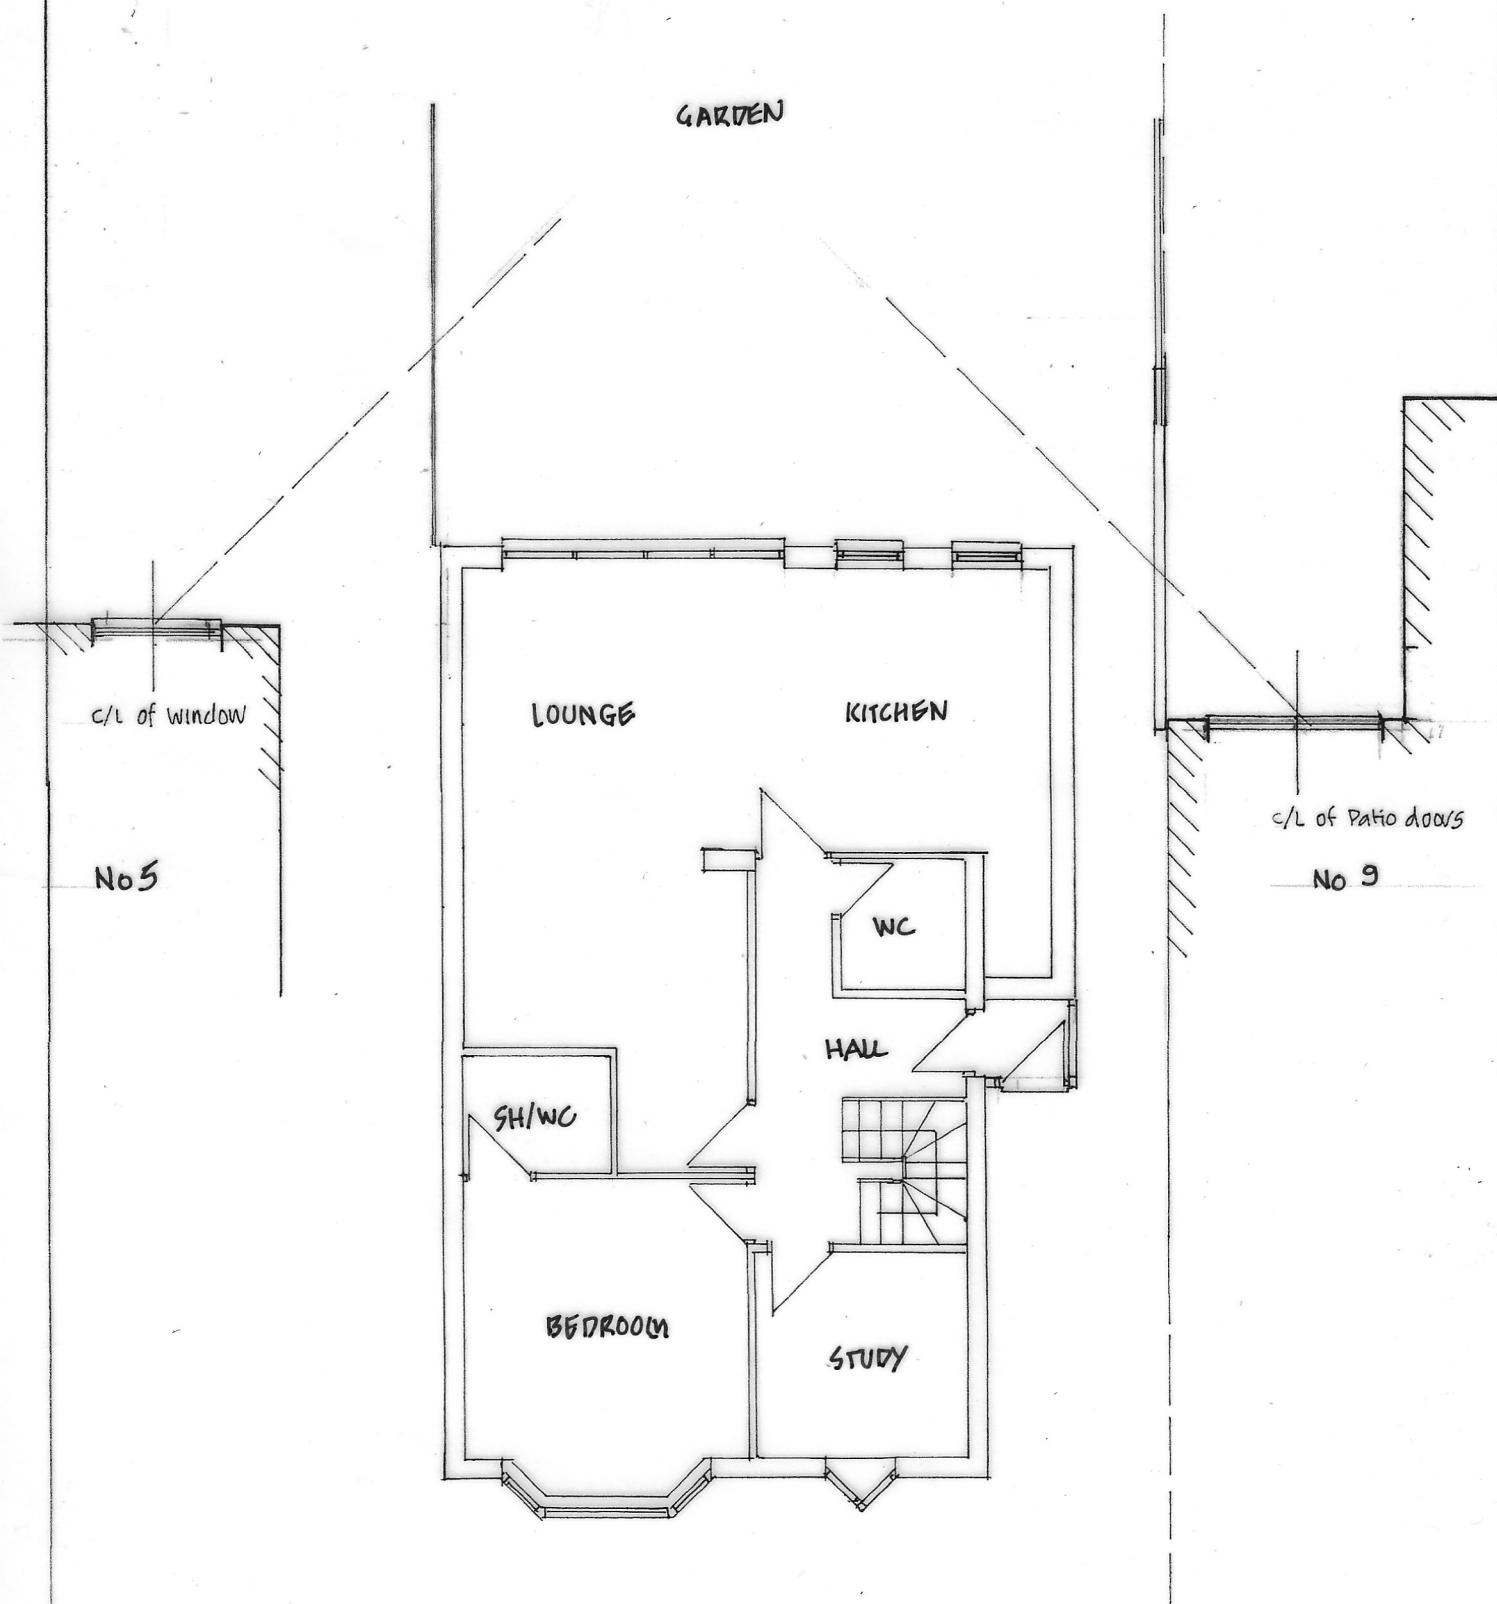

SITE:

7 CLAMMAS WAY
COWLEY UXBIDGE UB8 3AN

DRAWING:

EXISTING GROUND FLOOR PLAN

SCALE:
1:100 @ A4

DATE:
MAY 2022

DRG No:

561/P/01