


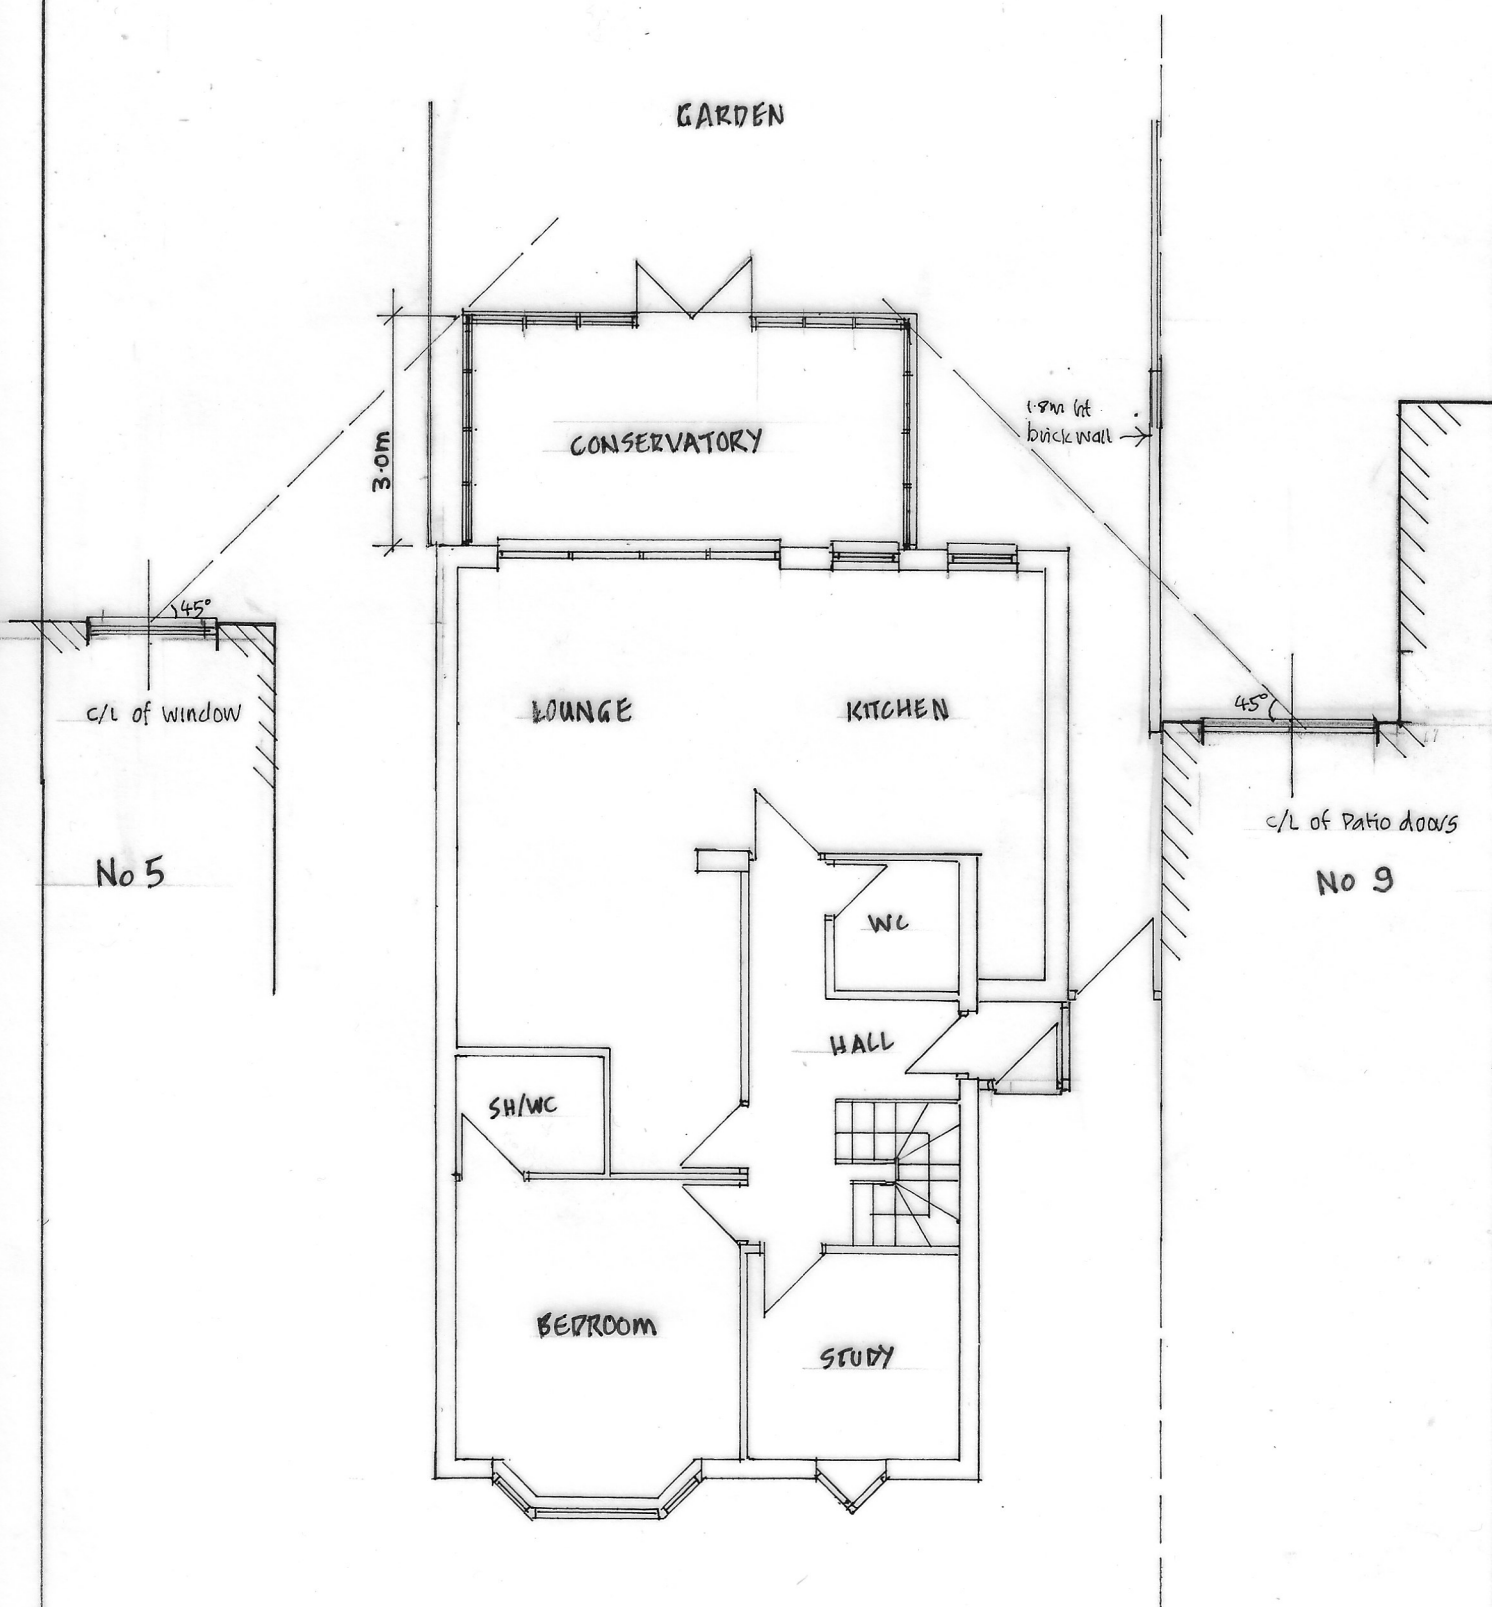

SITE:

7 CLAMMAS WAY
COWLEY UXBRIDGE UB8 3AN

DRAWING:

PROPOSED GROUND FLOOR PLAN

SCALE:

1:100 @ A4

DATE:

MAY 2022

DRG No:

561/P/03