


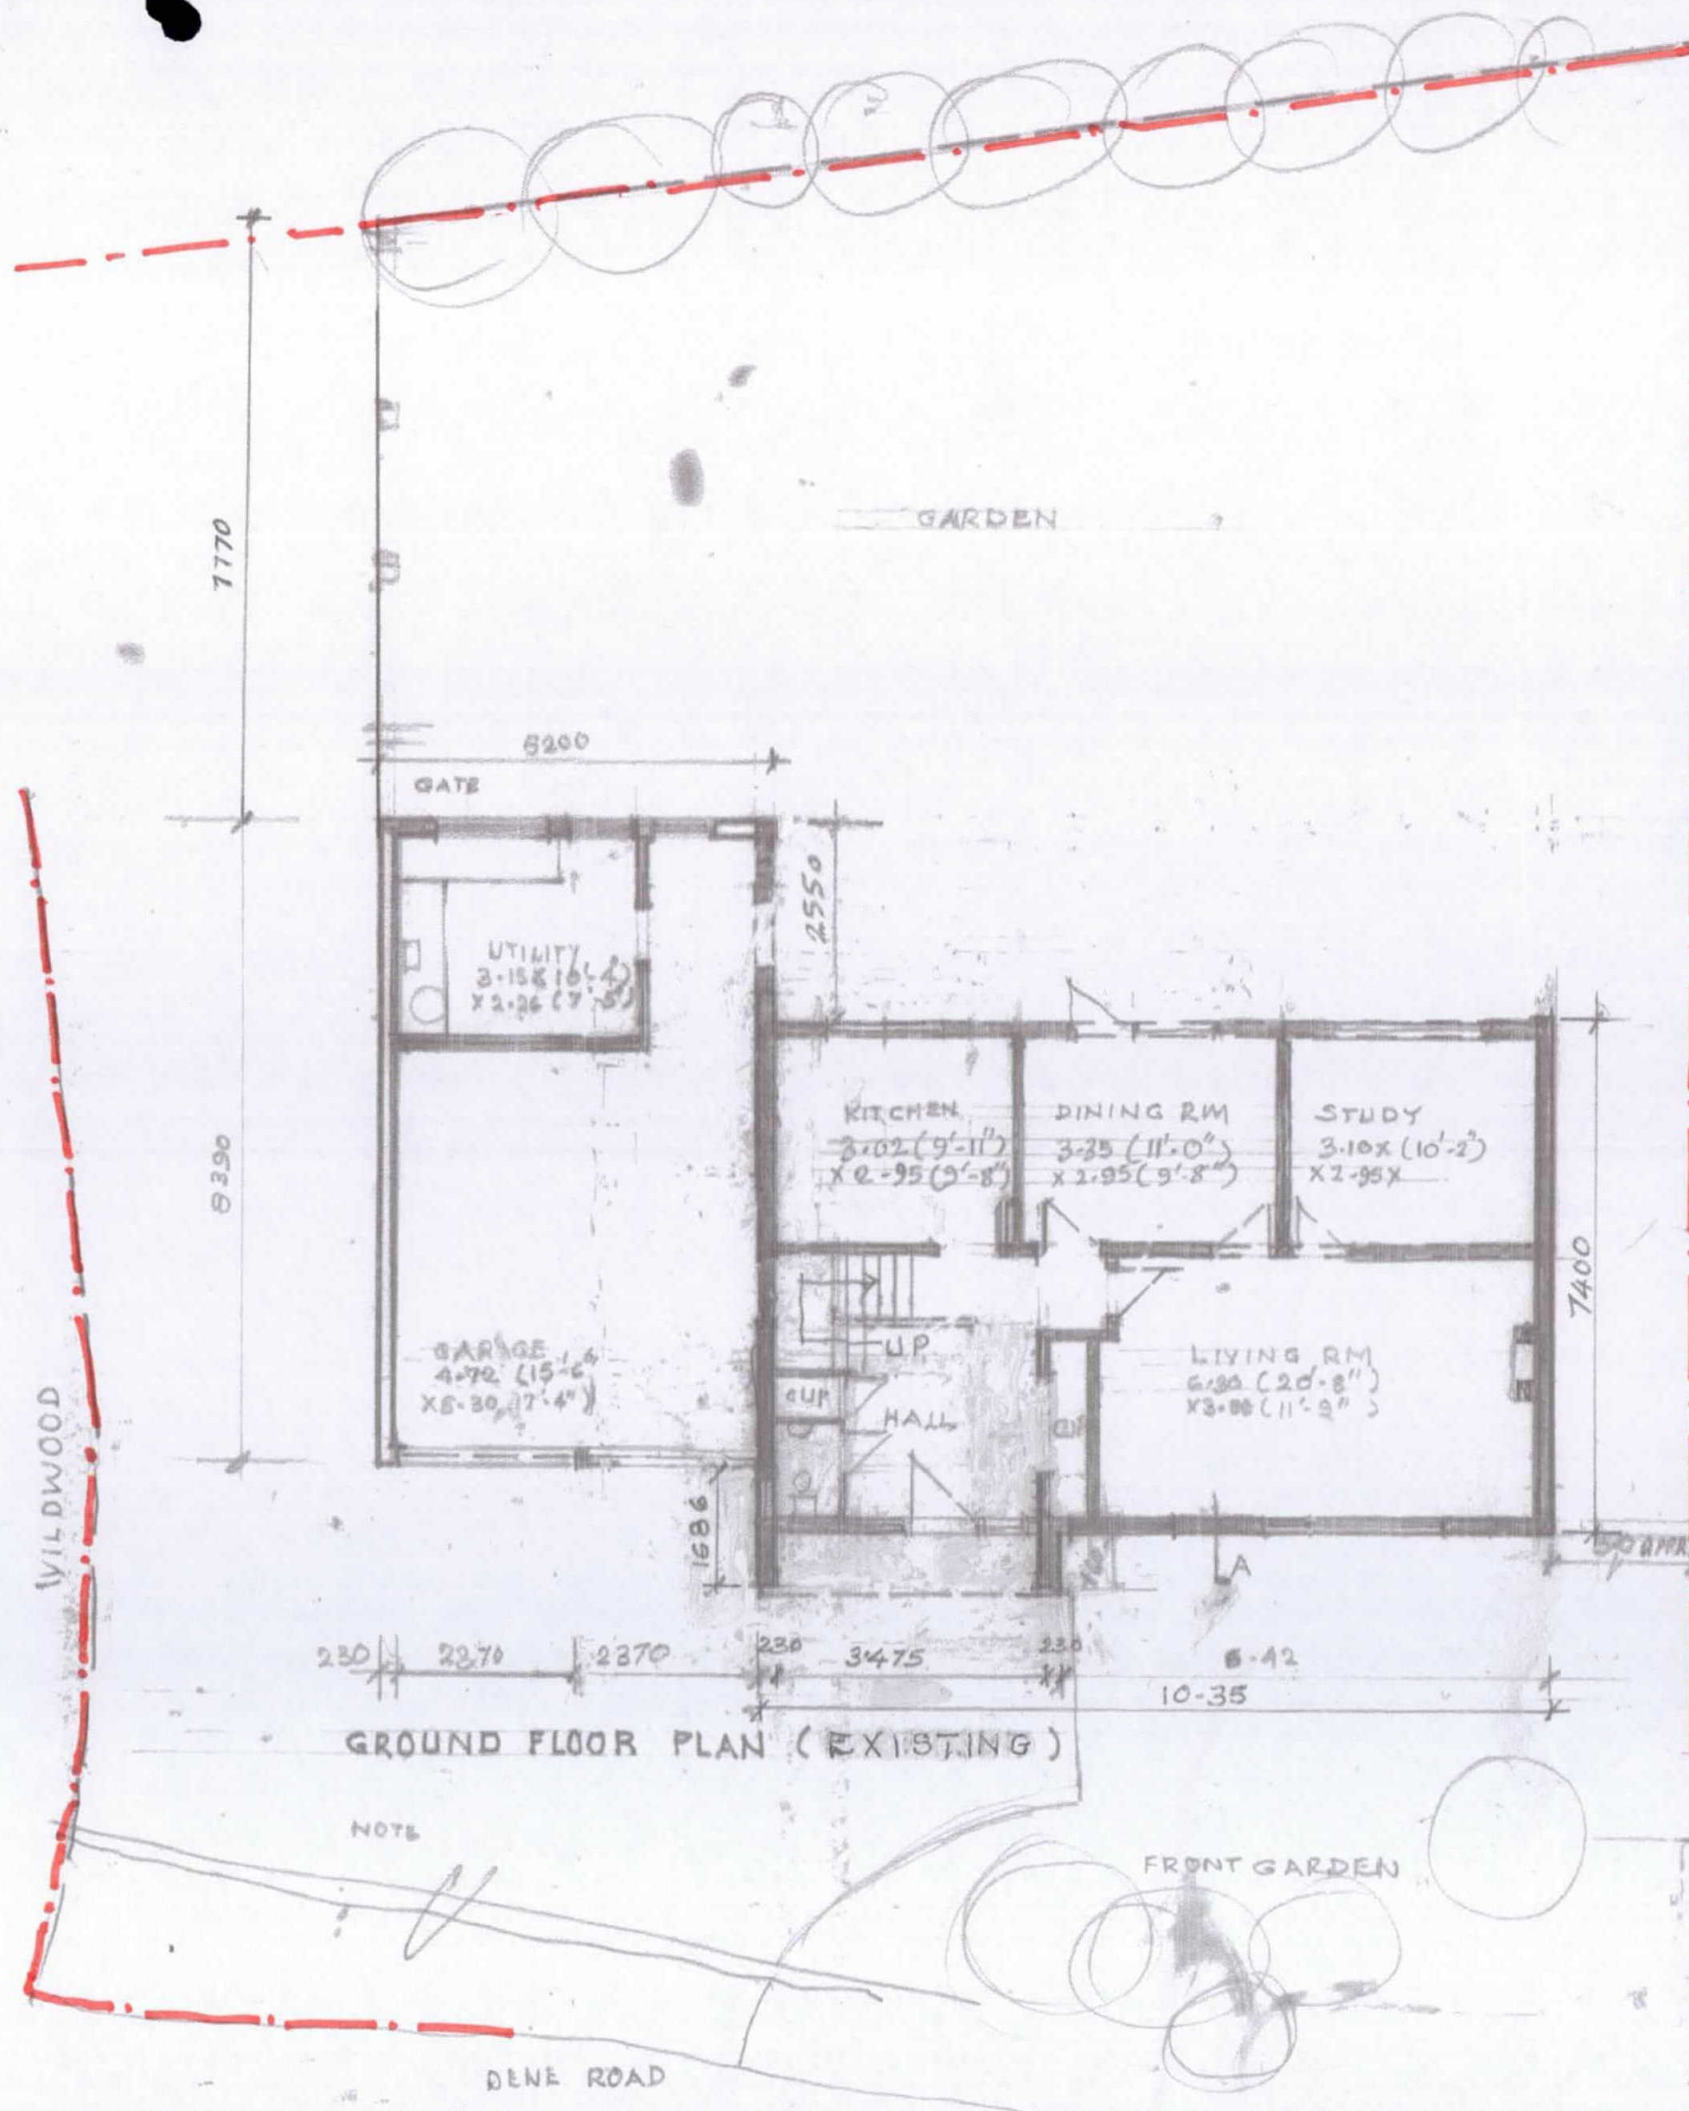

AREAS EXISTING


Main House-	SQ.M.	SQ.FT
10.35 x 7.40 =	76.59	(824.40)
3.93 x 0.76 =	2.98	(32.07)
Total	= 79.57	(856.48)
First Fl	79.57	(856.48)

Total Gross EXISTING External Areas 159.14 (1712.96)

London Borough of Richmond upon Thames

Planning Residents Services

10 DEC 2016

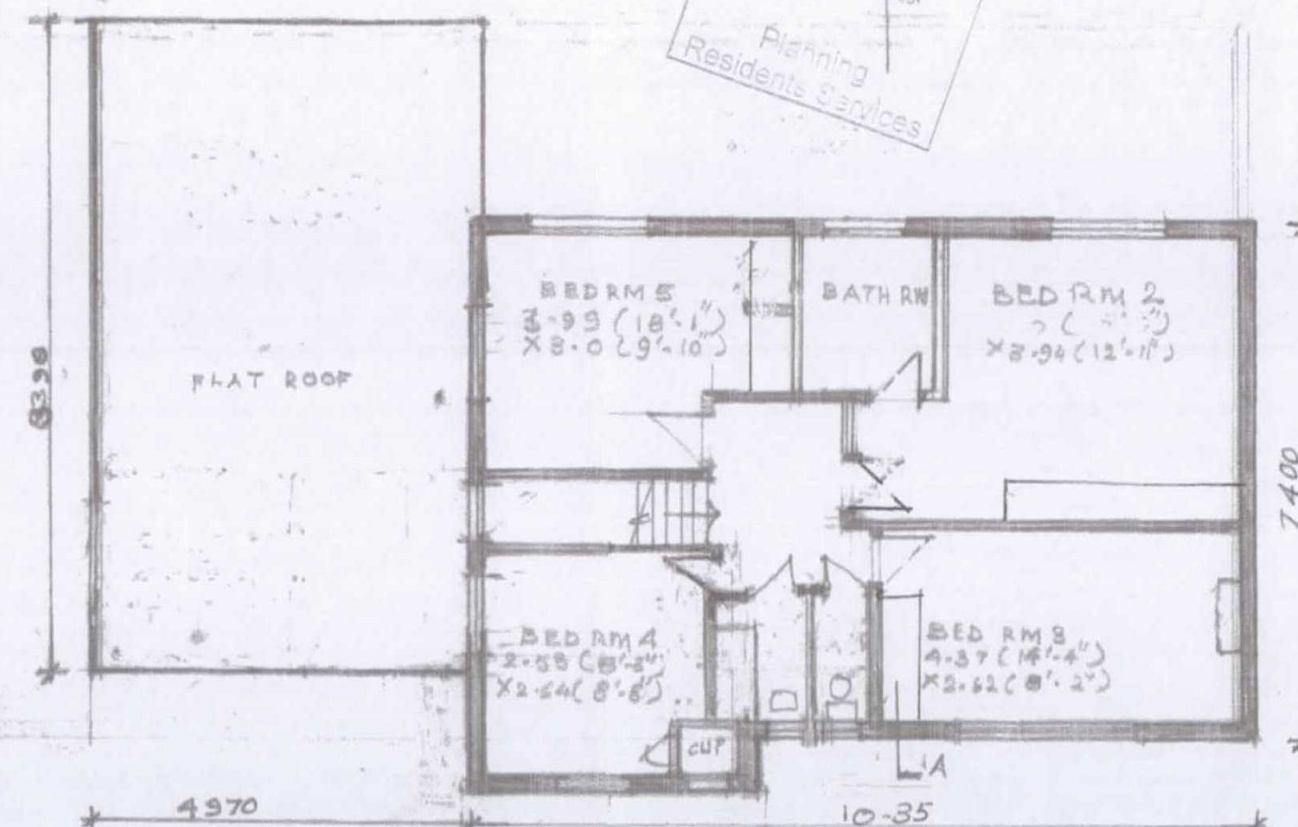

KUMAR TALPADE CHARTERED ARCHITECT	OWNER: MR, MRS N. SHARMA	44, DENE ROAD, NORTHWOOD HA6 2DE
DNT DESIGN SERVICES LTD 86 ALBURY DRIVE PINNER, HA5 3RF	PROPOSED SINGLE STORY EXTENSION AT REAR ALTERATIONS TO GARAGE, PORCH FIRST FLOOR SIDE EXTENSION OVER GARAGE	GROUND FLOOR PLAN - EXISTING & FIRST FLOOR PLAN SCALE: 1:100 (A3) FILE DNT/MS/44 DATE: OCT. 2016 DRG NO: P/100/02 REV.