


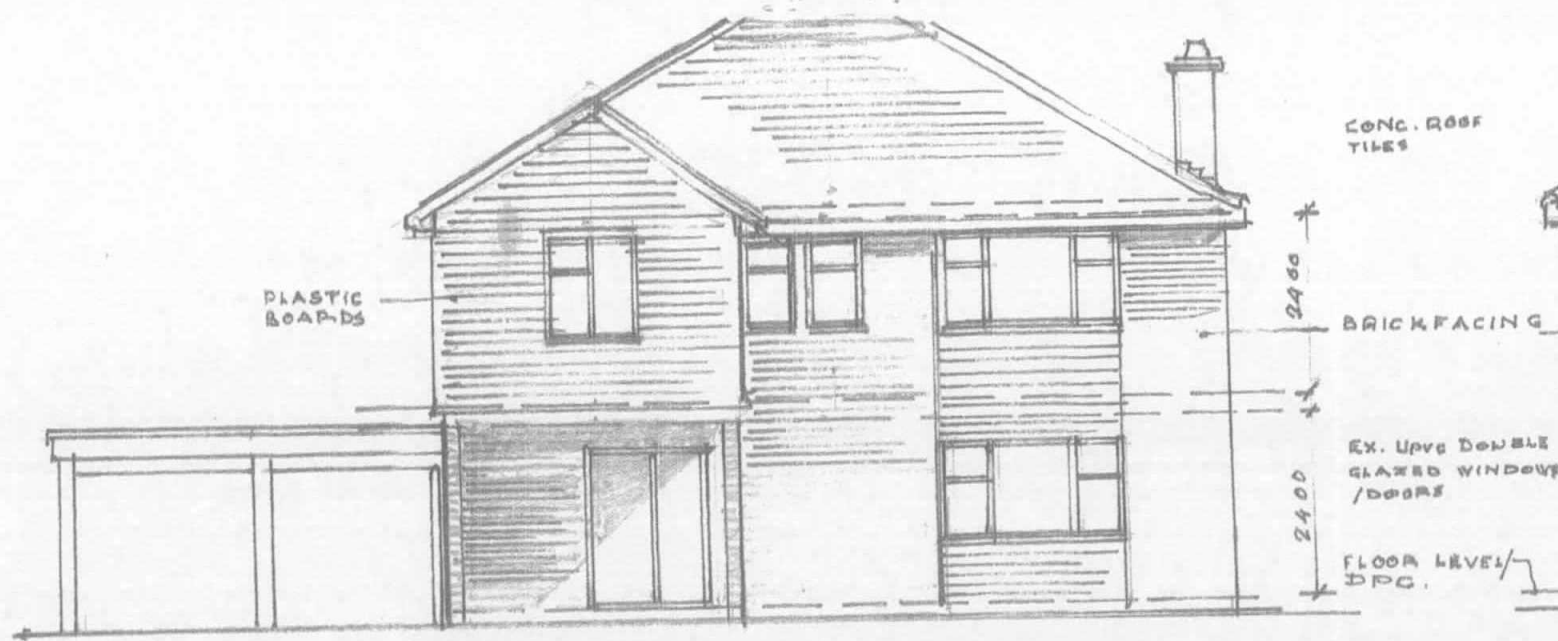


FRONT ELEVATION - EXISTING




REAR ELEVATION - EXISTING


WORKSHOP
- 6 DEC 2016
Planning
Residents Services

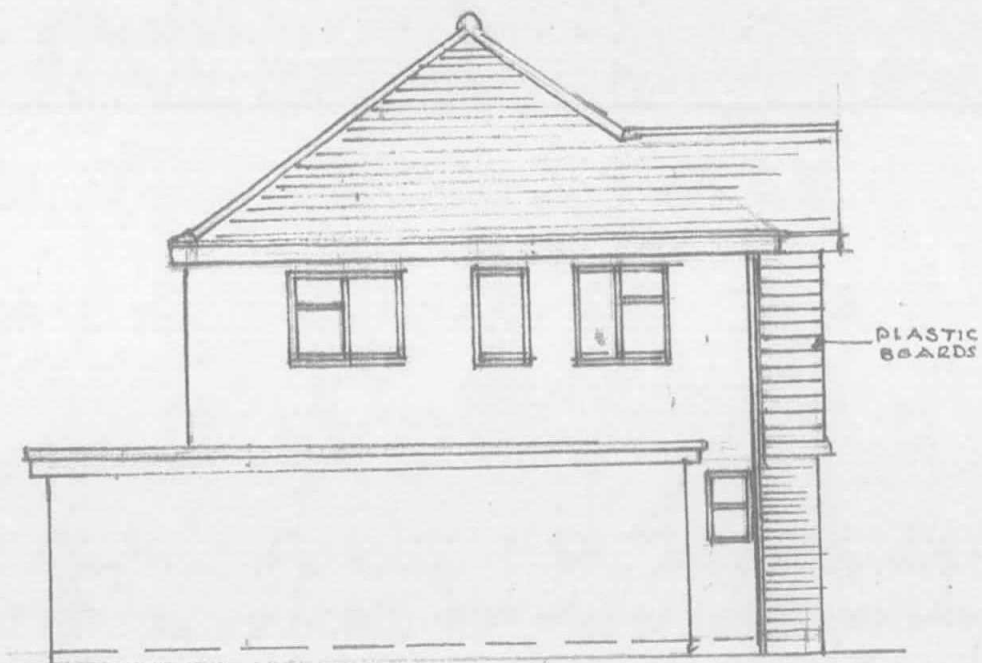

SIDE ELEVATION - EXISTING

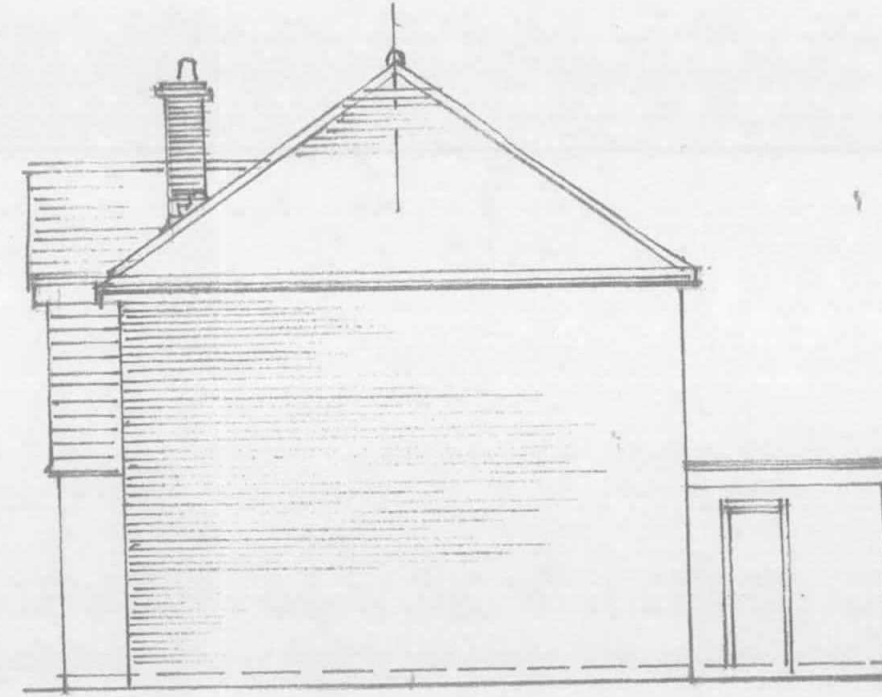

SIDE ELEVATION - EXISTING

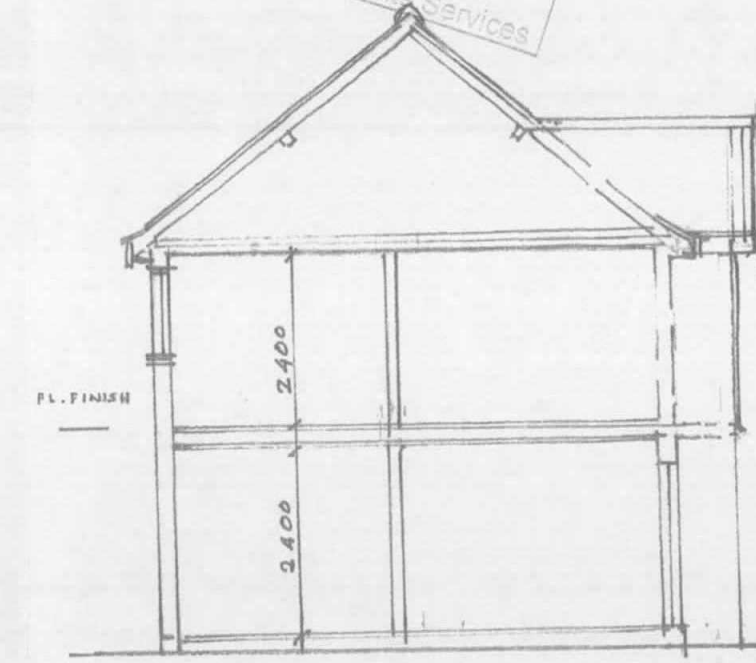

SECTION - A A

KUMAR TALPADE CHARTERED ARCHITECT	OWNER: MR, MRS N. SHARMA	44, DENE ROAD, NORTHWOOD HA6 2DE
DNT DESIGN SERVICES LTD 86, ALBURY DRIVE PINNER, HA5 3RF	PROPOSED SINGLE STORY EXTENSION AT REAR, ALTERATIONS TO GARAGE, INTERNAL MODIFICATIONS, FIRST FLOOR SIDE EXTENSION OVER GARAGE	ELEVATIONS, SECTION EXISTING SCALE: 1:100 (A3) FILE: DNT/NS/44 DATE: OCT 2016 FILE: DNT/NS/44 DRGNO: P/100/03 REV