




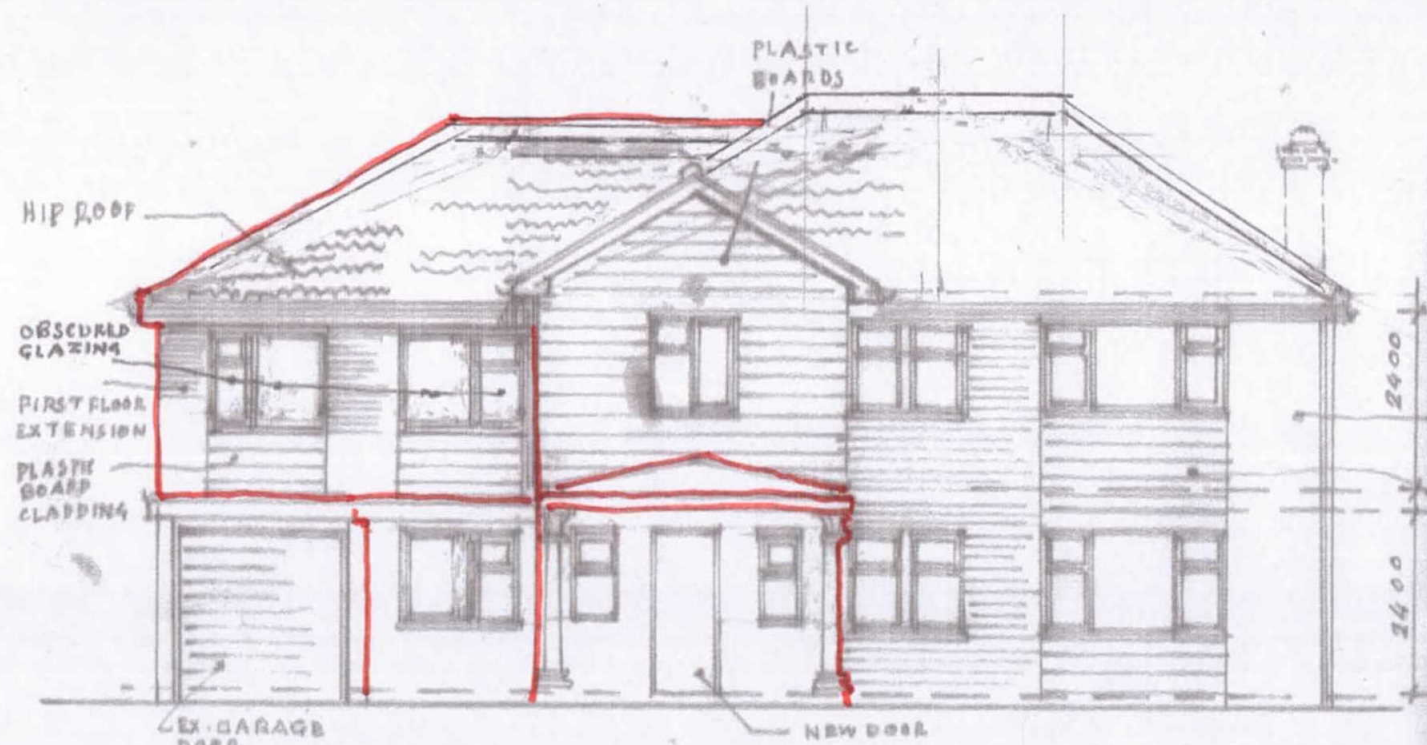


FRONT ELEVATION-PROPOSED

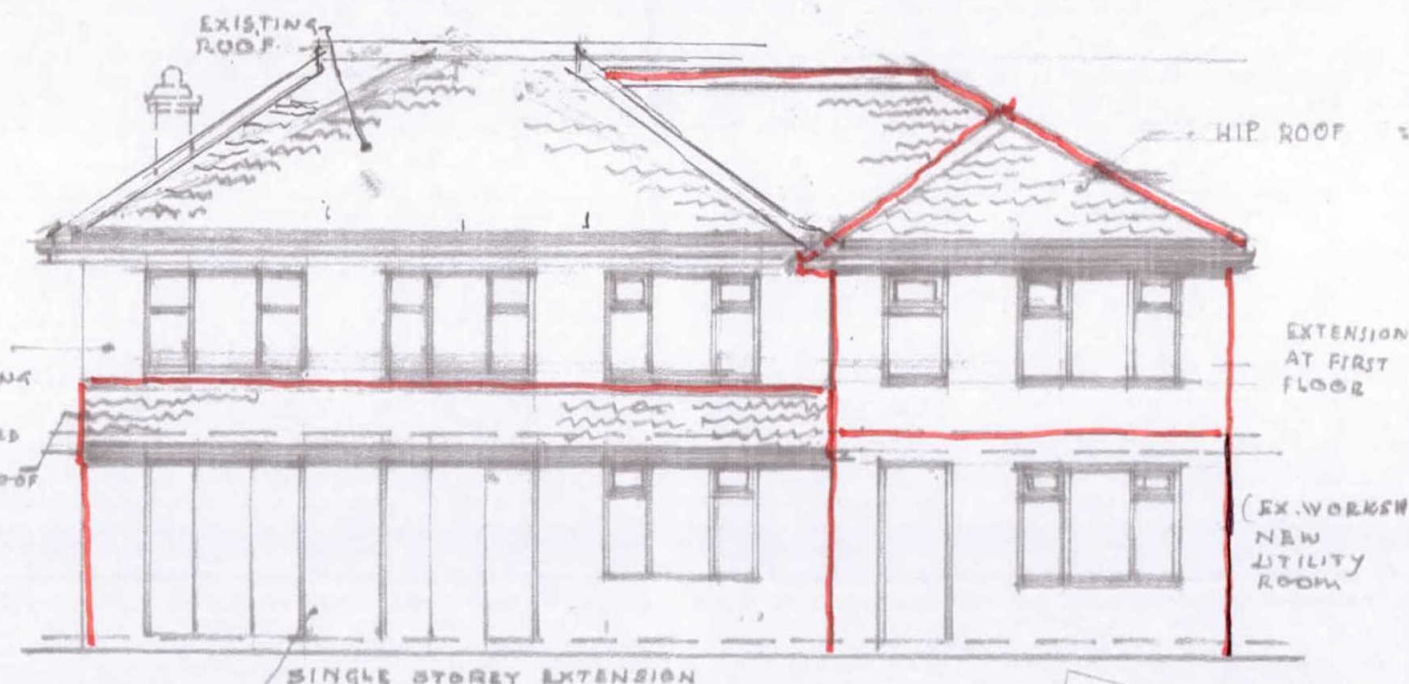


REAR ELEVATION-PROPOSED

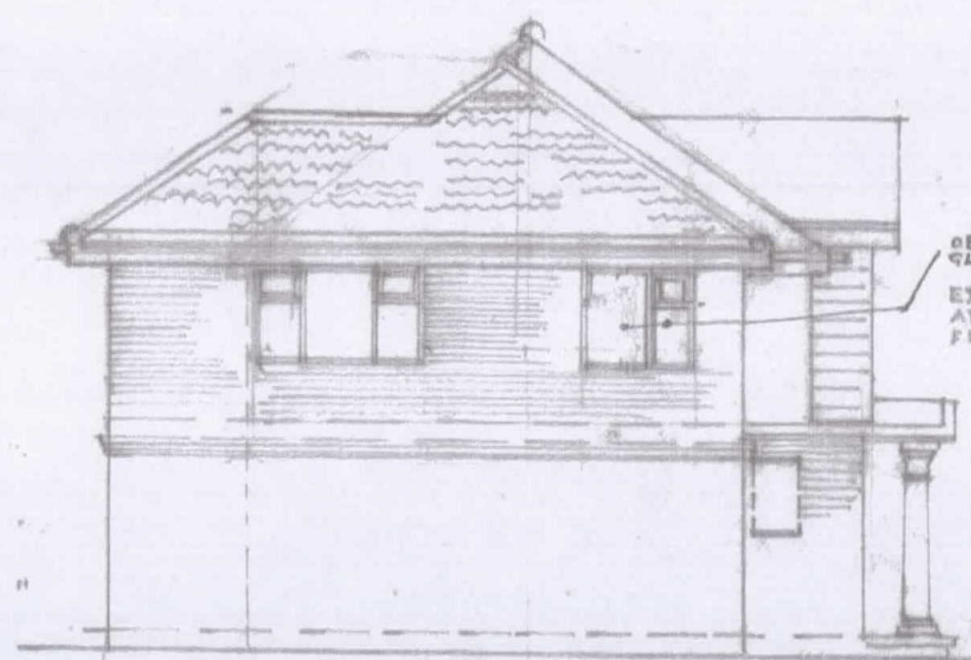

SIDE ELEVATION - PROPOSED

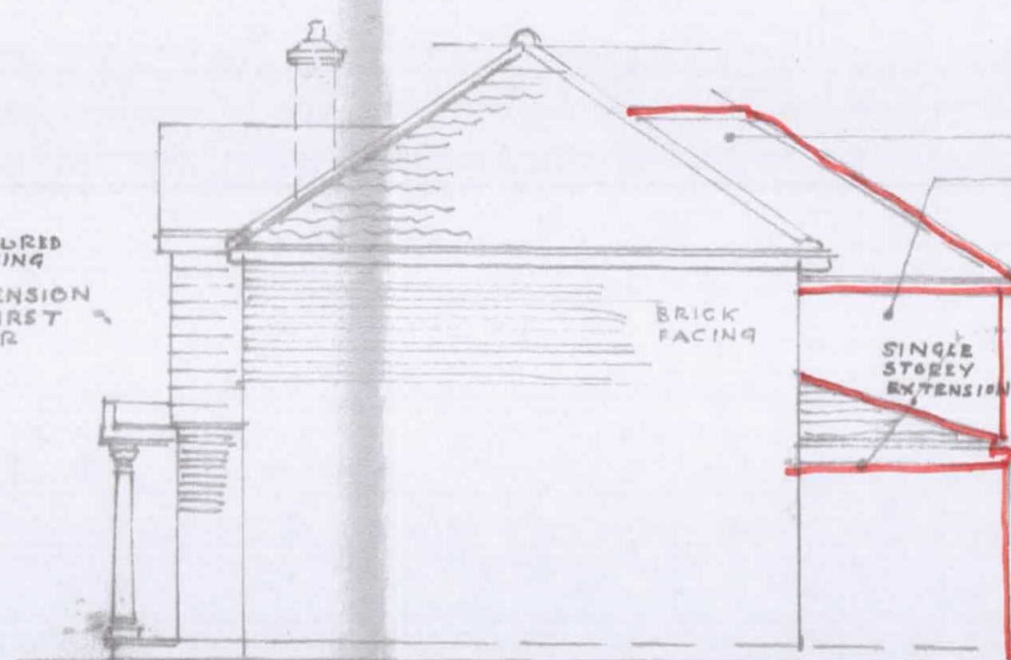

SIDE ELEVATION - PROPOSED

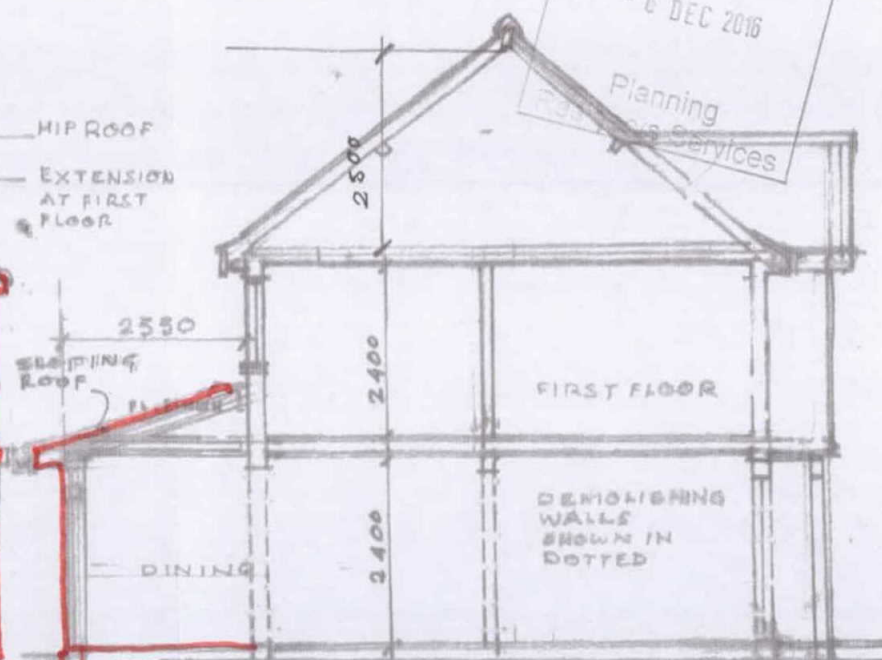

SECTION - A A

0 0.5 1m 2 3 4 5
SCALE 1:100 (A3)

London Borough of Hillingdon
RECEIVED
- 6 DEC 2016
Planning
Services

KUMAR TALPADE CHARTERED ARCHITECT	OWNER: MR, MRS N. SHARMA	44, DENE ROAD, NORTHWOOD HA6 2DE
DNT DESIGN SERVICES LTD 86, ALBURY DRIVE PINNER, HA5 3RF	PROPOSED SINGLE STORY EXTENSION AT REAR, ALTERATIONS TO GARAGE, INTERNAL MODIFICATIONS, FIRST FLOOR SIDE EXTENSION OVER GARAGE	ELEVATIONS, SECTION PROPOSED SCALE: 1:100 (A3) FILE: DNT/N.8/44 DATE: OCT 2016 FILE: DNT/NS/44 DRGNO: P/100/05 REV A