


Existing Elevations - Some works may still be under construction




Front Elevation

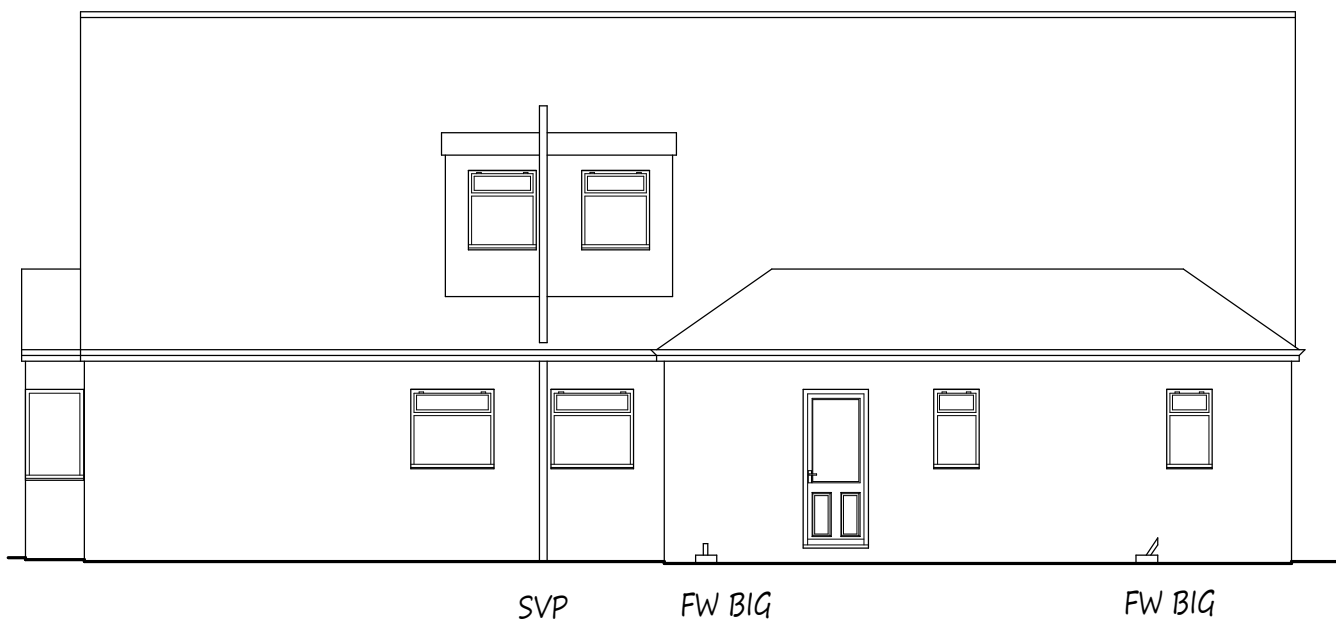

Side Elevation



Rear Elevation

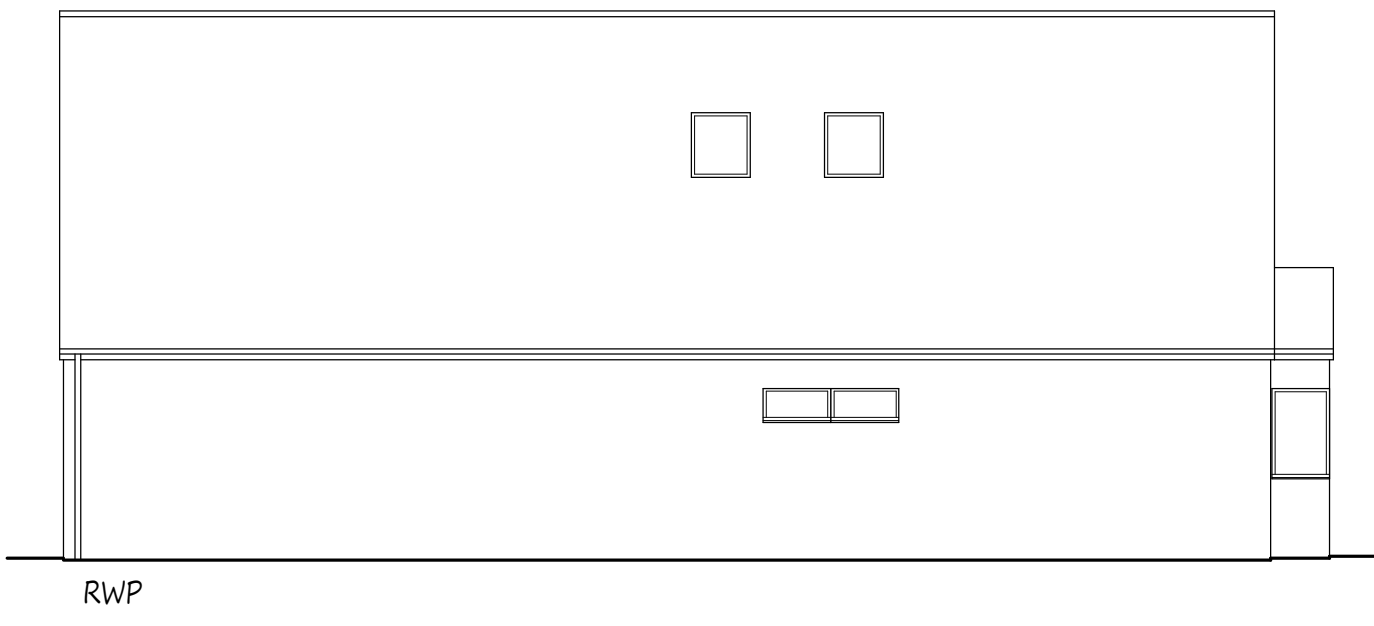


Side Elevation


Proposed Elevations - All Materials to Match Existing




Front Elevation

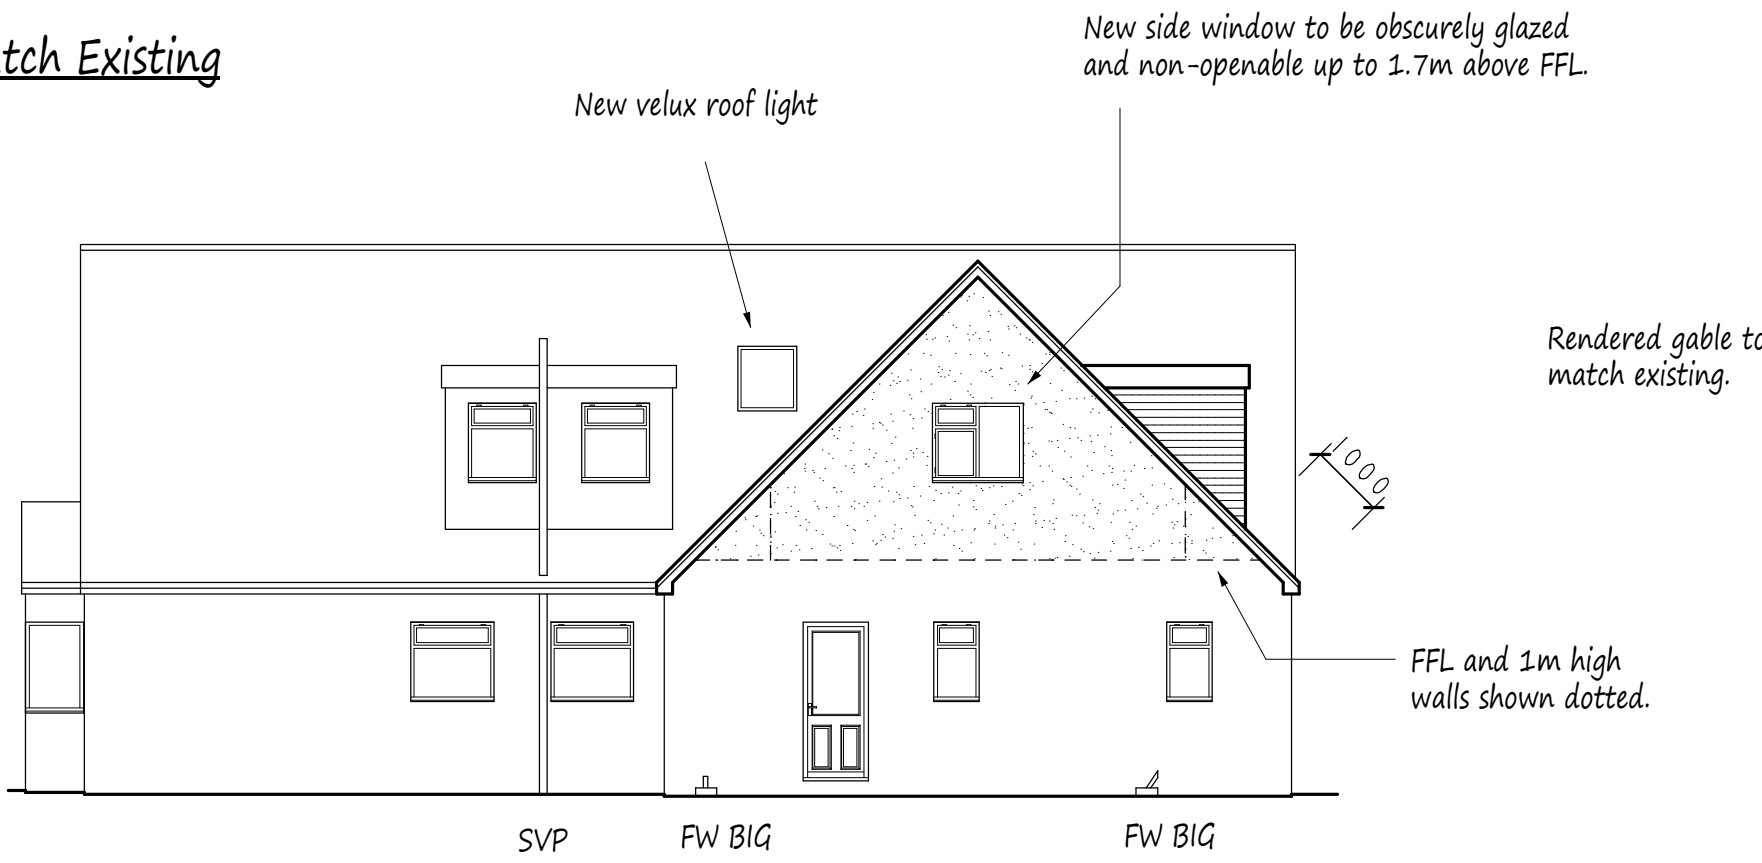


Side Elevation

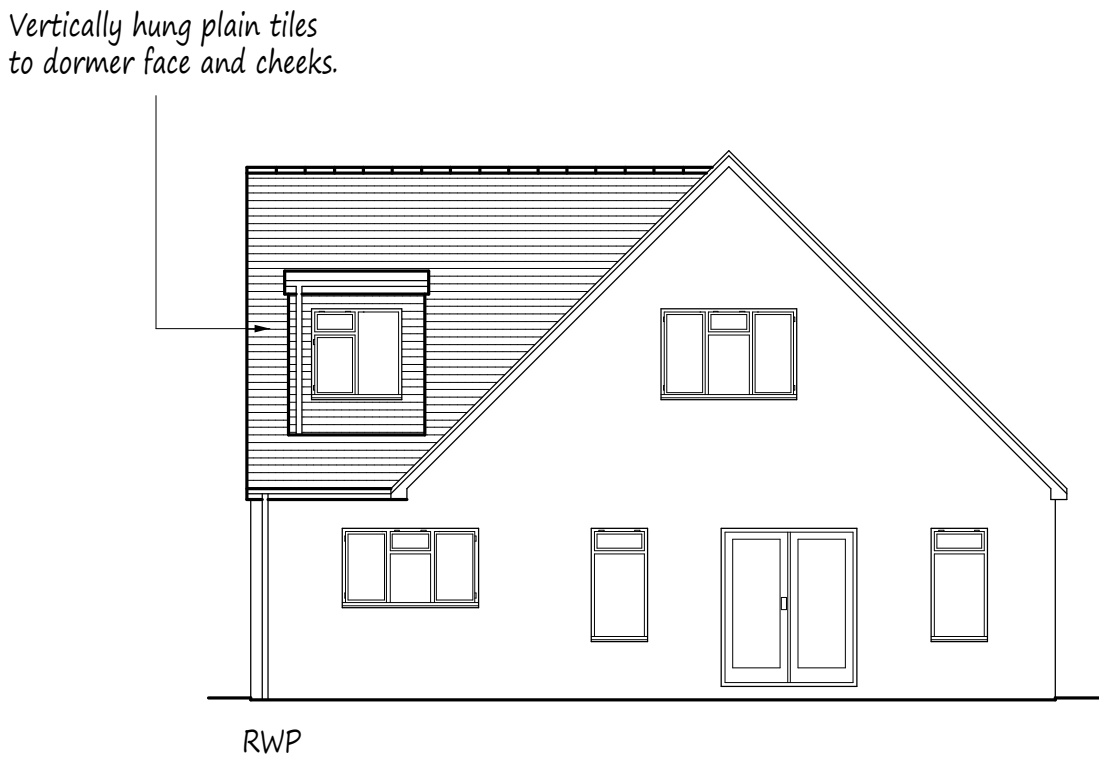

Rear Elevation

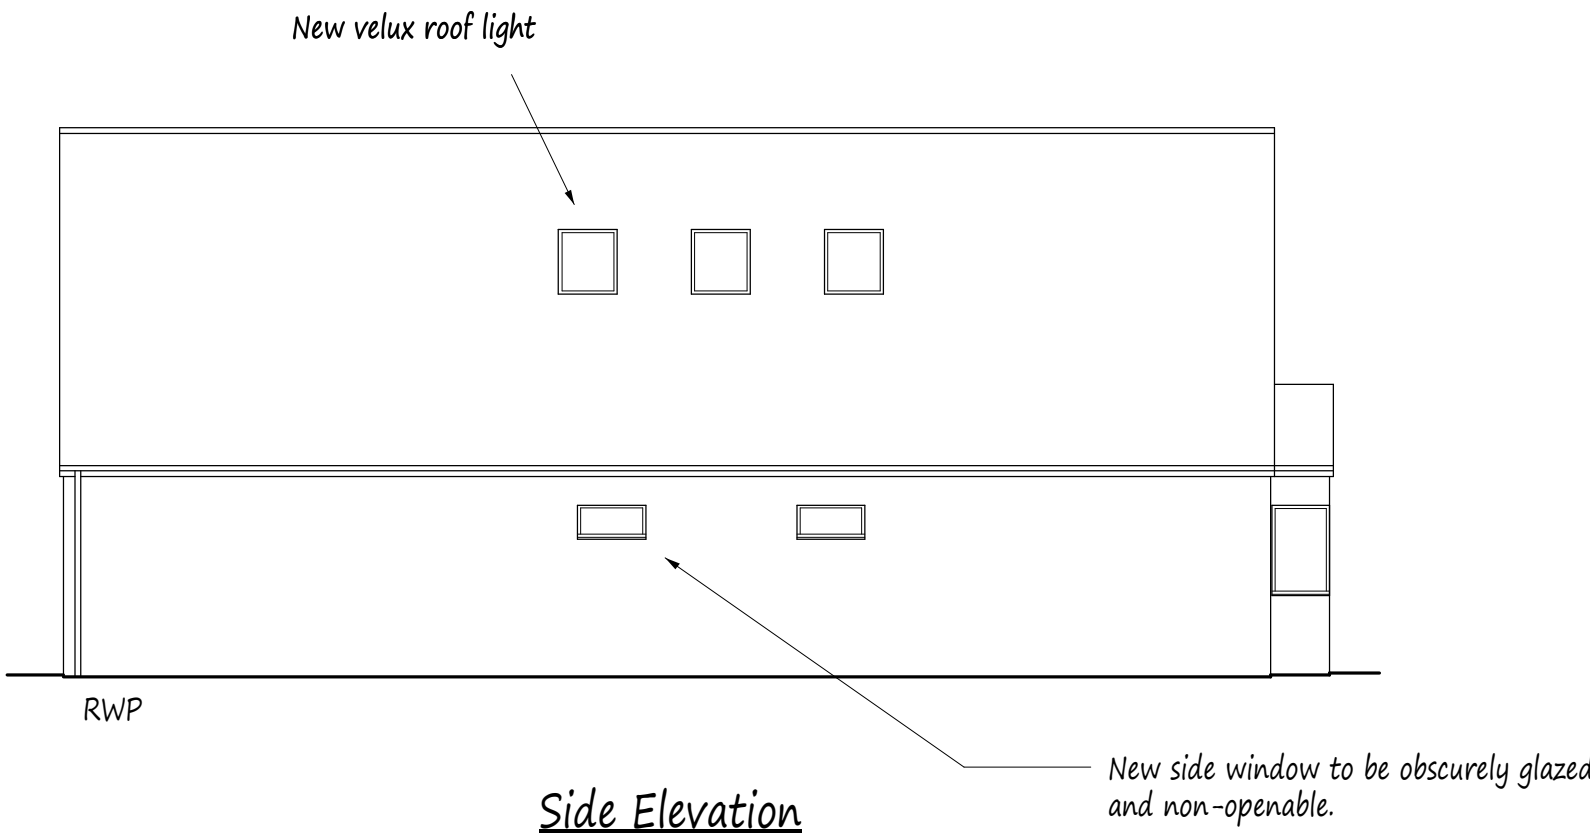

Side Elevation

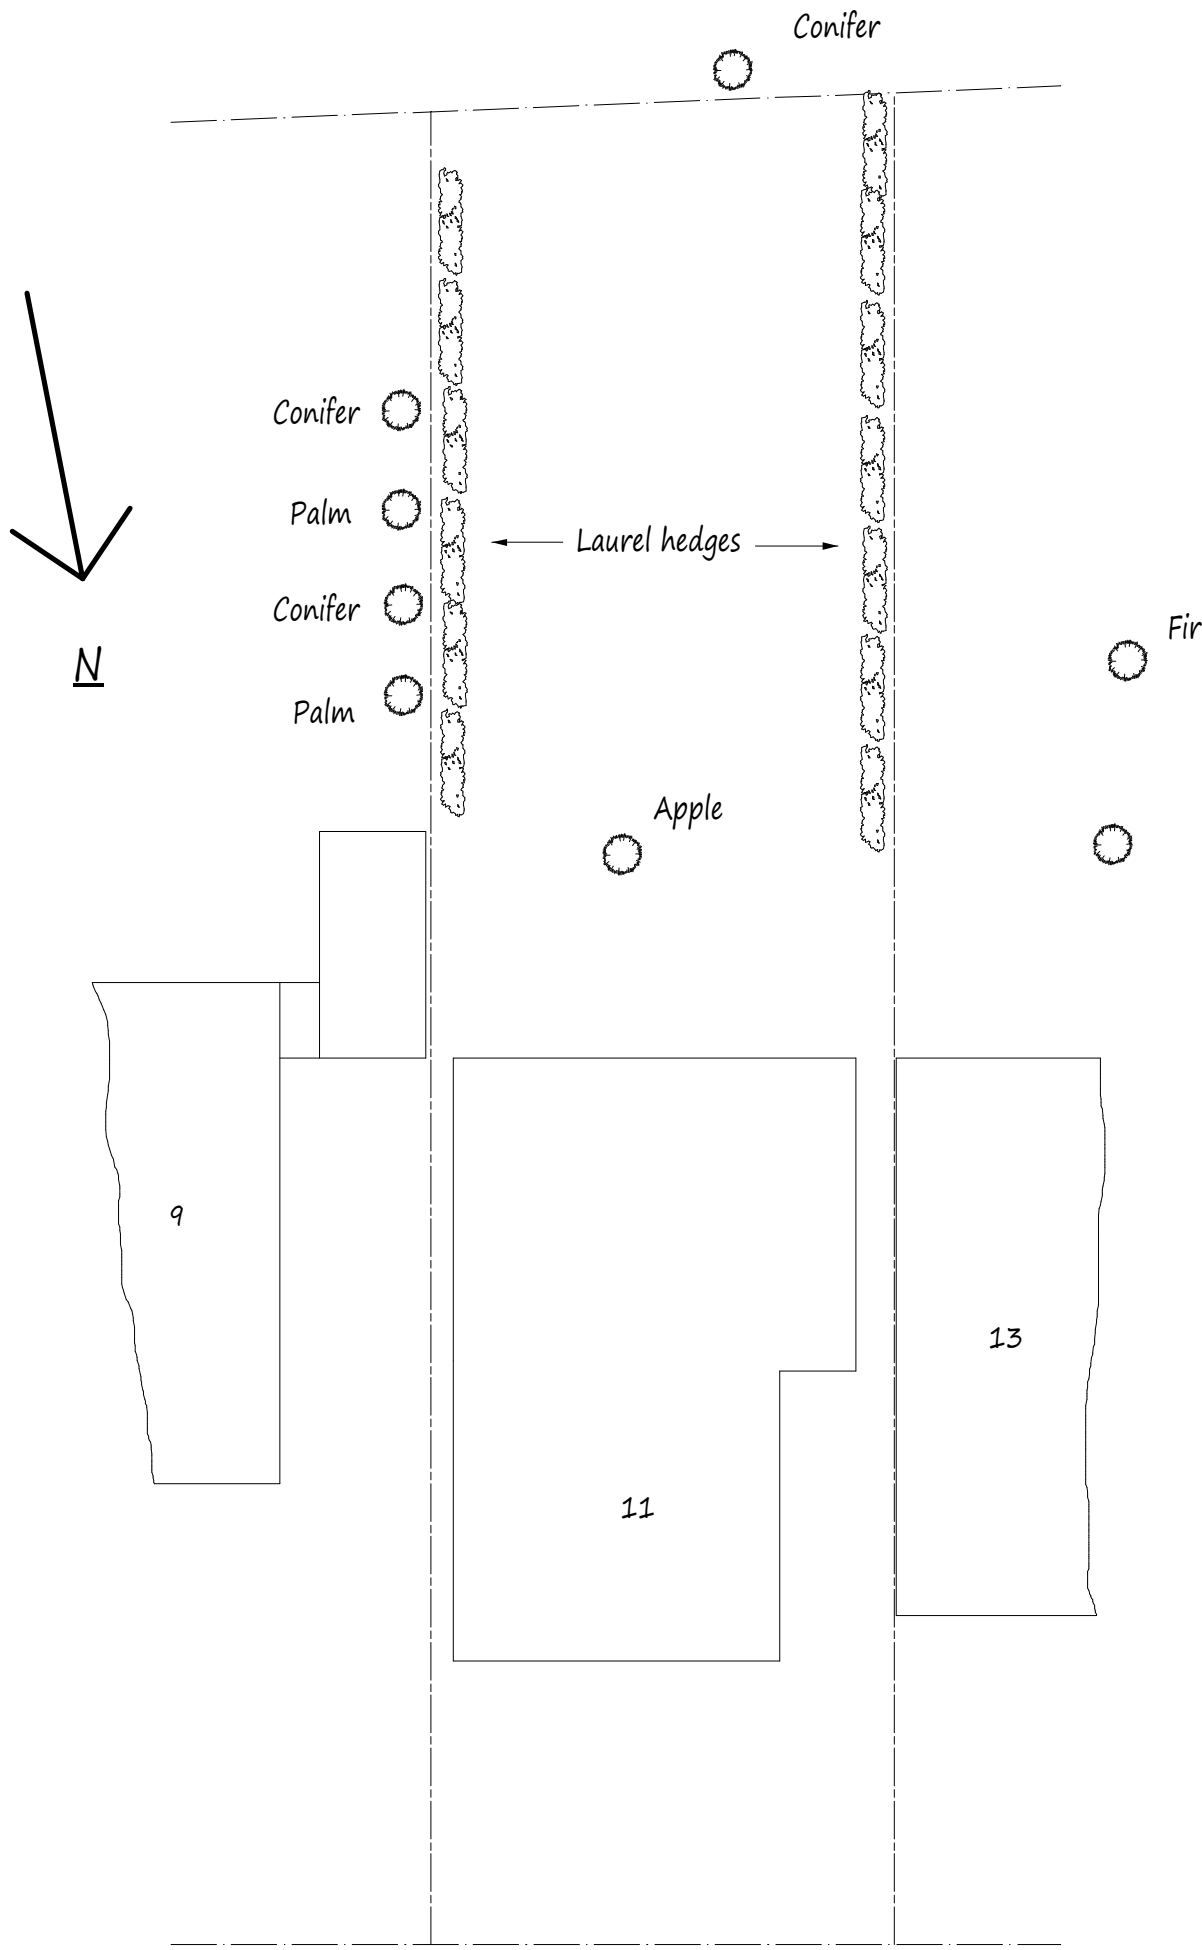

Halford Road

Site Plan scale 1:200

This drawing to be read in conjunction with Drg No 4214/01.

NOTES:
All dimensions must be checked on site and not scaled from this drawing.

A	Date	Revisions

Copyright

Pottle & Co Ltd
Building Design &
Management Services

Suite A
128 Manor Way
Ruislip
Middlesex
HA4 8HR

Tel: 01895 622800
www.pottle.uk.com

Client
Mr & Mrs Gidday

Job Title

11 Halford Road
Ickenham
Middlesex

Drawing Title

Proposed Elevations and Site Plan.

Scale	
1:100, 200	
Date	Drawn by
March 2019	MDP
Drg No.	
4214/02	