



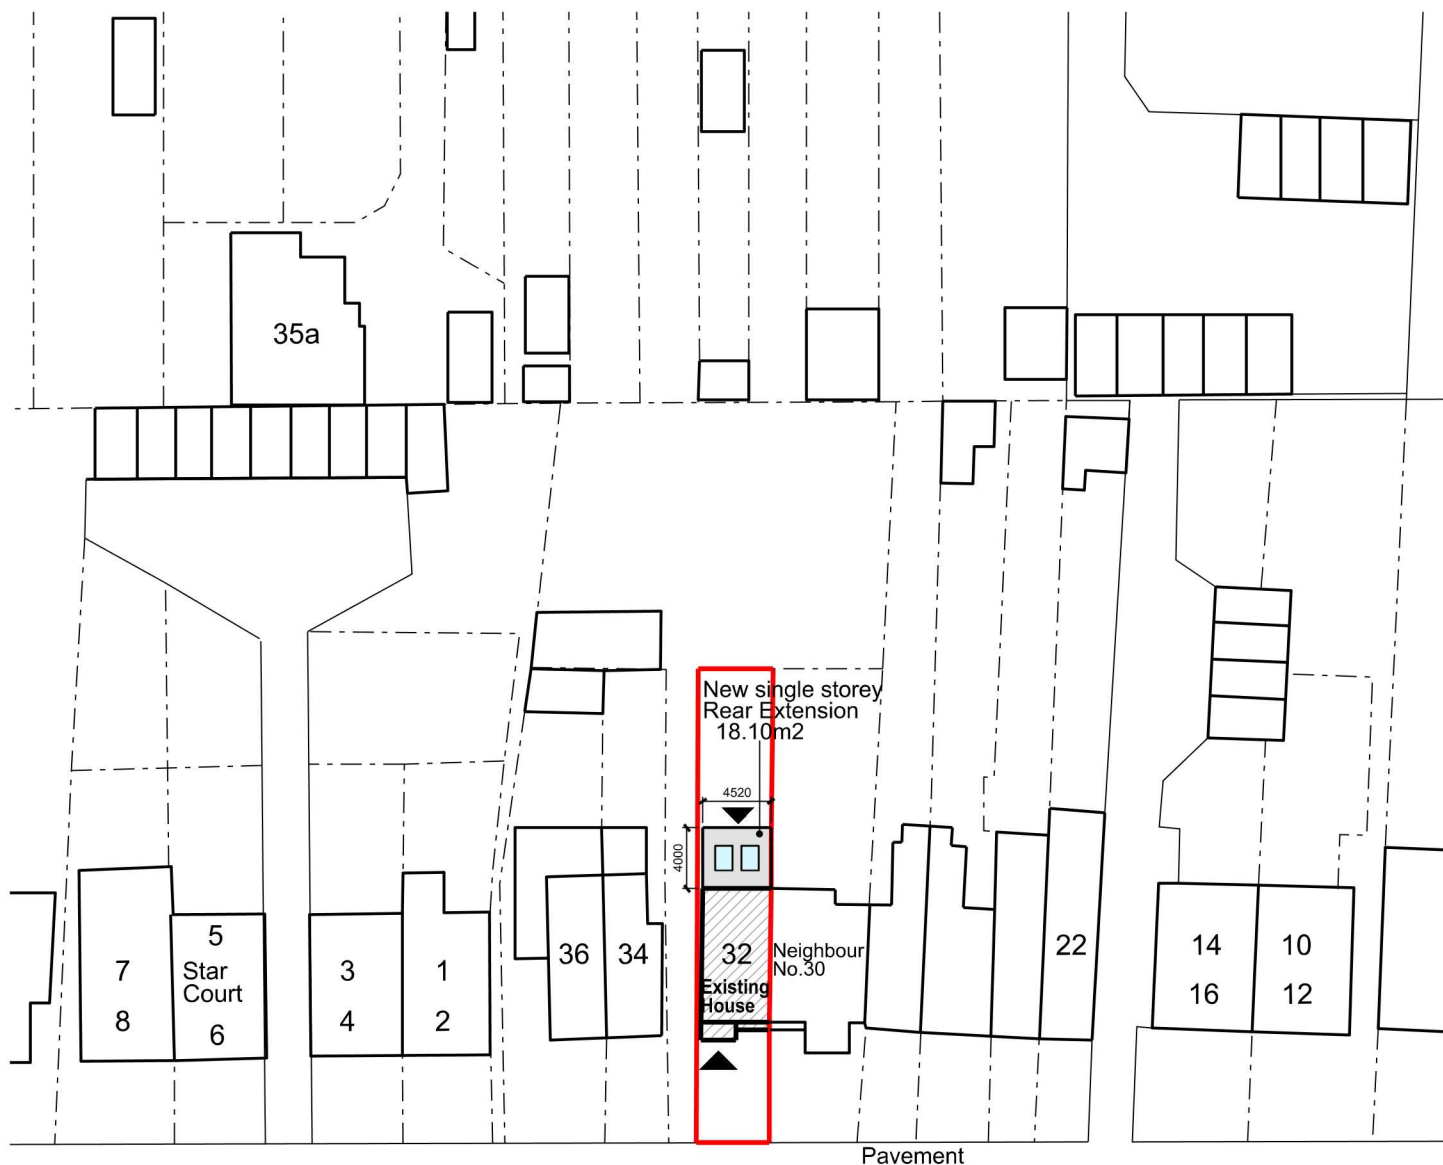

STAR ROAD

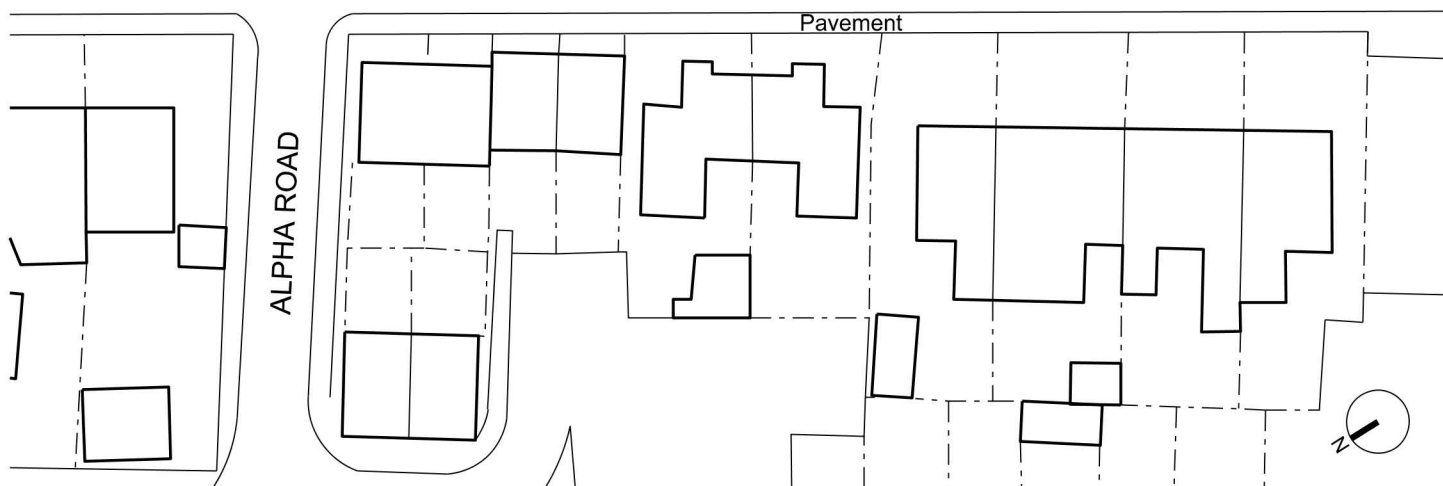

Disclaimer:
Do not scale from this drawing.
Check all dimensions on site before fabrication or setting out.
This document is copyright and may not be reproduced without permission of the owner.

Notes:
All dimensions in millimeters.

KEY:

SITE BOUNDARY —

ACCESS POINTS ▲

Rev:	Notes:	Date:	Dwn:	Iss:	Author:
00	Planning Submission	05.05.2020	MG	MG	Maria Golasowska M Eng, Dip Arch, BA (Hons) ARB no. 077808G Director, MGDC Ltd. M: 077 3138 7952

Client:

Mr Arek Marczewski
Space House
Suite 9
Abbey Road
Park Royal
London NW10 7SU


[Architecture] [Interior Design]
246 Watson Heights
Chelmsford CM1 1AP
United Kingdom
T: +44 (0) 20 3715 7751 E: office@mgdc.info

Maria Golasowska
Design Consultancy
MGDC LTD

Project:

Private Semi-Detached House
32 Star Road, Uxbridge UB10 0QH

Drawing Title:

**SITE PLAN
(BLOCK PLAN)**

Drawn By:	Issued By:	Date of First Issue:
MG	MG	05.05.2020

Project No: EX-HL-A-032 Scale @ A4: 1:500

Drawing No: A-HL-032-BP-002 Revision: 00