
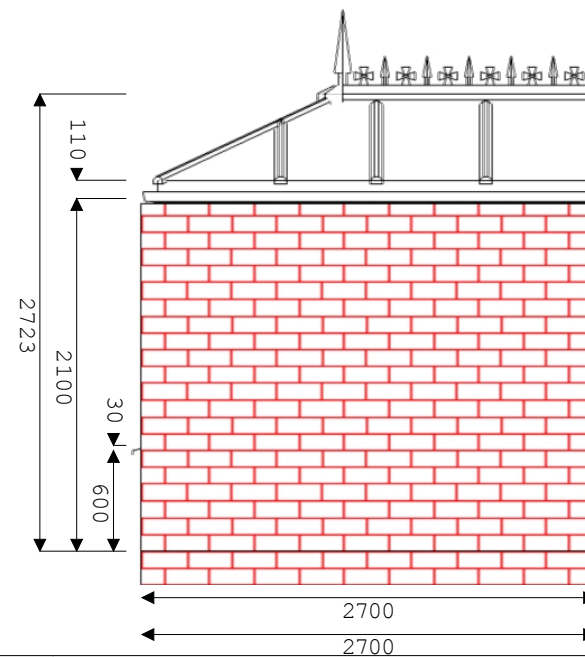
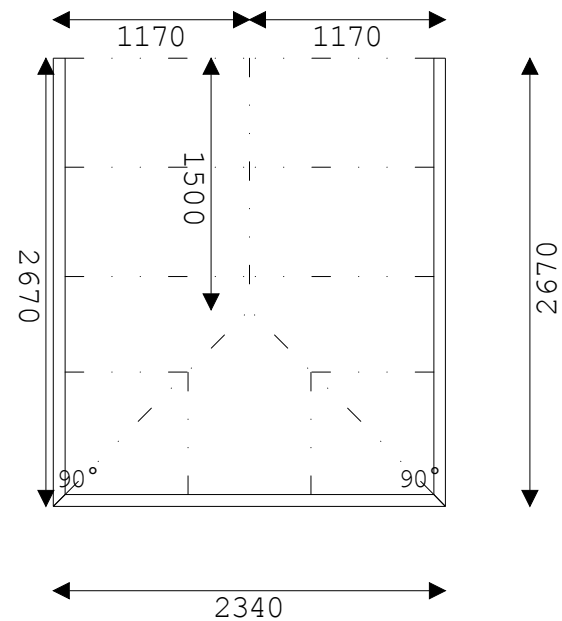
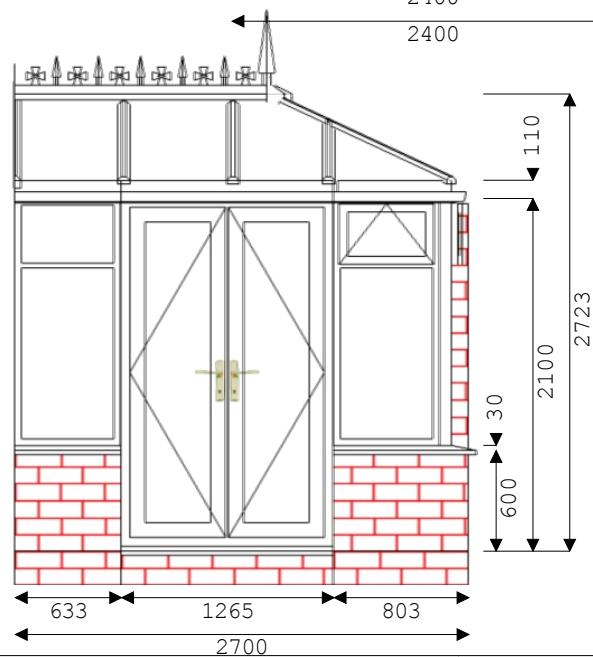


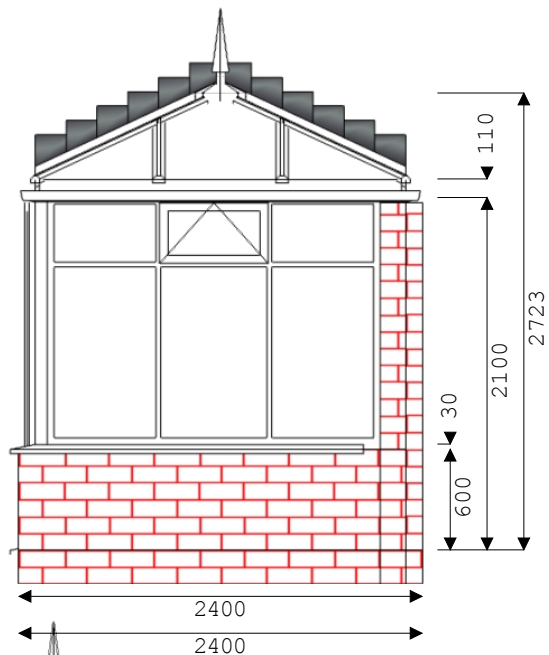

Tel: 02087589572, 07859967929,
07769823035
Email: info@domussolutions.co.uk
Web: www.Domussolutions.co.uk

Date: 2/1/2014 - Drawn By: Darius

Please note all dimensions in mm.
Frames conform to BS5750.
All glazing to BS6262.
Roof loading to conform with BS6399.

Ref:
Customer:
Tel:

Edwardian Standard

Drawing Scale: 1:45 - Volume: 14.25 Cubic Metres
Floor Area to internal wall: 5.0 square metres
Base Area to external wall: 6.0 square metres
Elevation dimensions are to external wall.
Roof plan dimensions are to external eaves beam.