




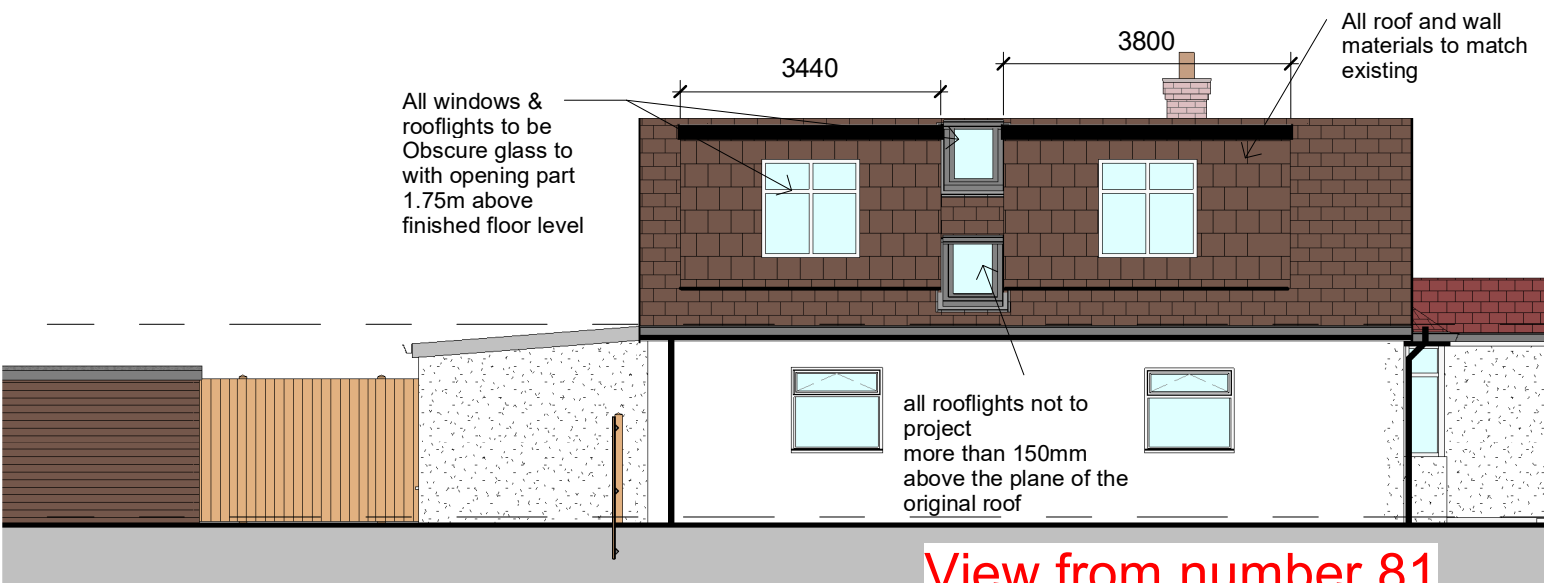

1 Proposed Flank Elevation
1 : 100

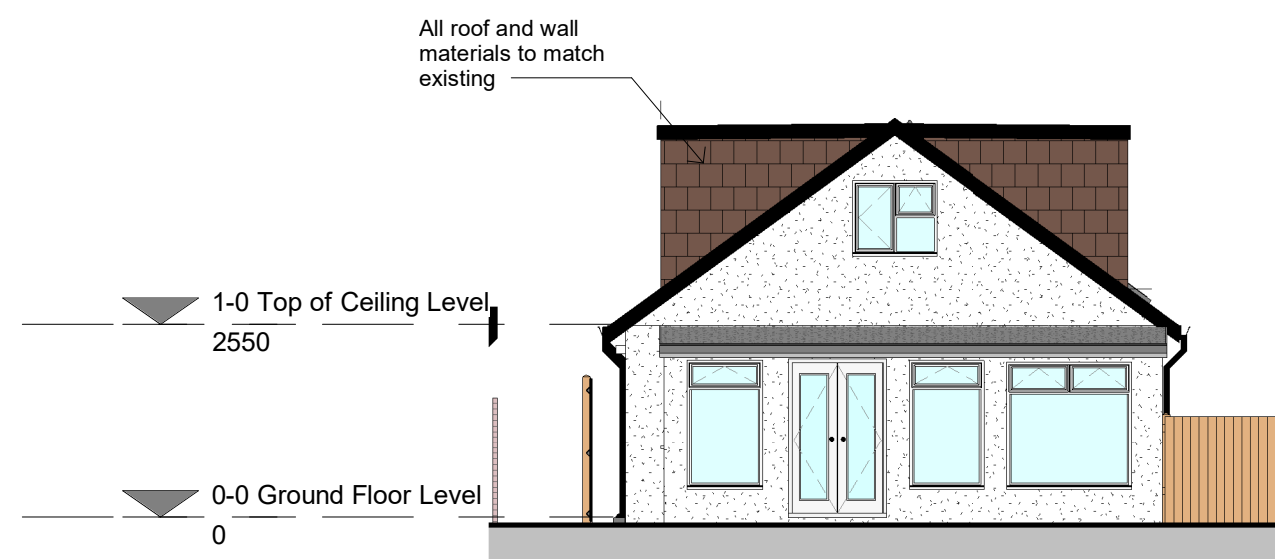

2 Proposed Rear Elevation
1 : 100

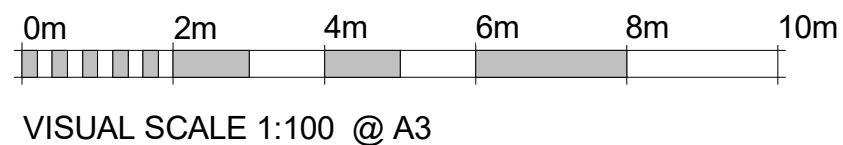

VOLUME CALCULATION

DORMER A

$$0.5 \times 7.9 \times 3.0 \times 2.20 = 26.07\text{m}^3$$


DORMER B

$$0.5 \times 3.40 \times 3.0 \times 2.20 = 11.35\text{m}^3$$

DORMER C

$$0.5 \times 3.80 \times 3.0 \times 2.20 = 12.54\text{m}^3$$


$$\text{Total Volume} = 26.07 + 11.35 + 12.54 = 49.96 \text{ Cubic meters}$$

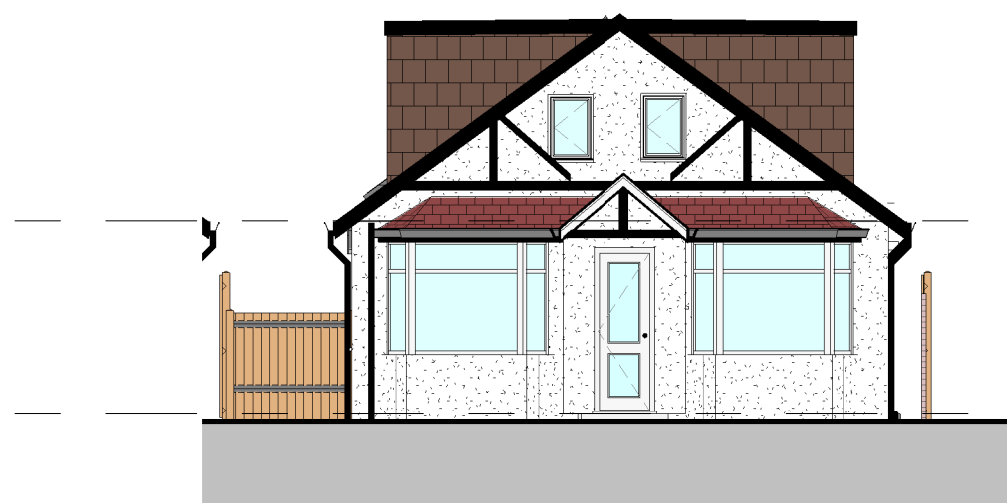

3 Proposed Front Elevation
1 : 100

1-0 Top of Ceiling Level
2550

0-0 Ground Floor Level
0

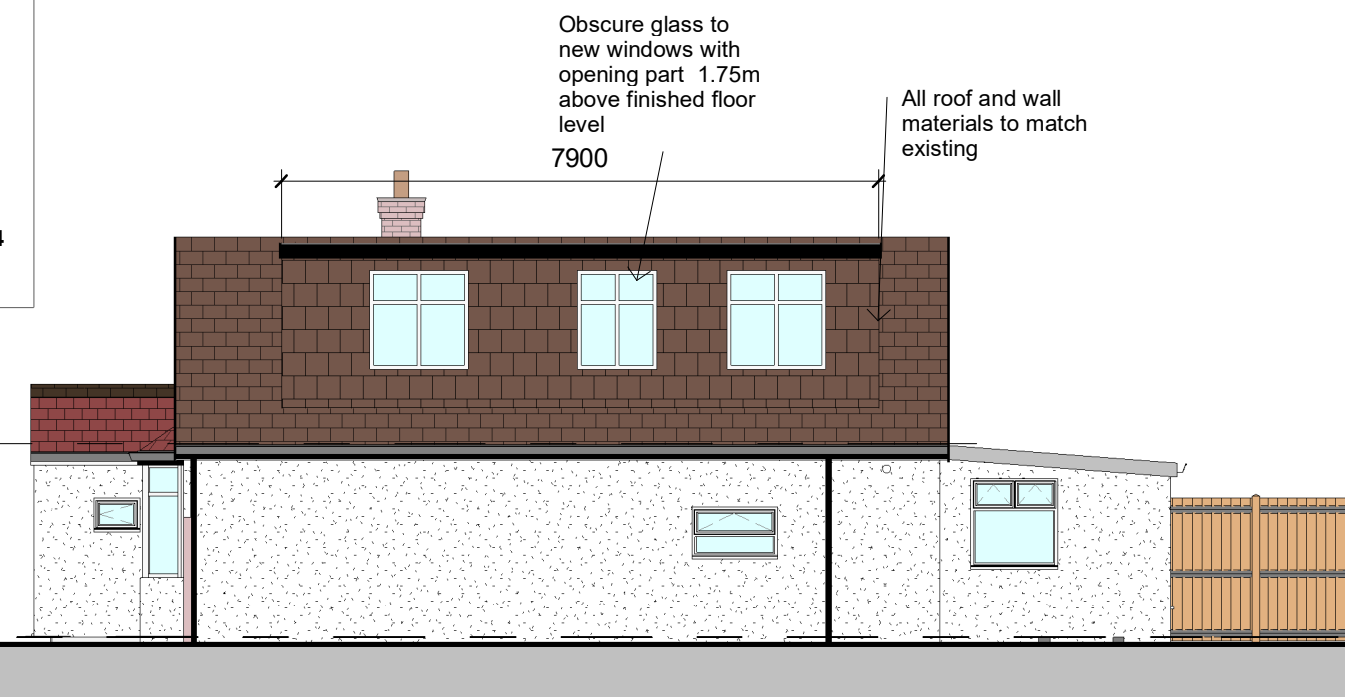

4 Proposed Side Elevation
1 : 100

Site 83 POLE HILL ROAD UXBRIDGE UB10 0QB	Project name	ASM Architectural Services asm03@hotmail.co.uk		No.	Description	Date	
	Proposed Loft Conversion	Scale	1 : 100 @ A3	A201	A	Plann 2nd Subm	06.06.18
					B	Plann Amm 1	11.07.18
		Sheet Name	Drawn by				
Proposed Elevations	Checked by	Checker	Project number 18/006				