

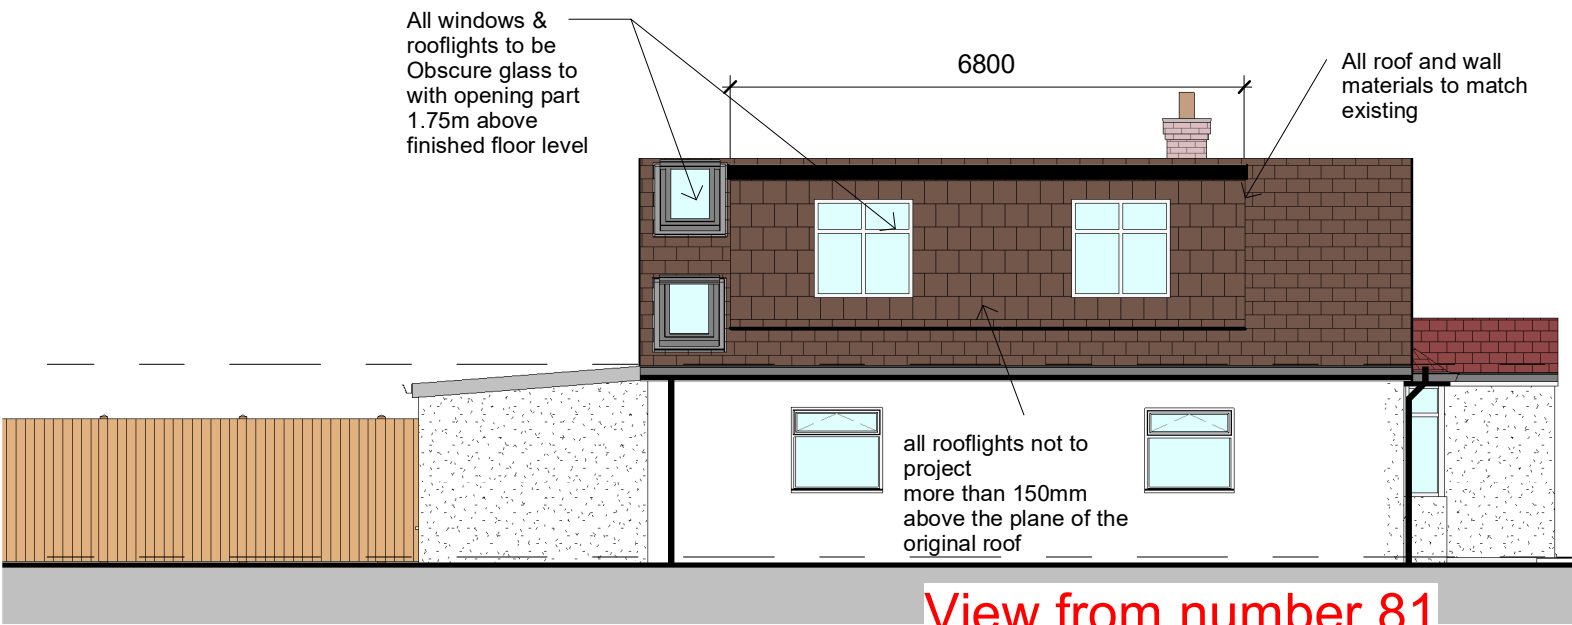


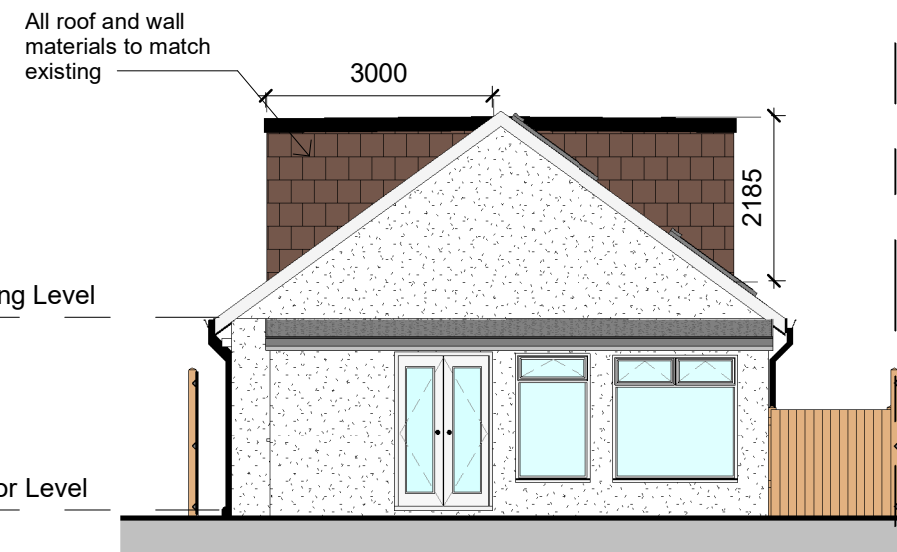

View from number 81

1

Proposed Flank Elevation
1 : 100

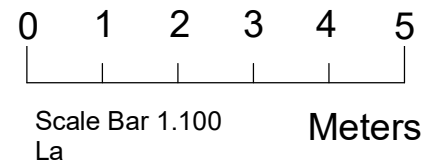

2

Proposed Rear Elevation
1 : 100

VOLUME CALCULATION


DORMER A

0.5 X 8.0 X 3.0 X 2.20 =
27.06m3

DORMER B


0.5 X 6.80 X 3.0 X 2.20 =
22.44m3

Total Volume = 27.06 + 22.44 =
49.50 Cubic meters

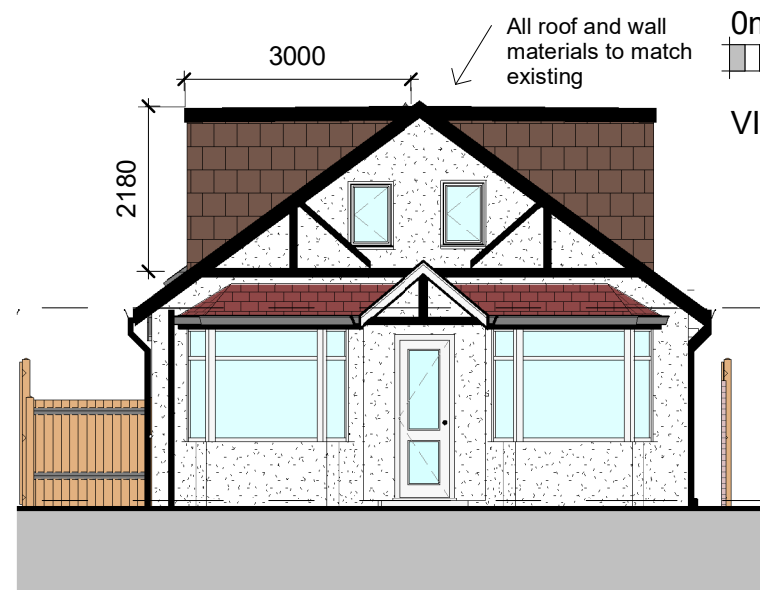


3

Proposed Front Elevation
1 : 100

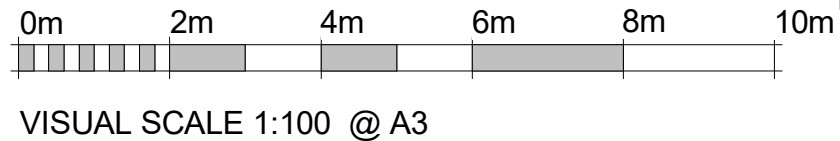

1-0 Top of Ceiling Level
2550

0-0 Ground Floor Level
0

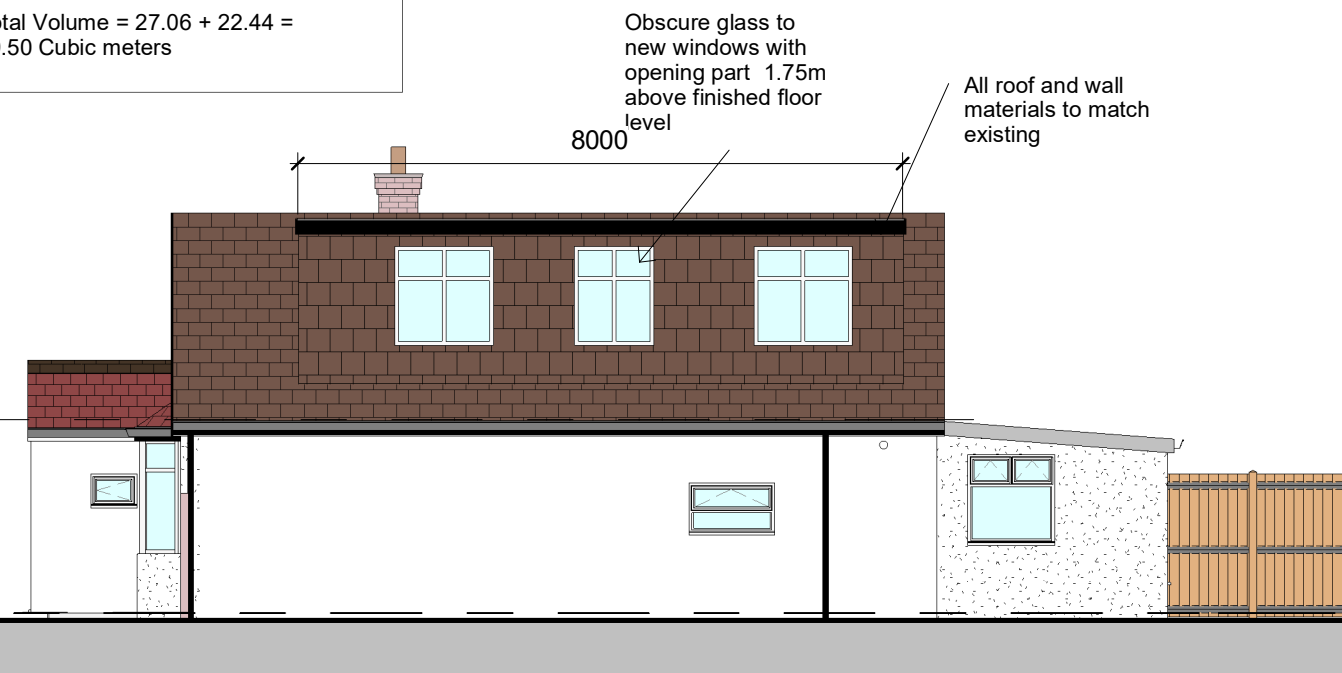

4

Proposed Side Elevation
1 : 100

Site 83 POLE HILL ROAD UXBRIDGE UB10 0QB	Project name	ASM Architectural Services asm03@hotmail.co.uk		No.	Description	Date
	Proposed Loft Conversion & S/S Rear Extension	Scale 1 : 100 @ A3	A201	A	Plann Amm 1	17.03.18
	Sheet Name	Drawn by		B	Plann Amm 3	04.04.18
	Proposed Elevations	Checked by	Checker	Project number	18/006/1	