





NOTES:
All dimensions must be checked on site and not scaled from this drawing.

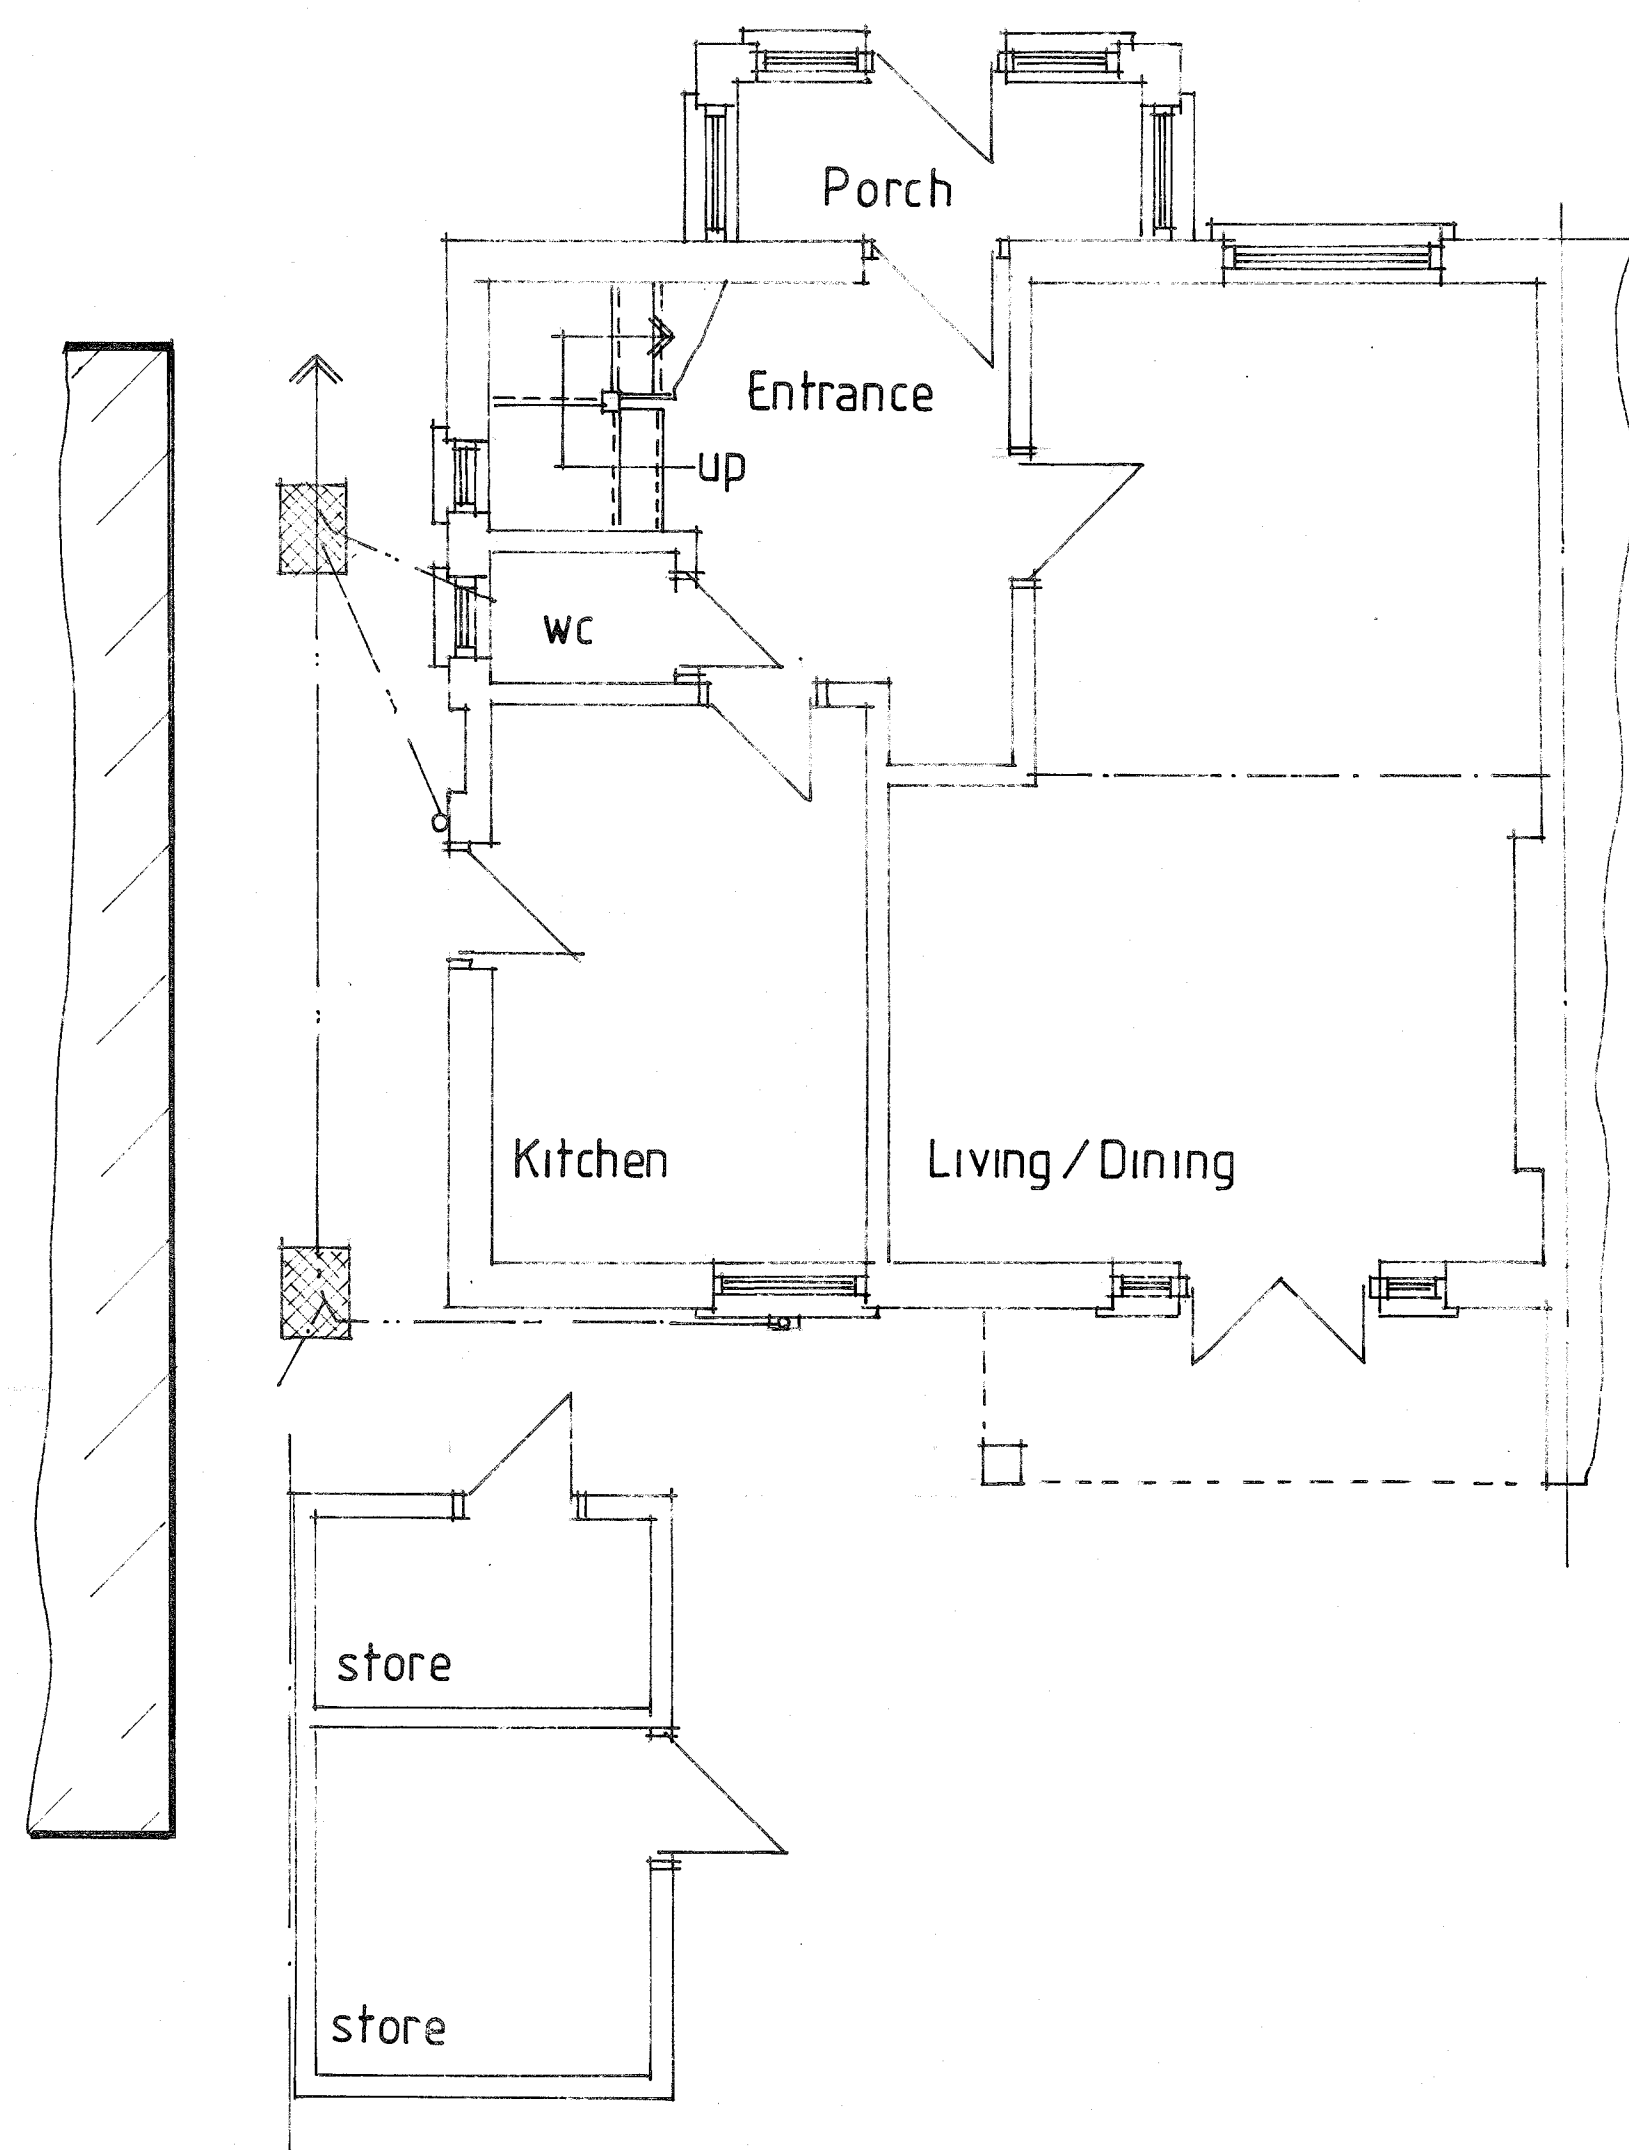


EXISTING GROUND FLOOR PLAN

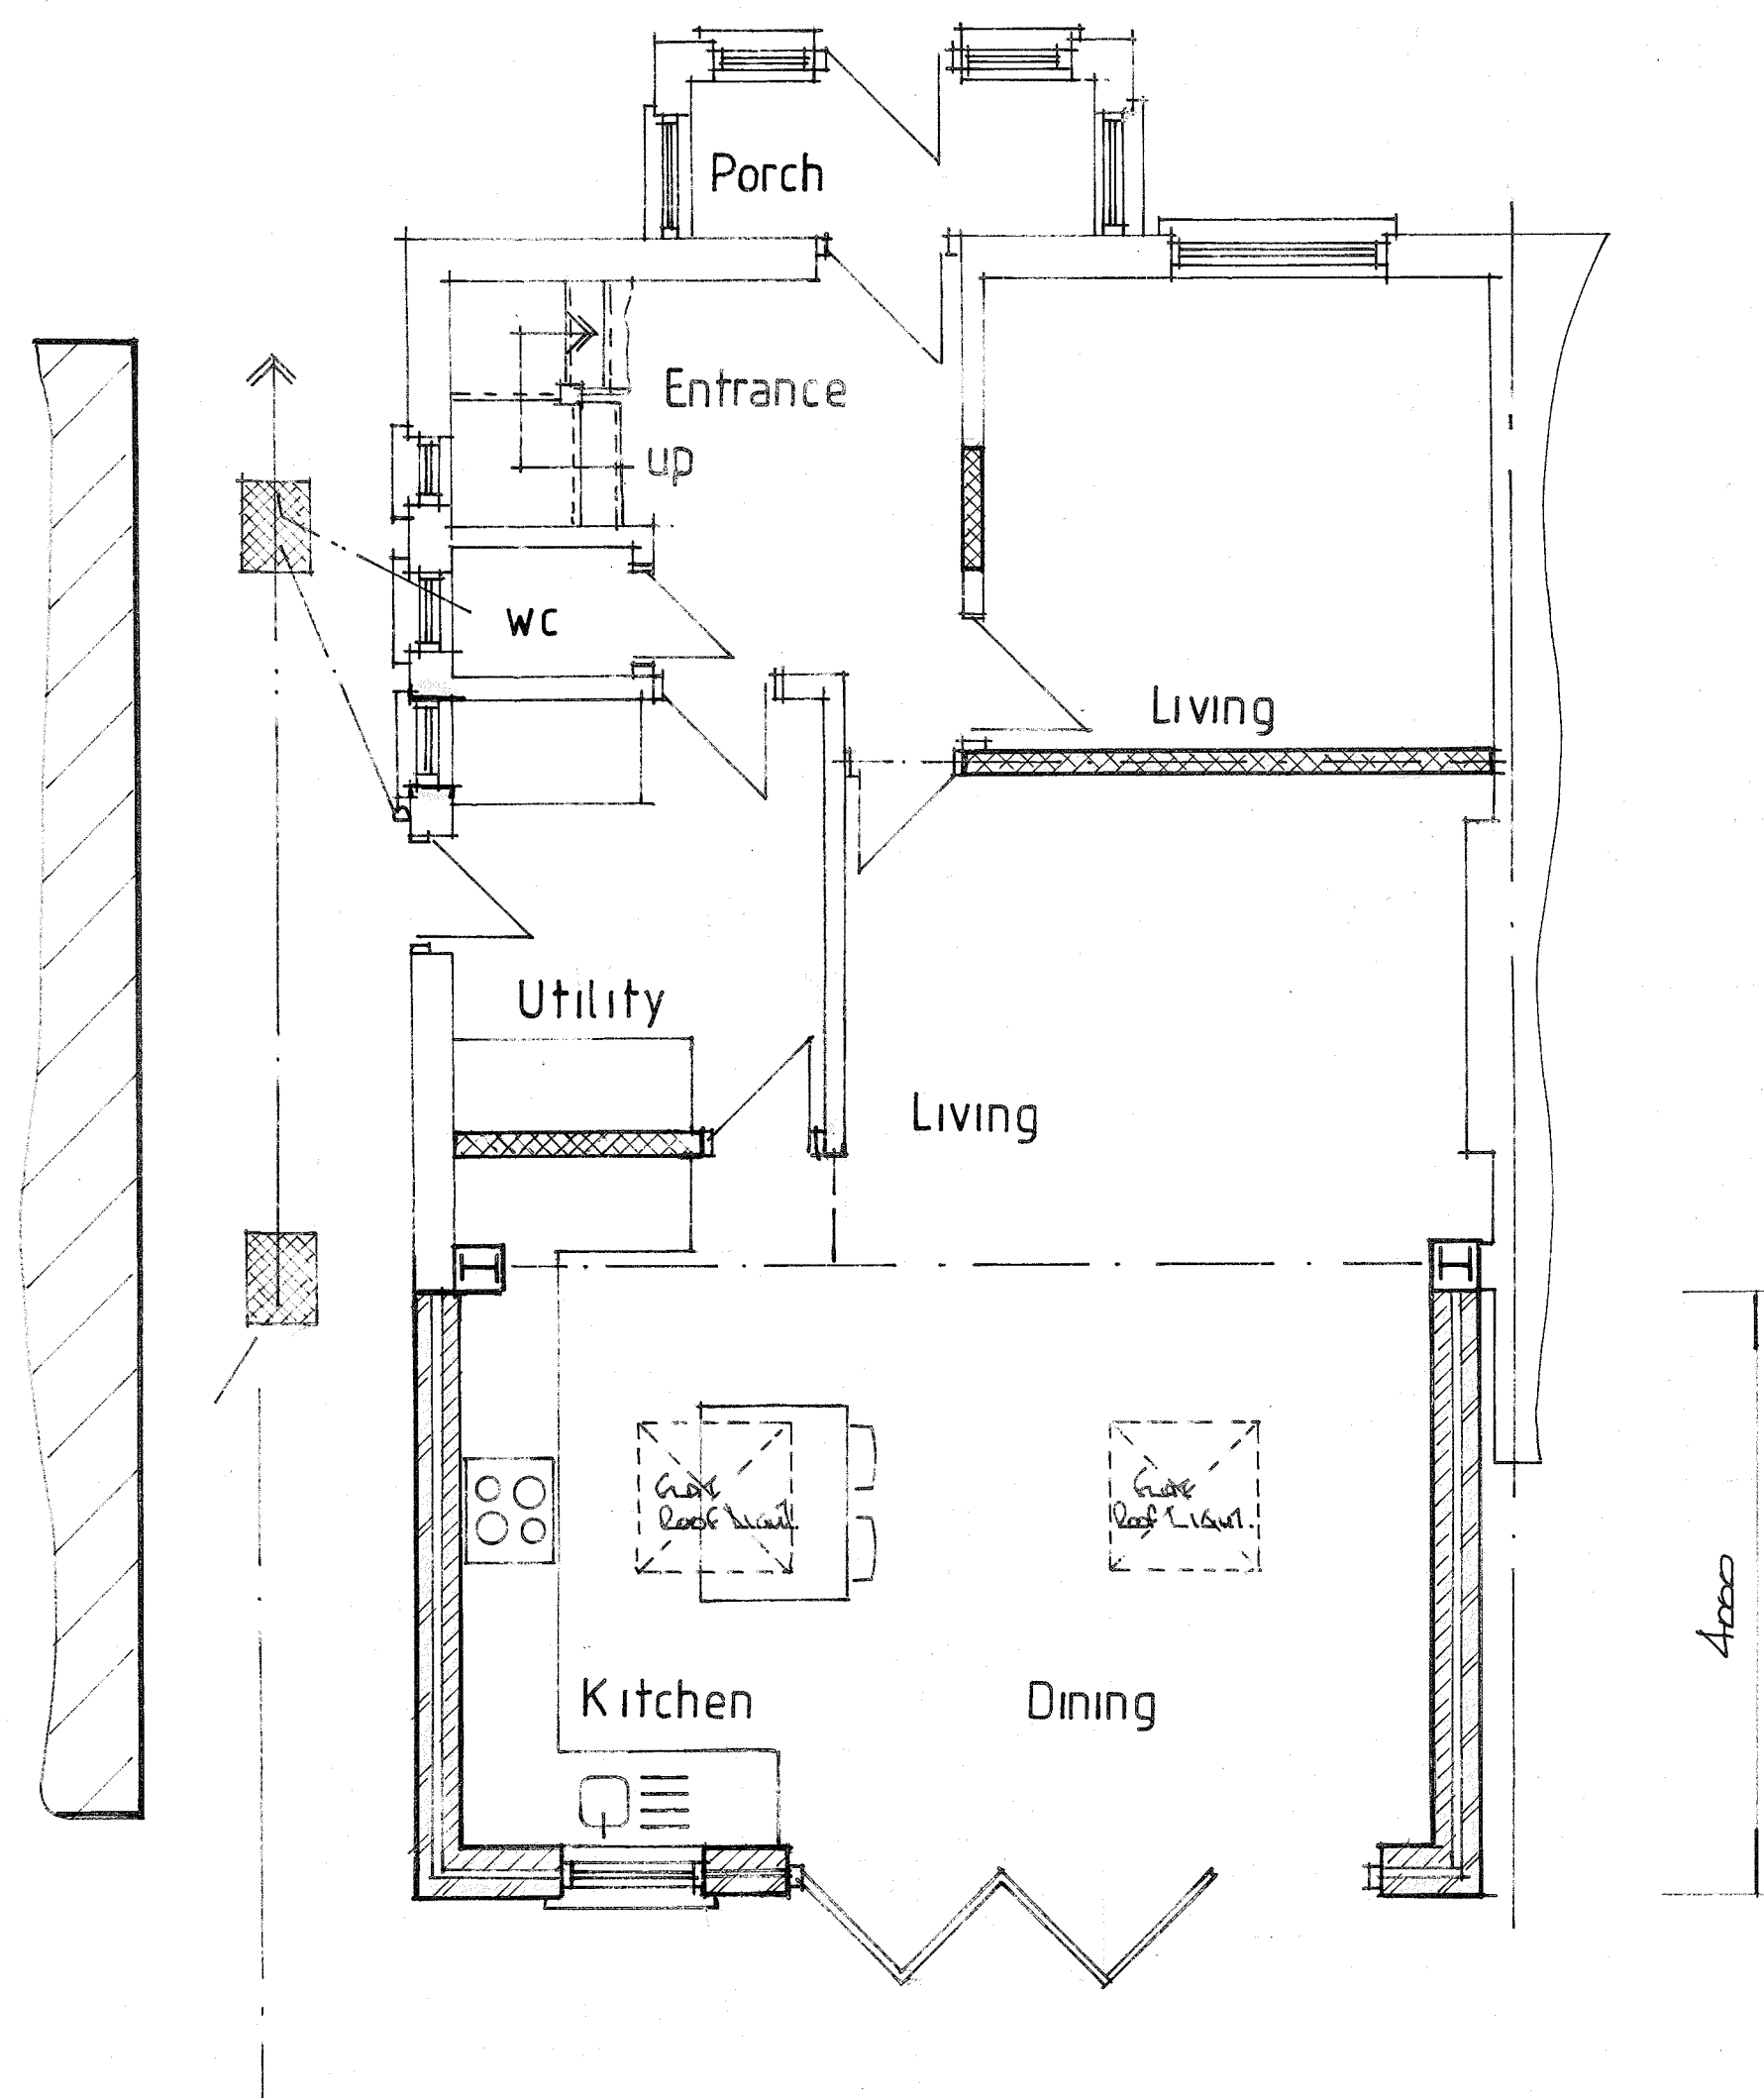

PROPOSED GROUND FLOOR PLAN

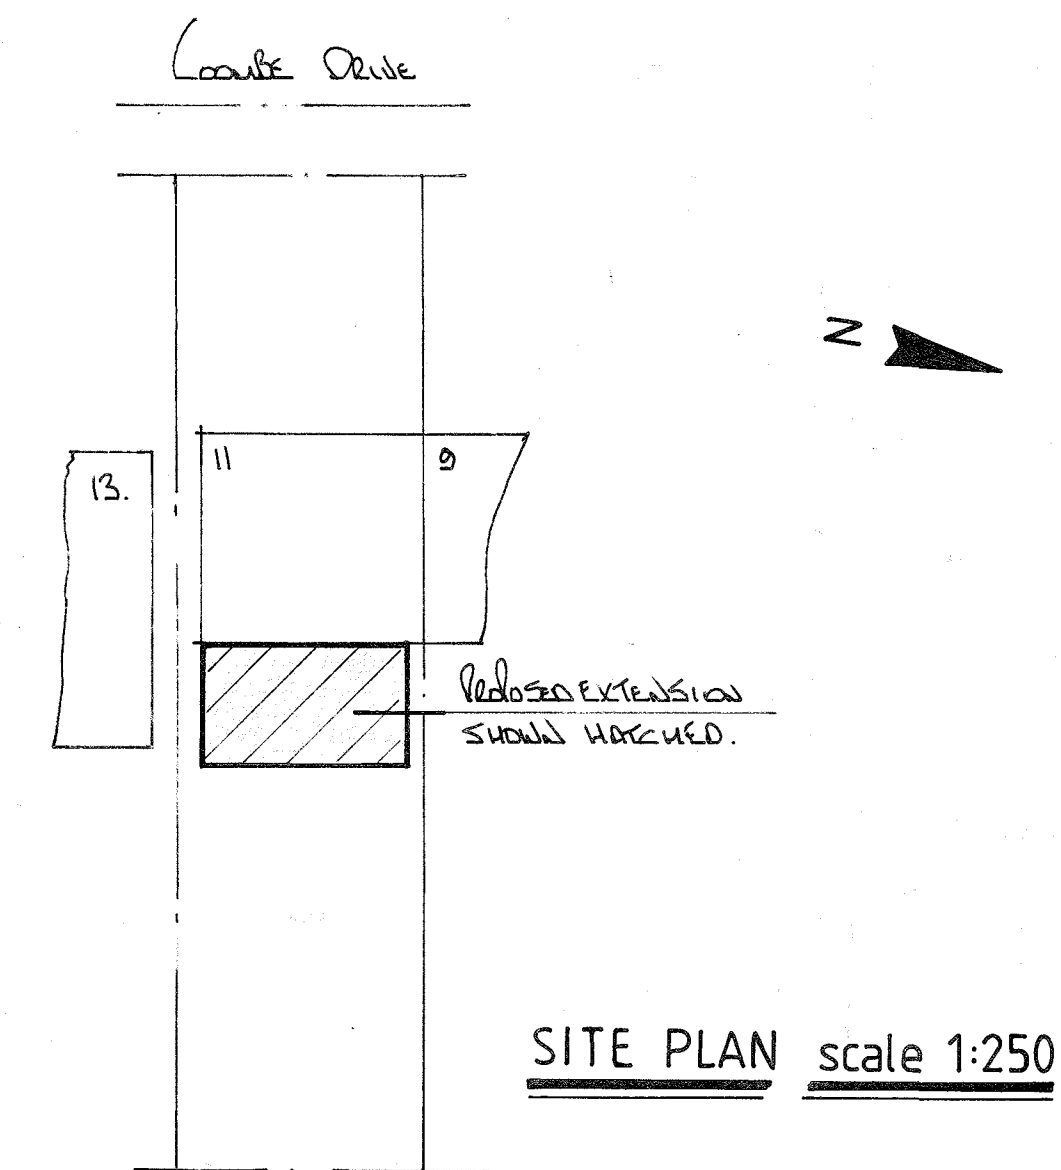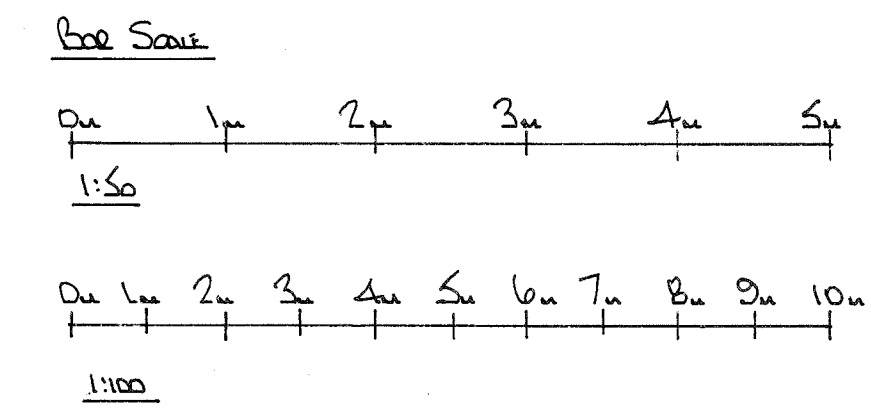

Existing

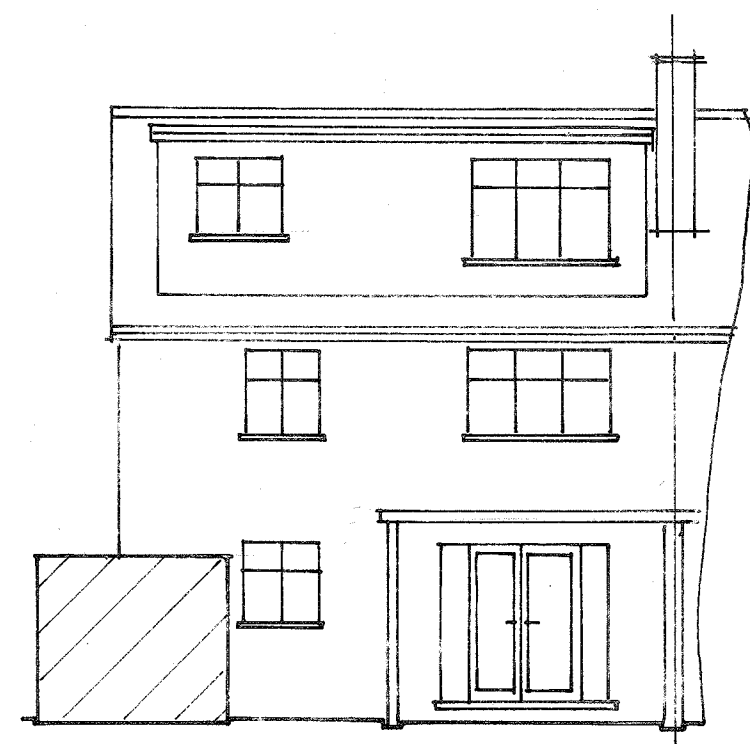


REAR ELEVATION

Proposed




REAR ELEVATION

ALL MATERIALS TO MATCH EXISTING

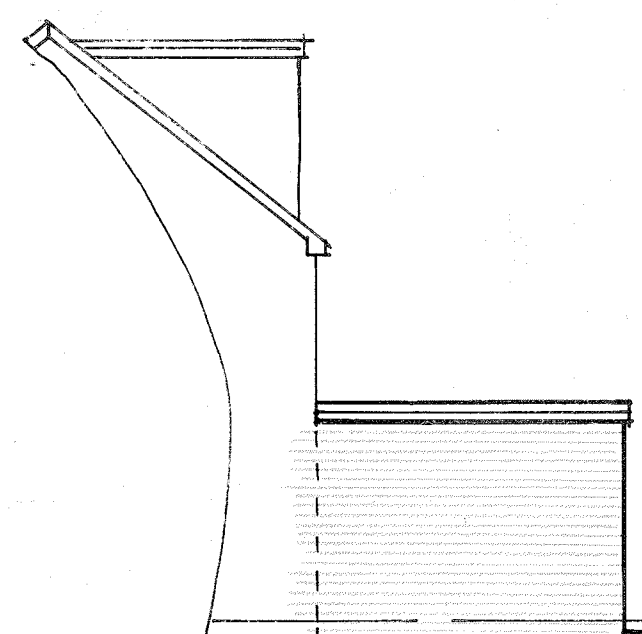

SIDE ELEVATION

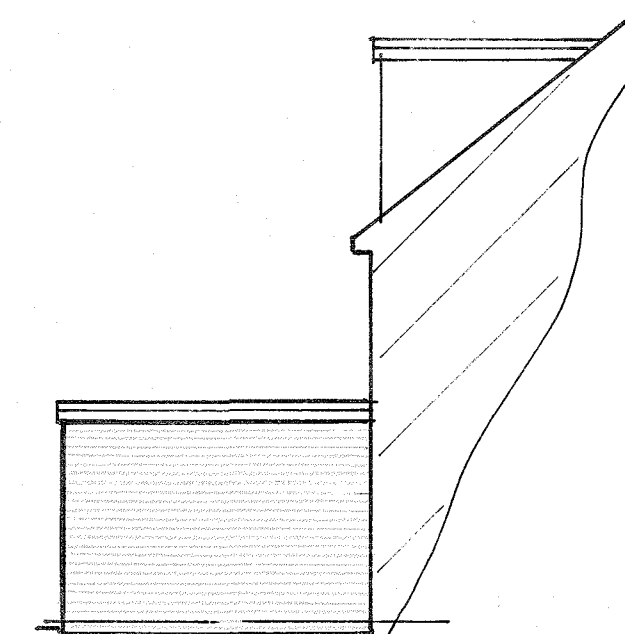

SIDE ELEVATION

Client
MR MRS FOWLEY

Job Title
11 COOMBE DRIVE
EASTCOTE
MIDDX

Drawing Title
PROPOSED SINGLE
STOREY REAR EXTENSION

Scale
1:50, 1:100, 1:250

Date
July 2020

Drawn by
G&P

Drg No.
4418/01

Rev.