
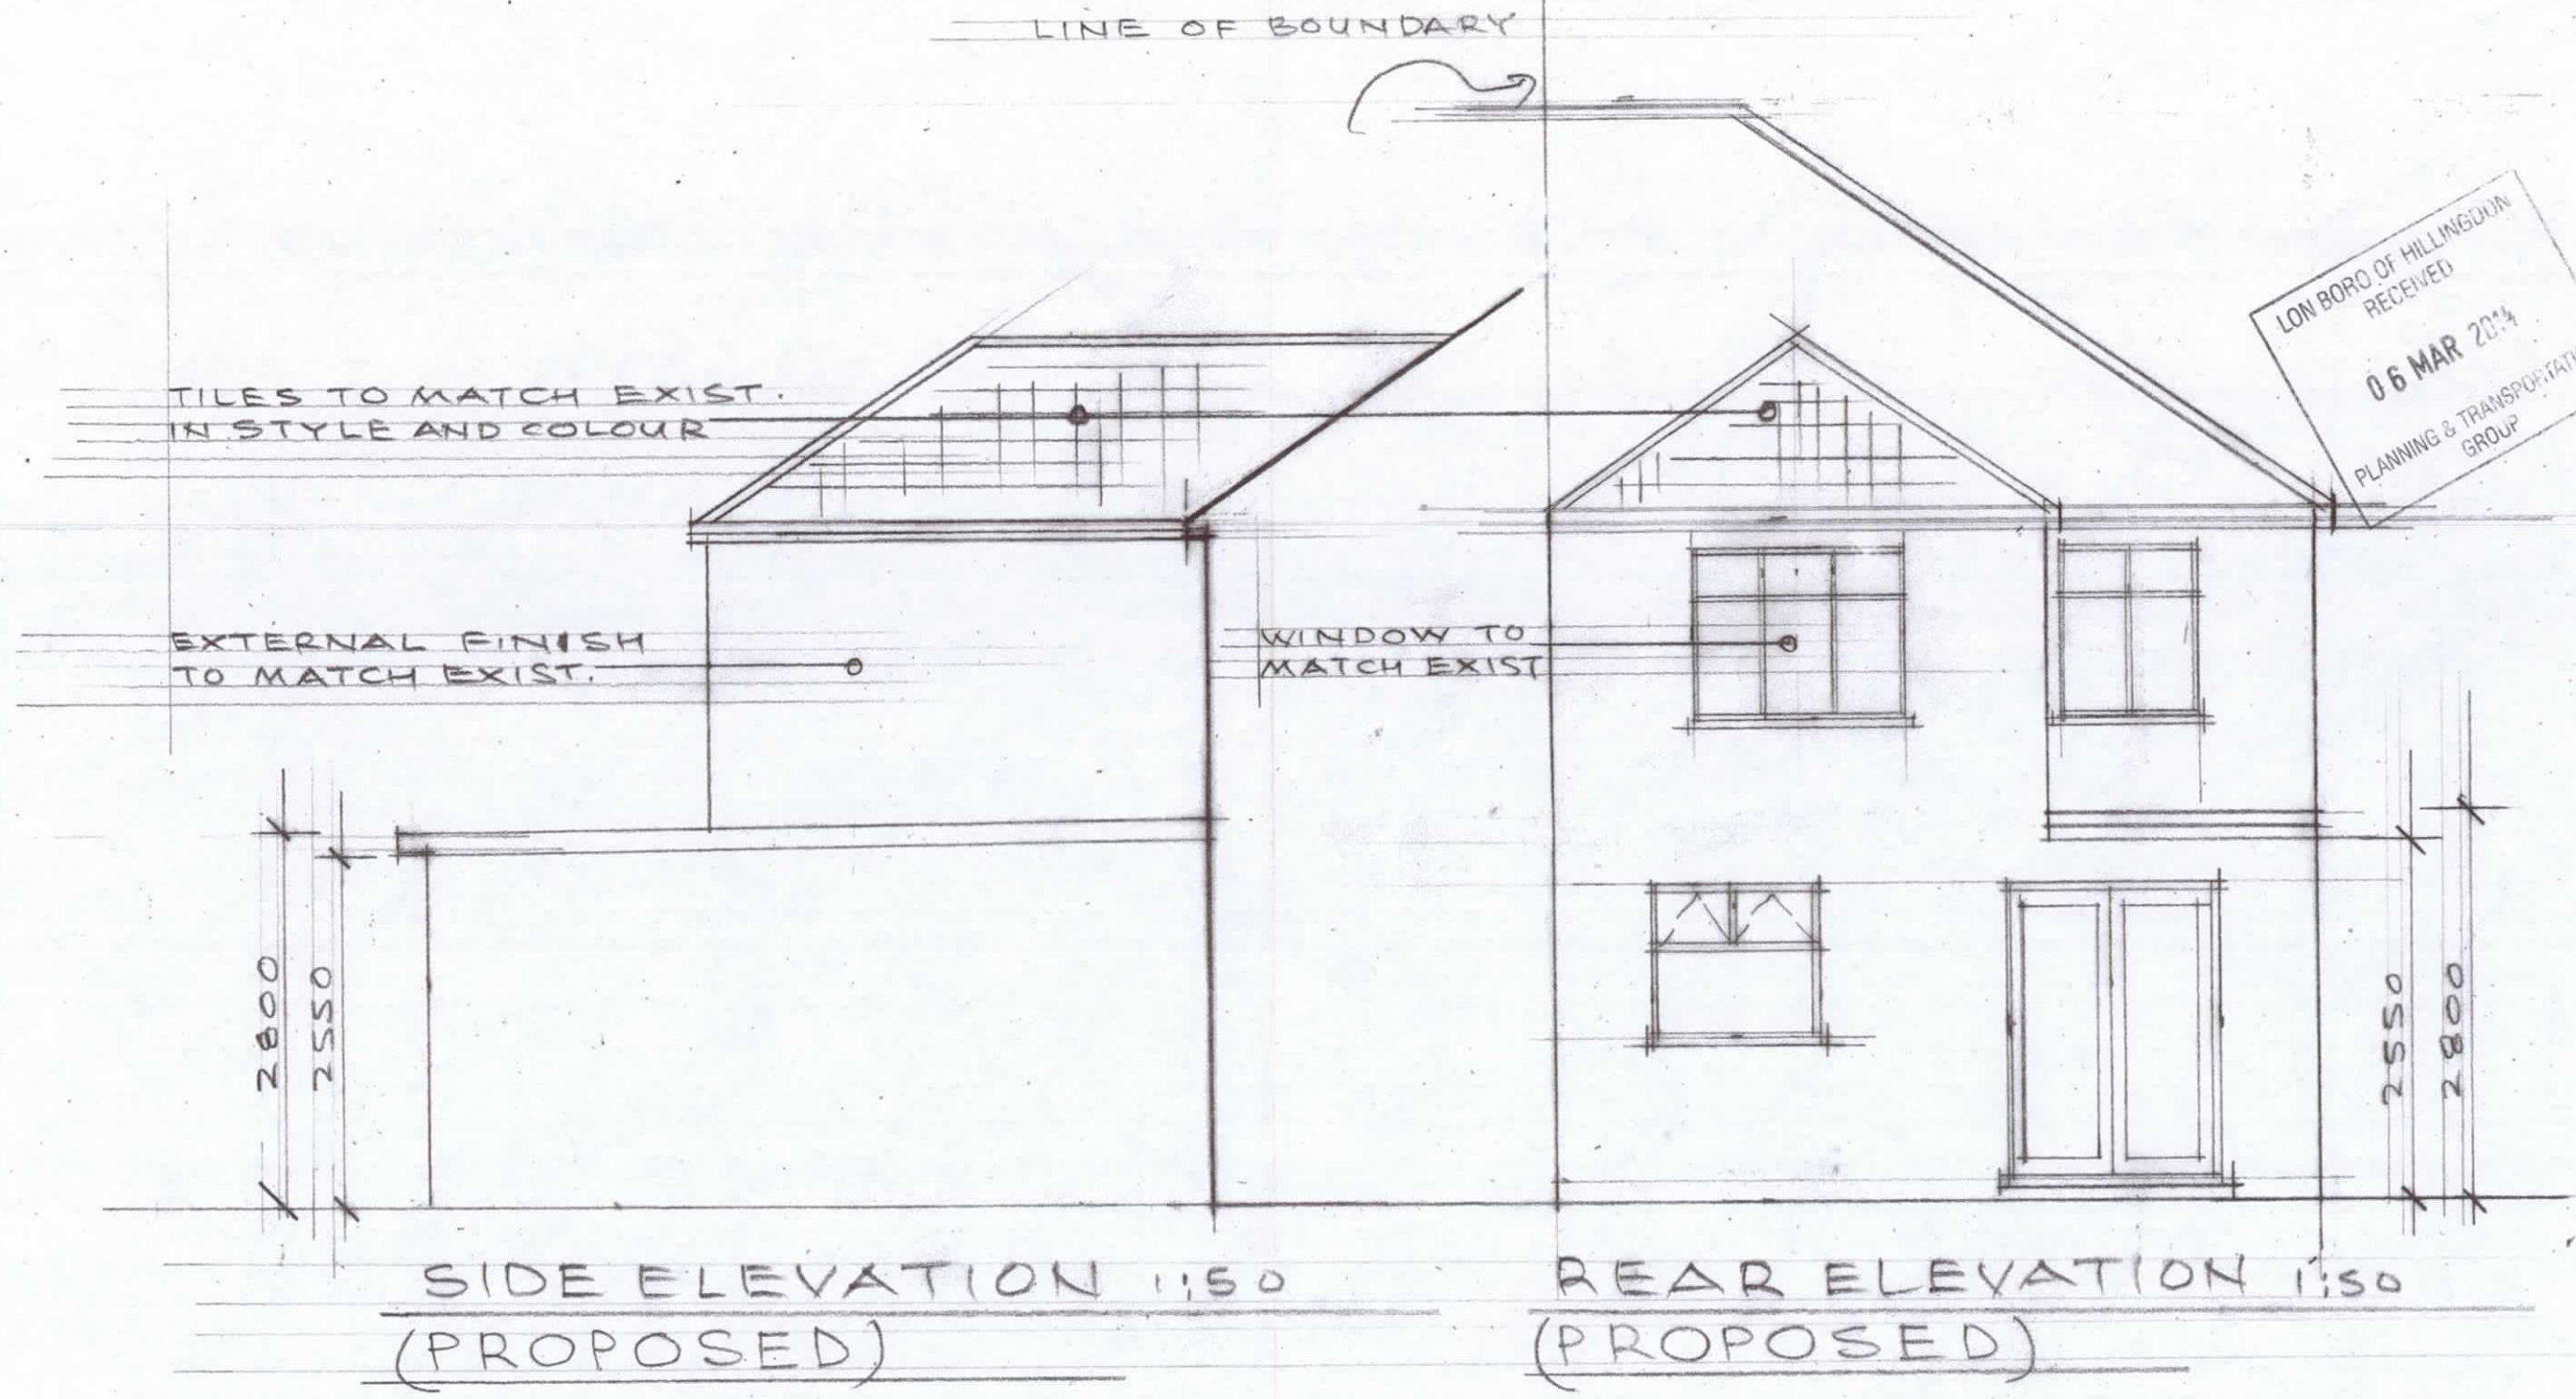


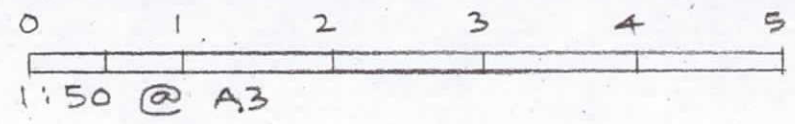

LON BORO OF HILLINGDON
RECEIVED
06 MAR 2014
PLANNING & TRANSPORTATION
GROUP

SIDE ELEVATION 1:50
(PROPOSED)

REAR ELEVATION 1:50
(PROPOSED)

FIRST FLOOR EXTENSION AT
101 RALEIGH AVENUE, HAYES

SCALE 1:50 DATE: 09/02
HS/501/05