


LINE OF BOUNDARY

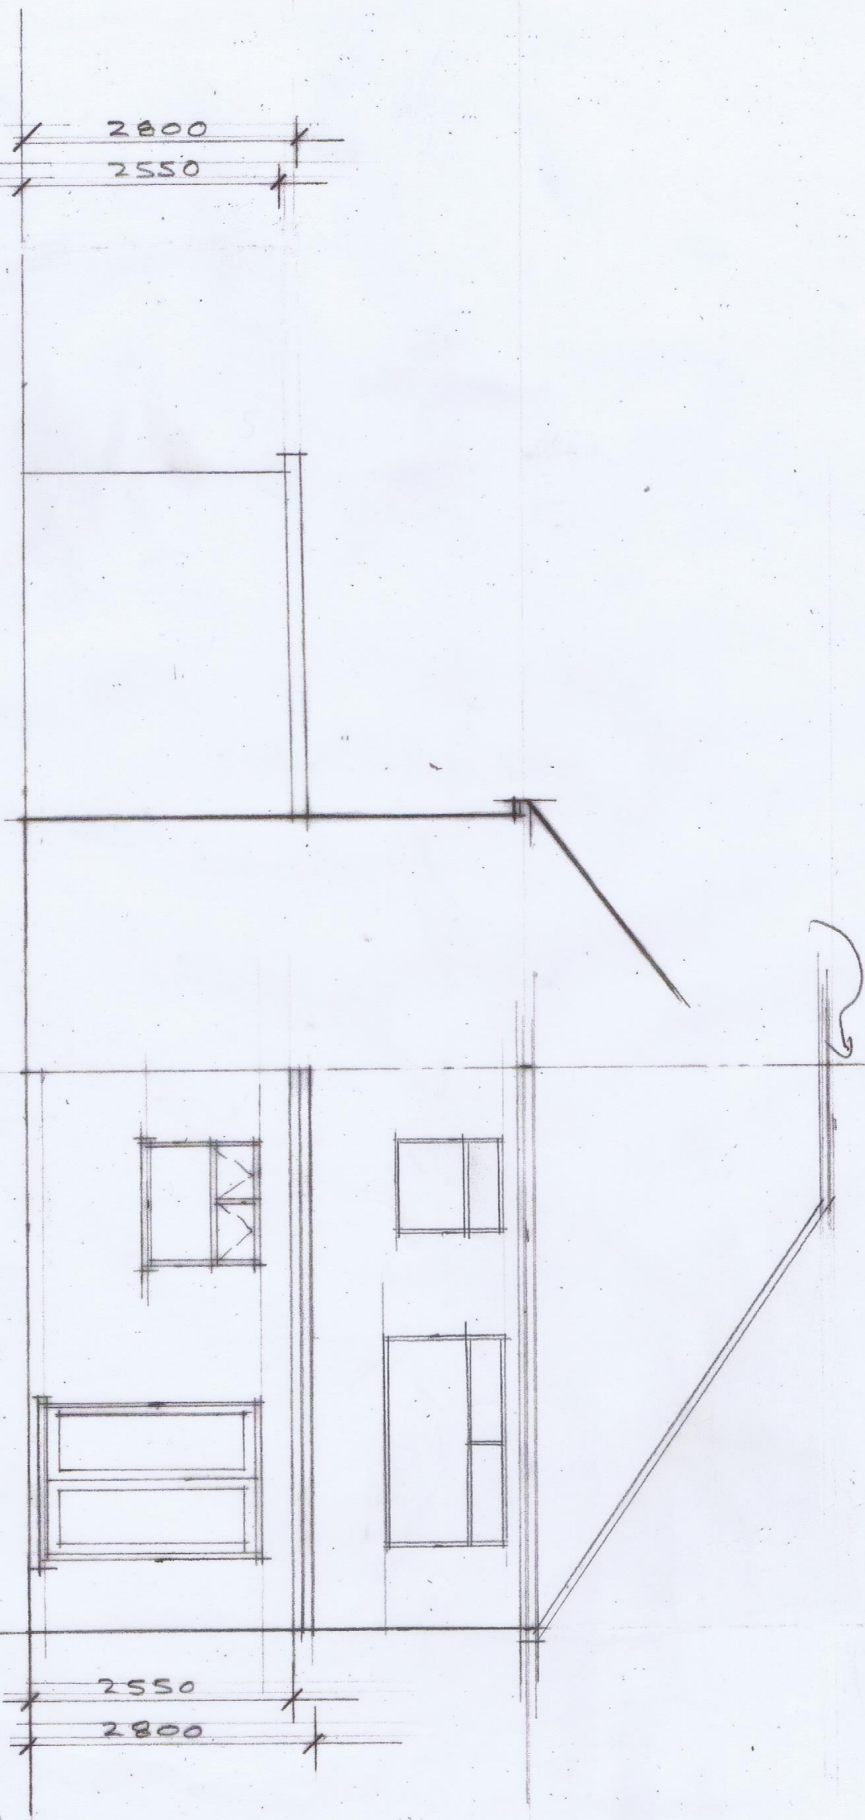

SIDE ELEVATION 1:150
(EXISTING)

REAR ELEVATION 1:150
(EXISTING)

FIRST FLOOR EXTENSION AT
101 RALEIGH AVENUE, HAYES

SCALE 1:150 DATE: 09/02
HS/501/04