


Existing Ground Floor Plan

Scale 1:50

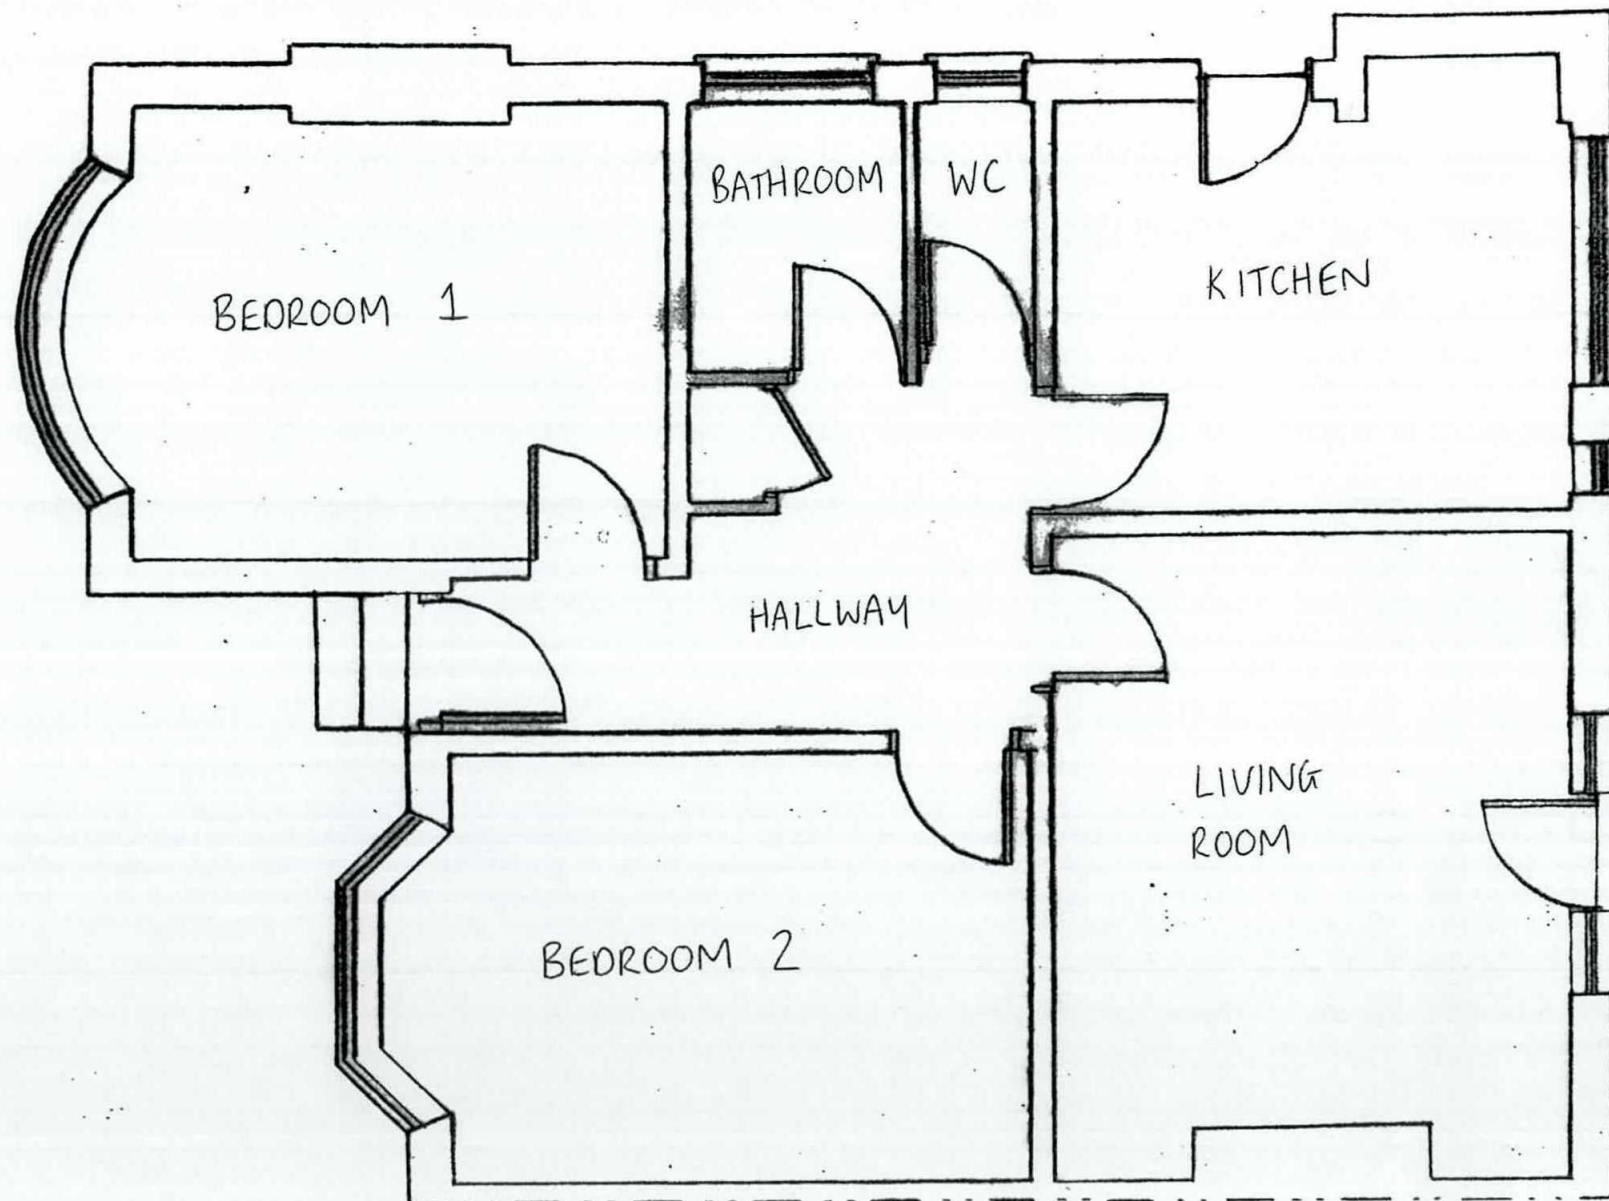

LBN BORO OF HILLINGDON
RECEIVED
28 JAN 2014
PLANNING & TRANSPORTATION
GROUP

43 Harlyn Drive,
Pinner, HA5 2DF