


Proposed Loft Plan and Rear Elevation

Scale 1:50

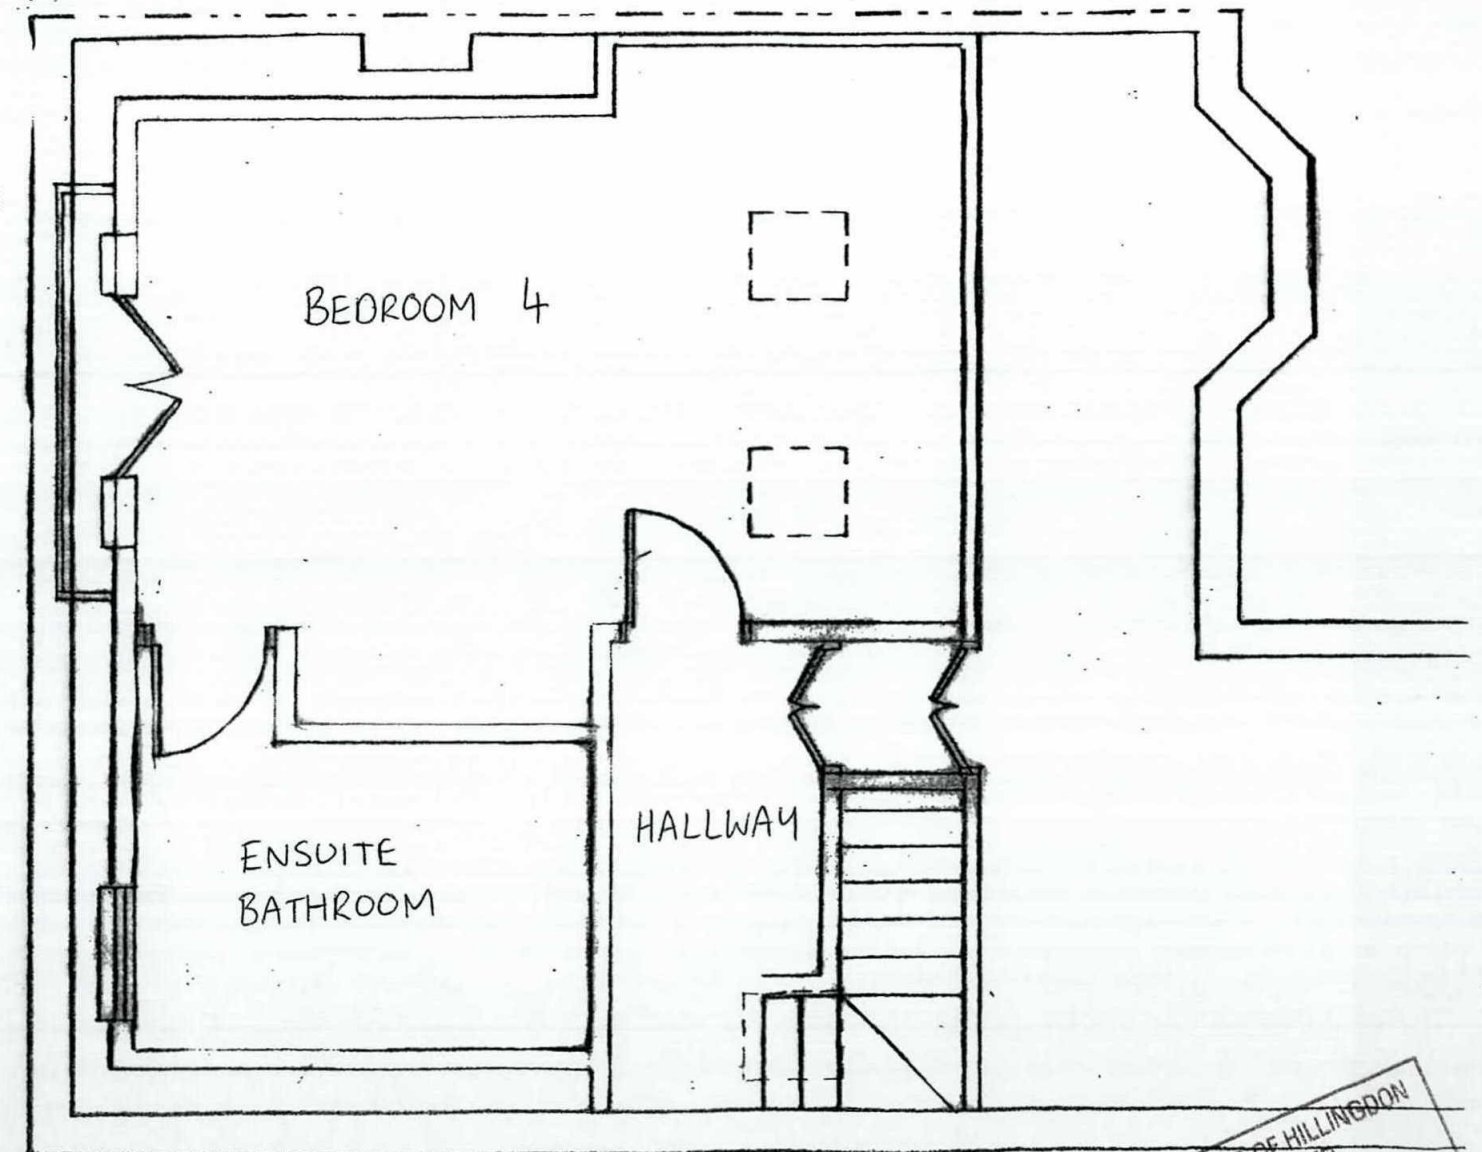

LON BORO OF HILLINGDON
RECEIVED
28 JAN 2014
PLANNING & TRANSPORTATION
GROUP

43 Harlyn Drive,
Pinner, HA5 2DF