




Merle Avenue
Harefield

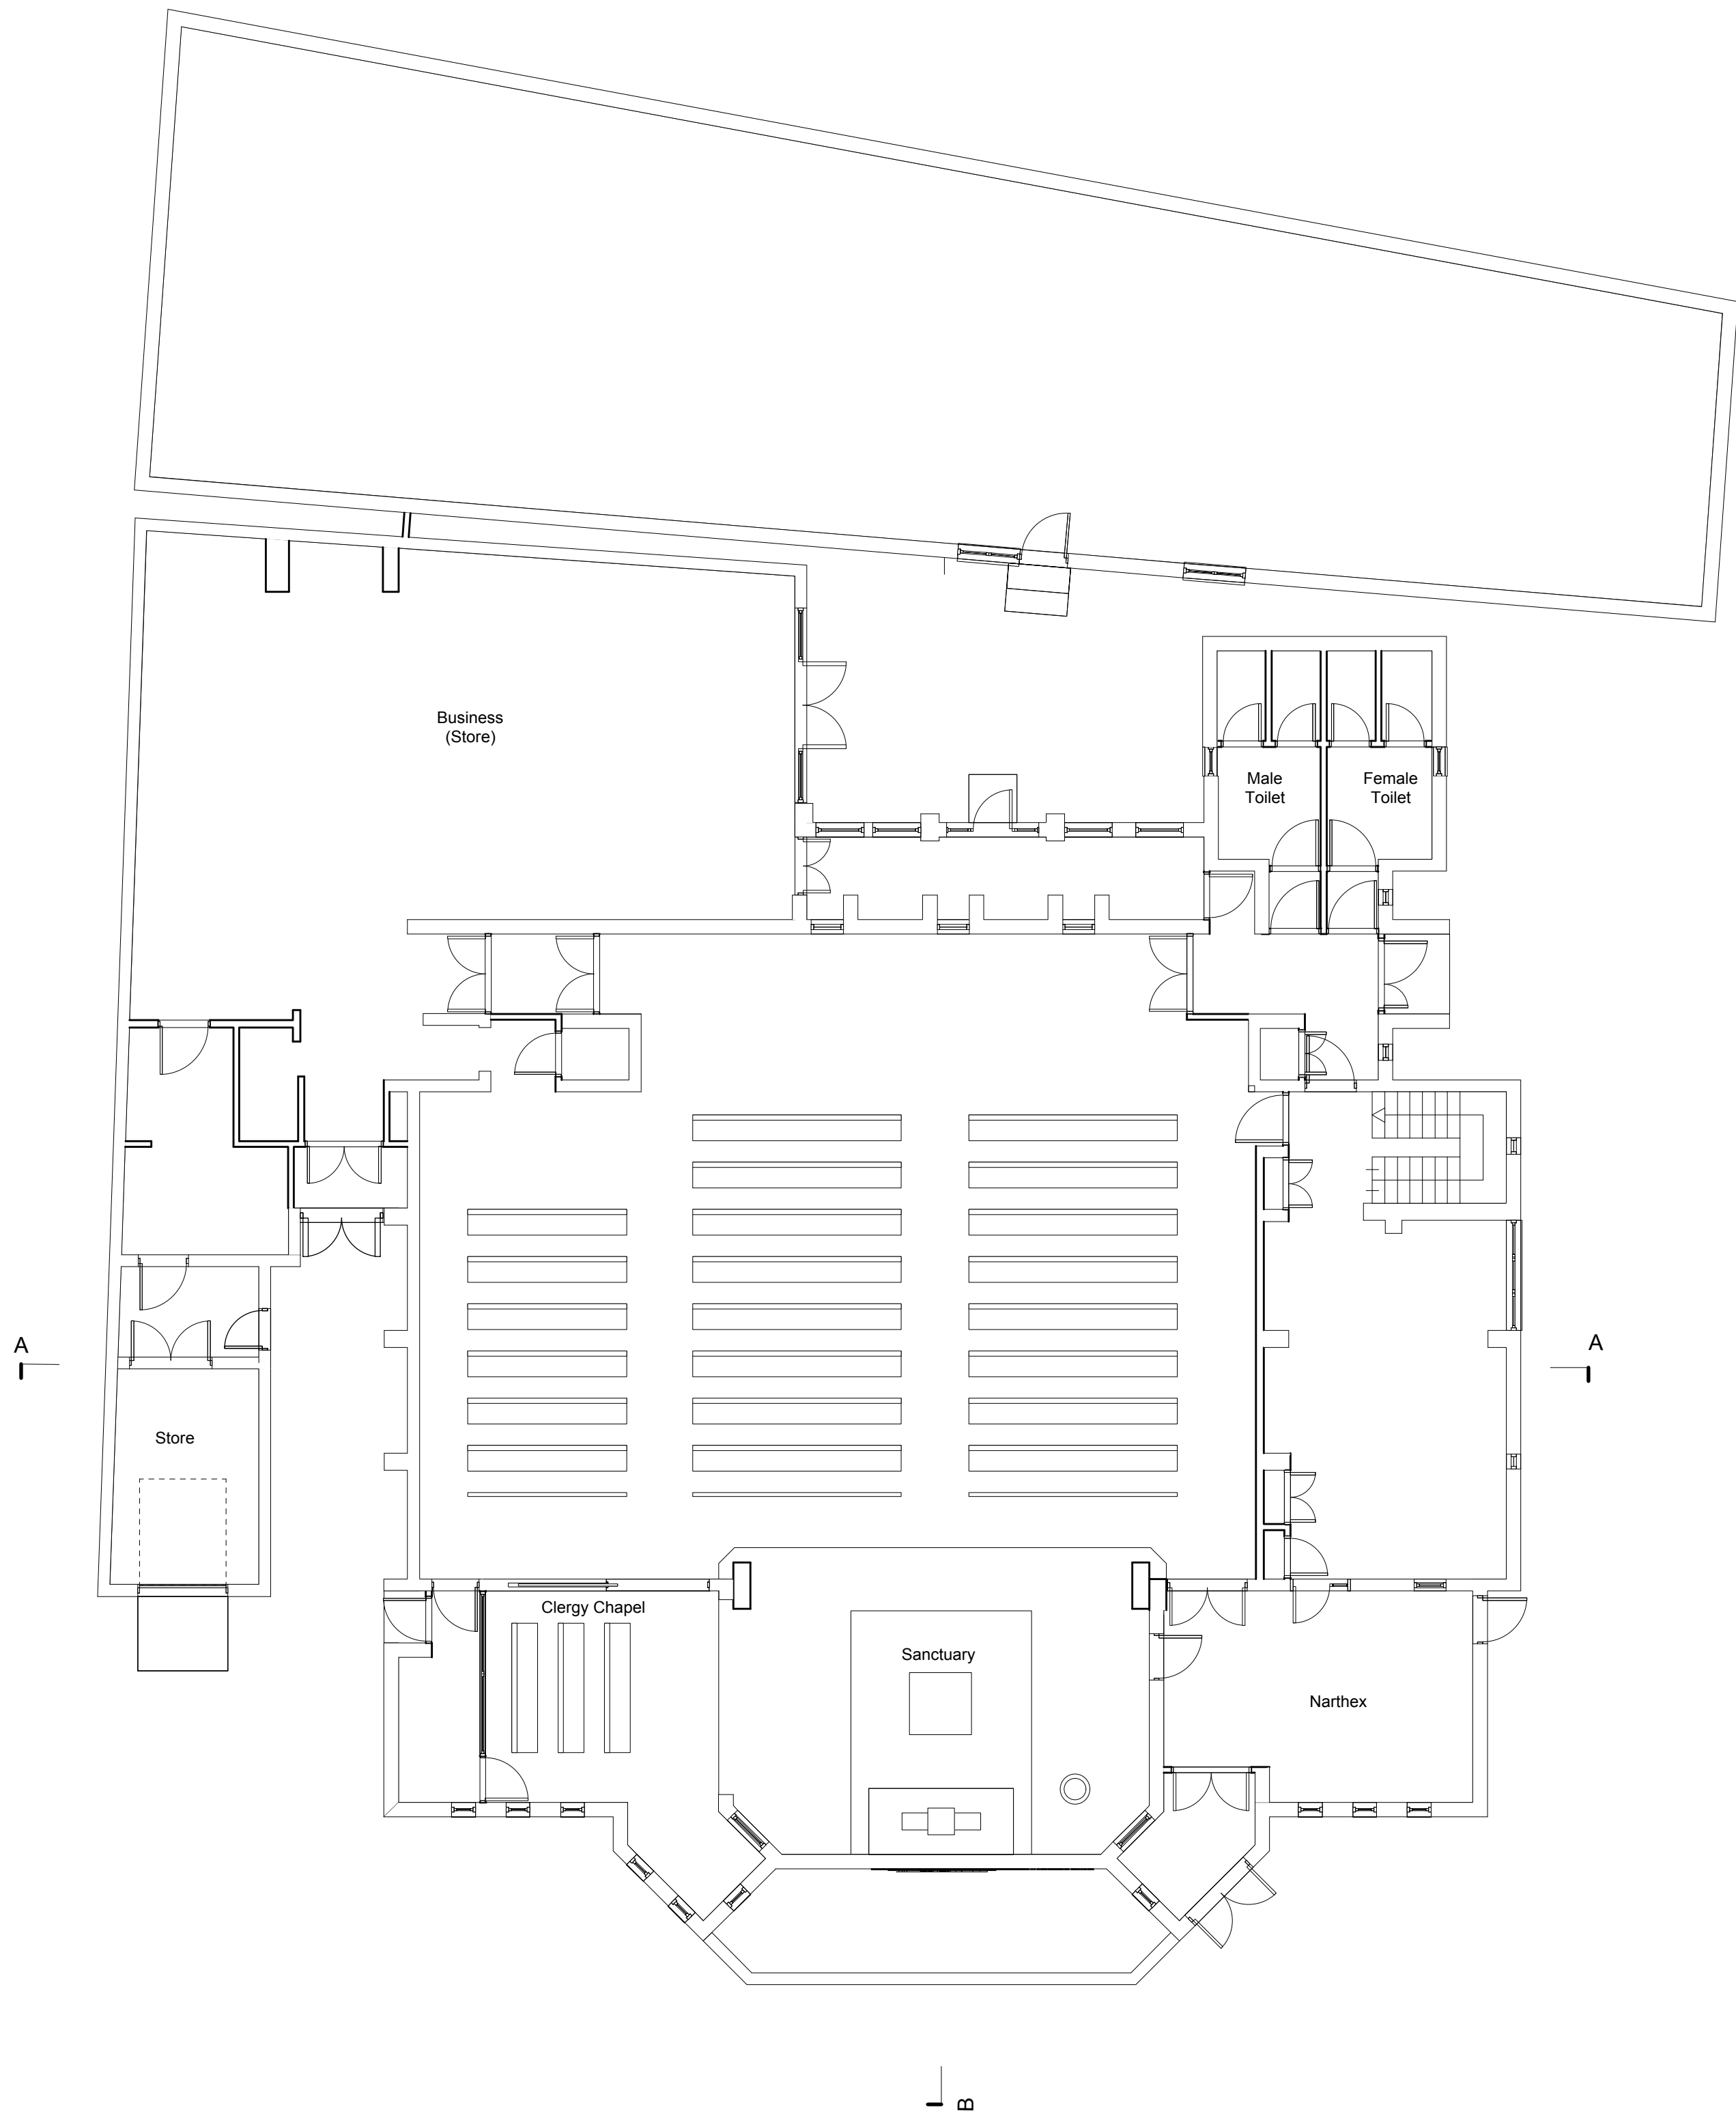

Existing Ground Floor Plan

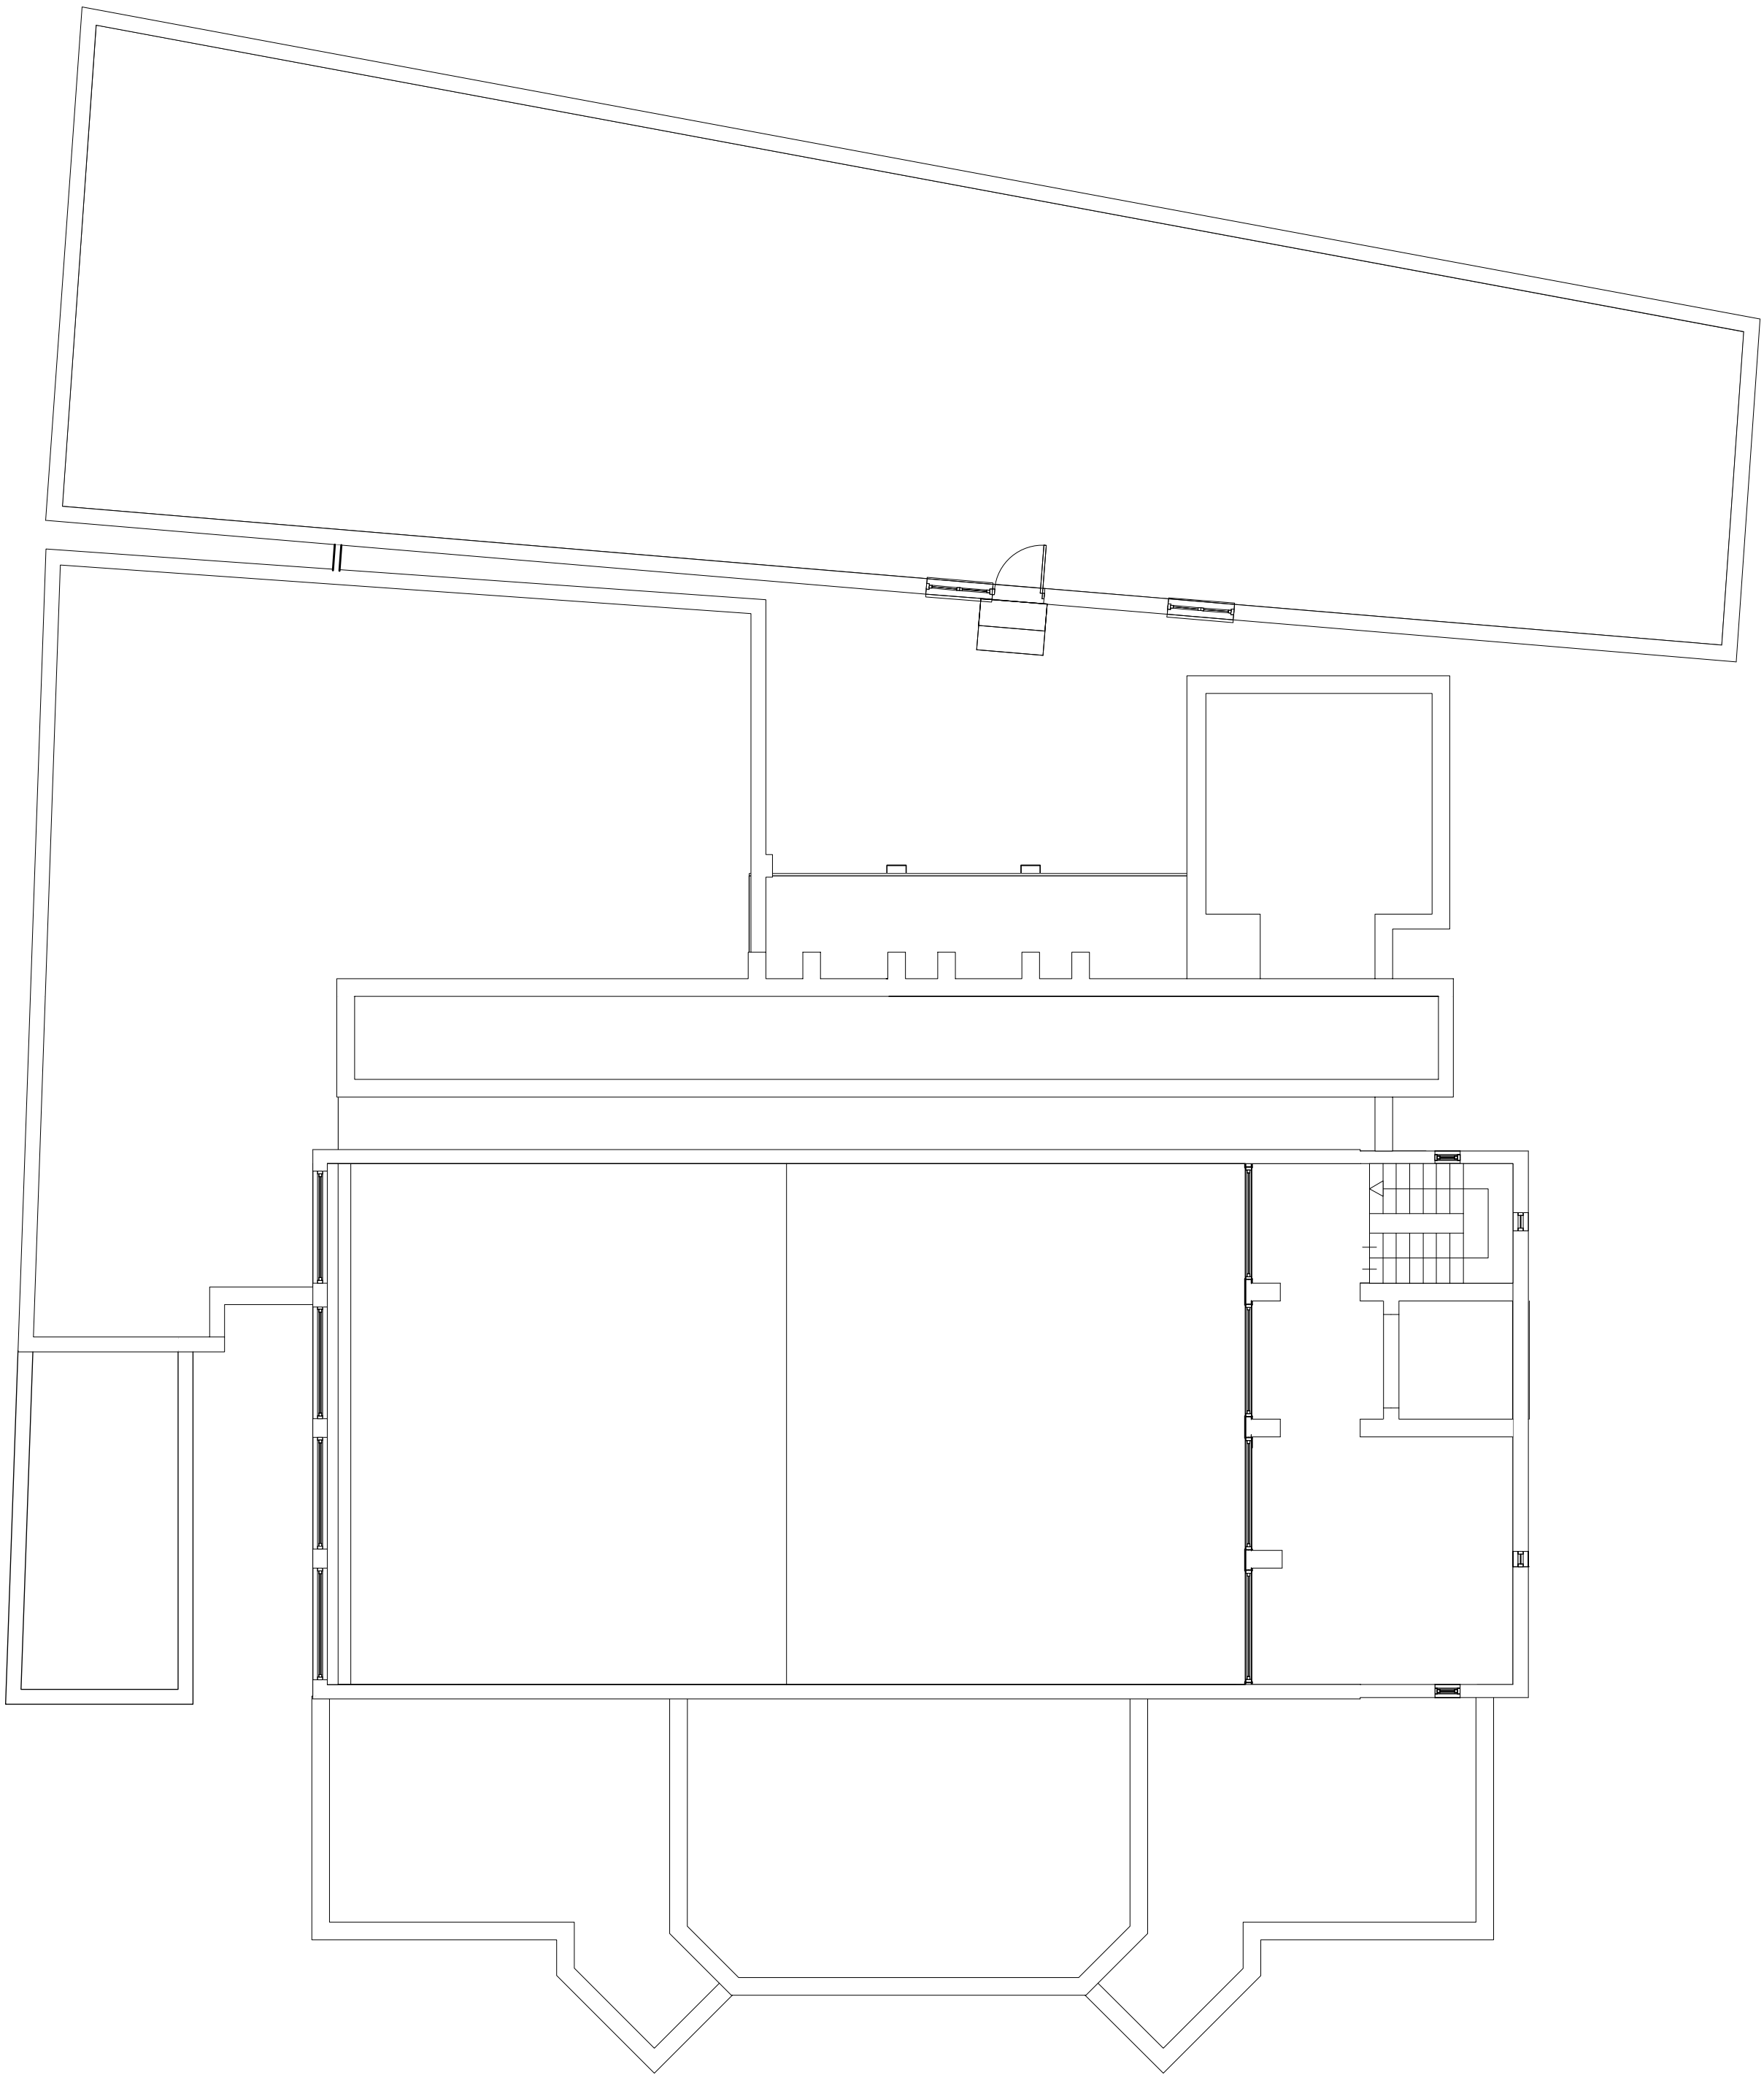

Existing First Floor Plan

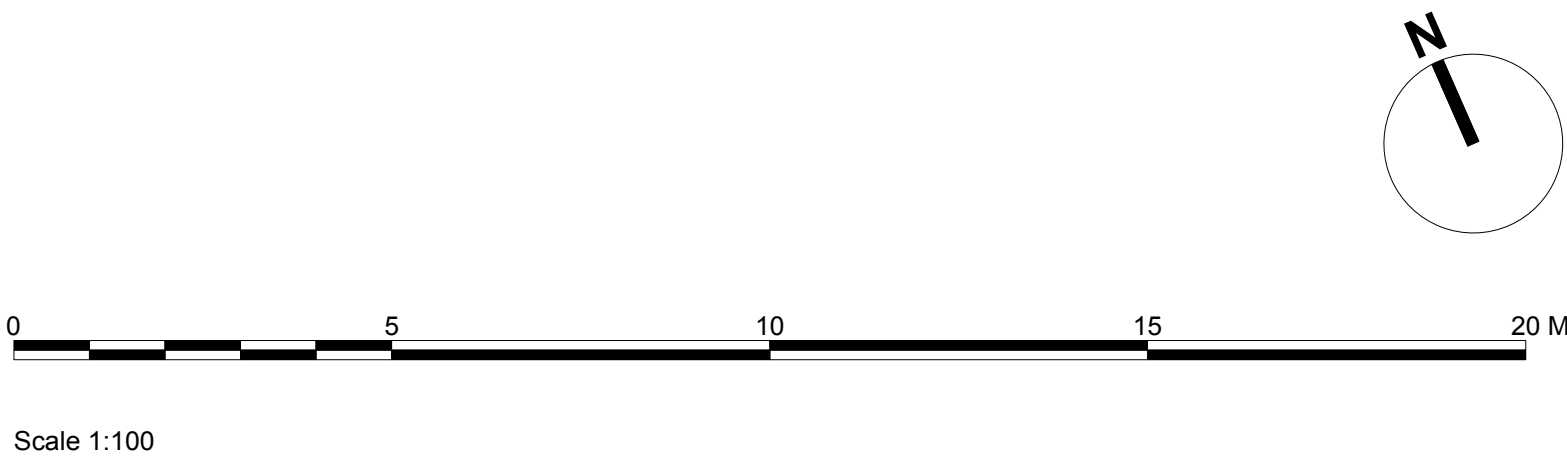

PLANNING

Project title		Diocese Harefield	
Drawing title		Existing Plans	
Drawing no.		17051su1.03	Rev -
Scale	Date	Drawn by	Checked by
1:100@A1	Aug-18	PM	CS

The Barn, Sewell, Dunstable
Bedfordshire LU6 1HP
telephone 01582 690222
www.kylesmartassociates.co.uk

**Kyle
Smart**
Associates

Chartered Architects