

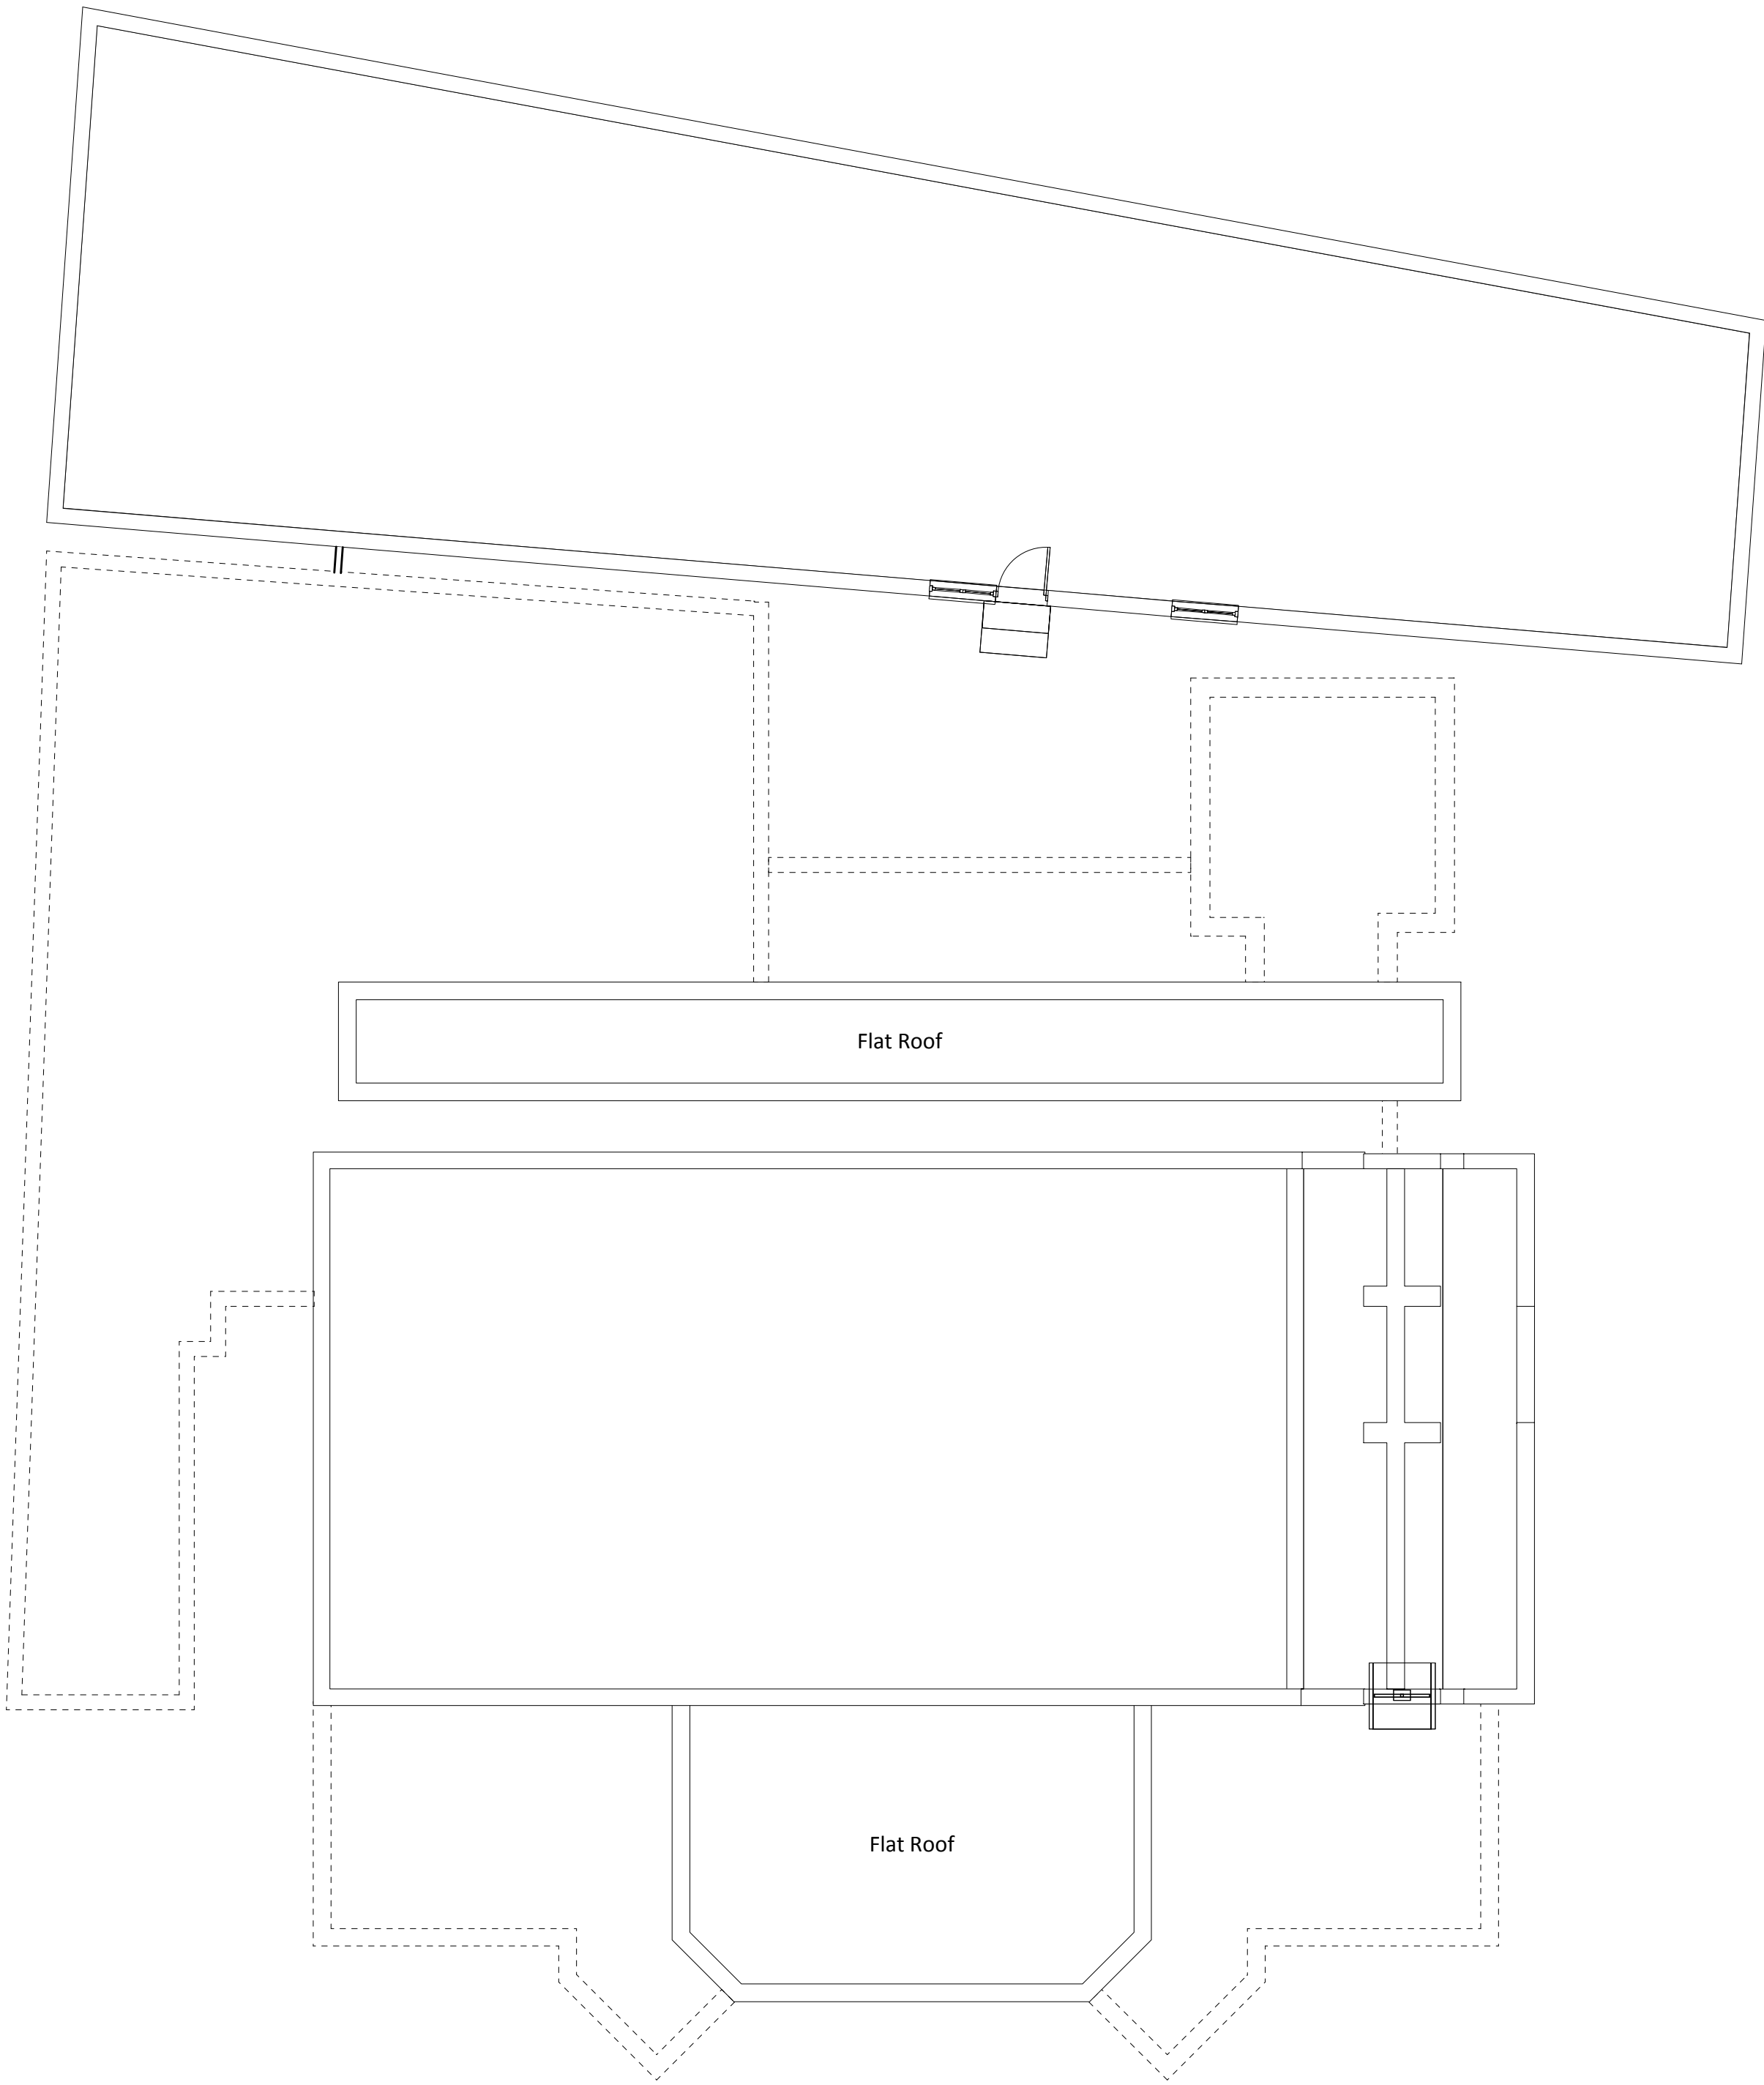


Merle Avenue
Harefield

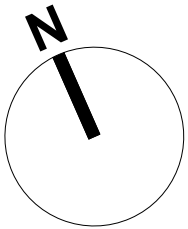

Existing Roof Plan

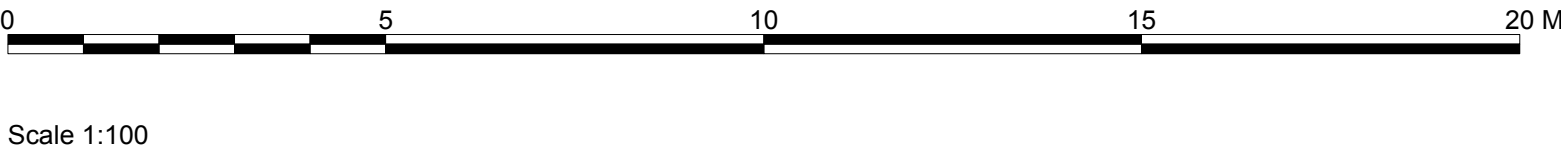

PLANNING

Project title				Kyle Smart Associates The Barn, Sewell, Dunstable Bedfordshire LU6 1RP telephone 01582 690222 www.kylesmartassociates.co.uk Chartered Architects
Diocese Harefield				
Drawing title				
Existing Roof Plan				
Drawing no.		Rev		
17051su1.04		-		
Scale	Date	Drawn by	Checked by	
1:100@A1	Aug-18	PM	CS	