



Merle Avenue
Harefield

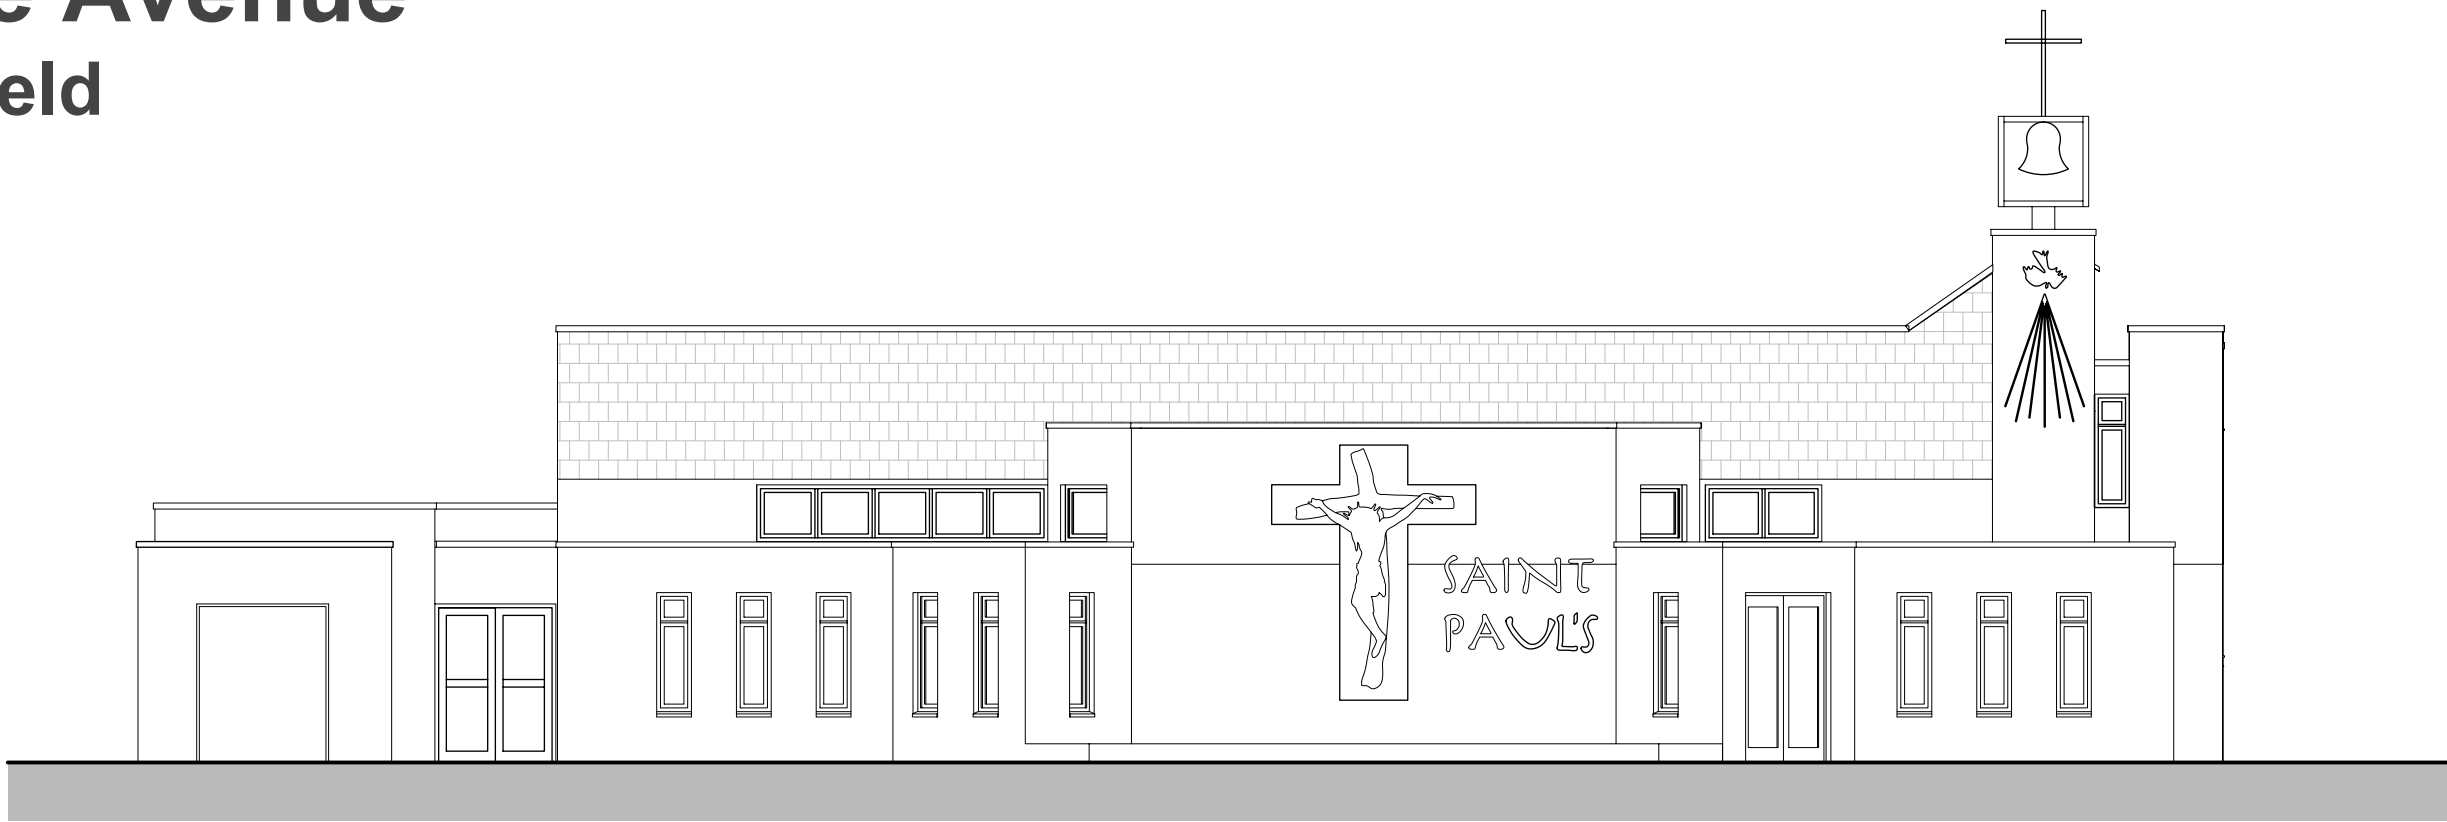


Existing South Elevation

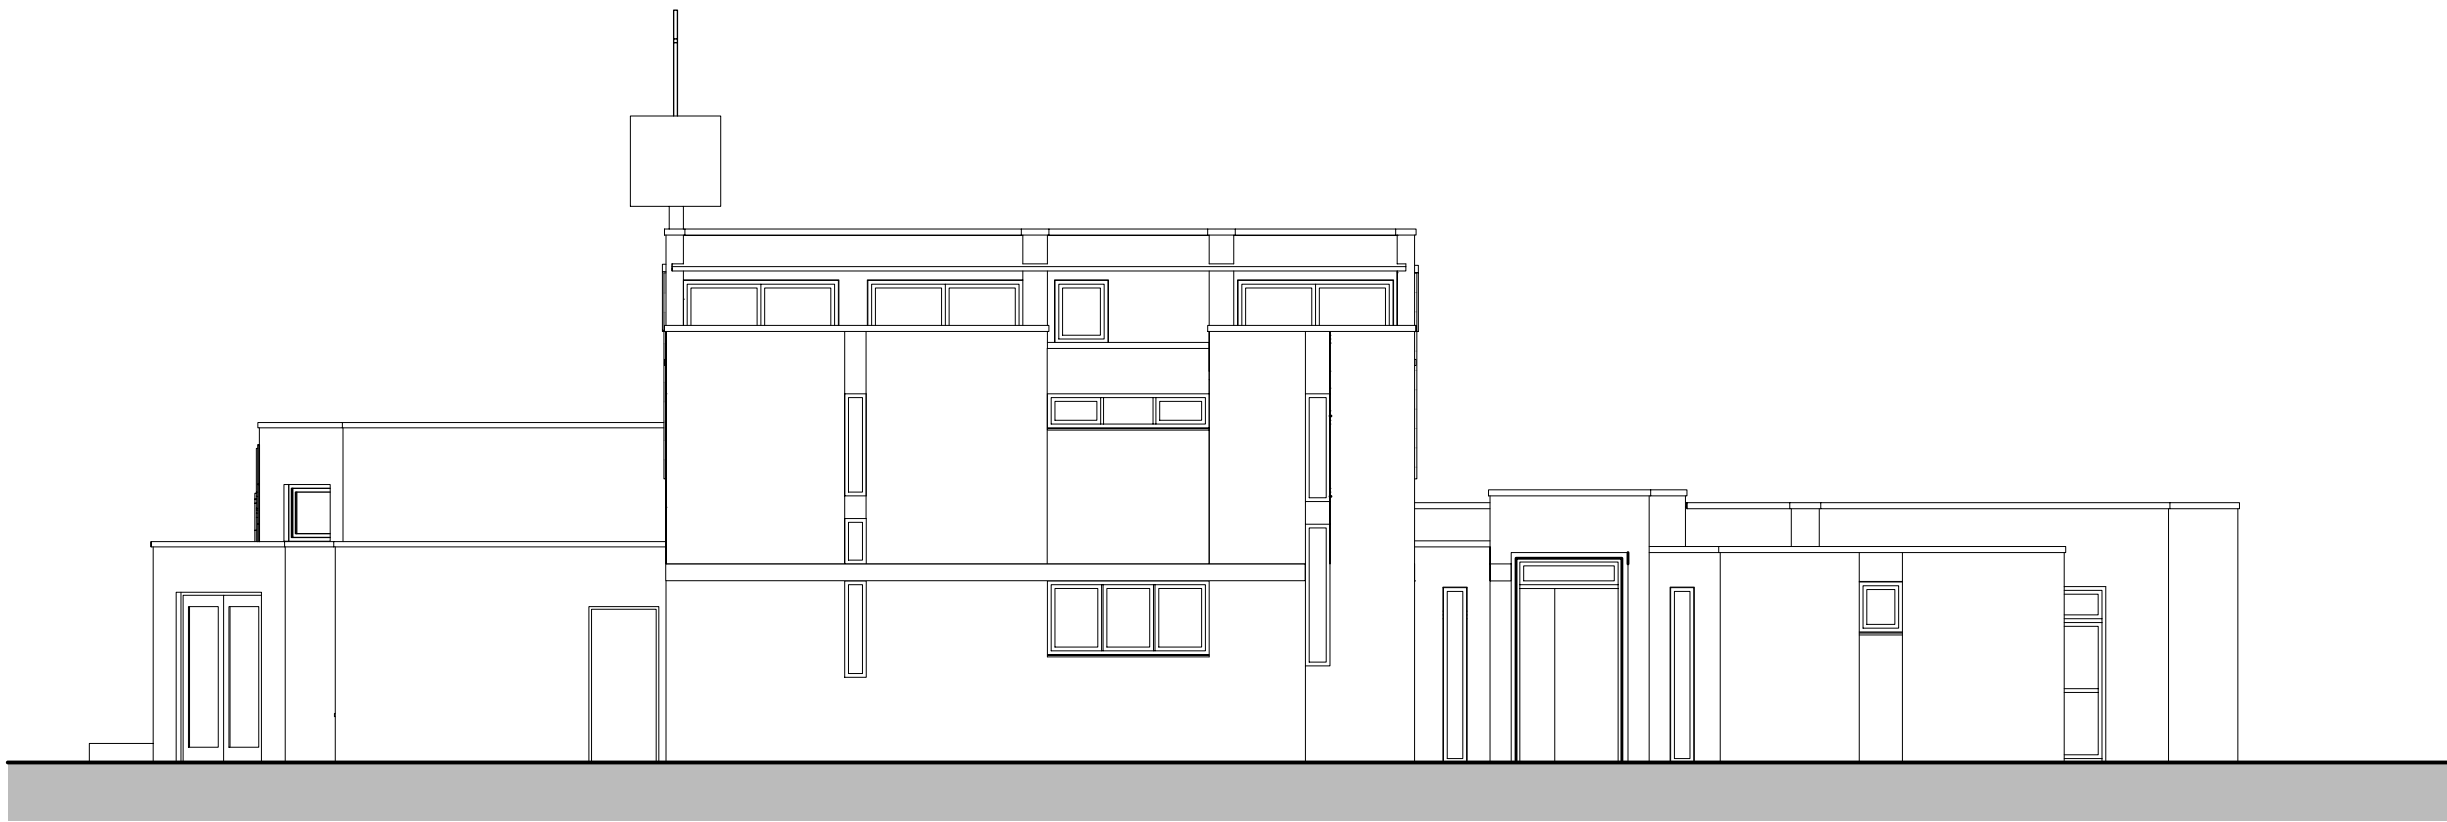


Existing East Elevation




Existing North Elevation

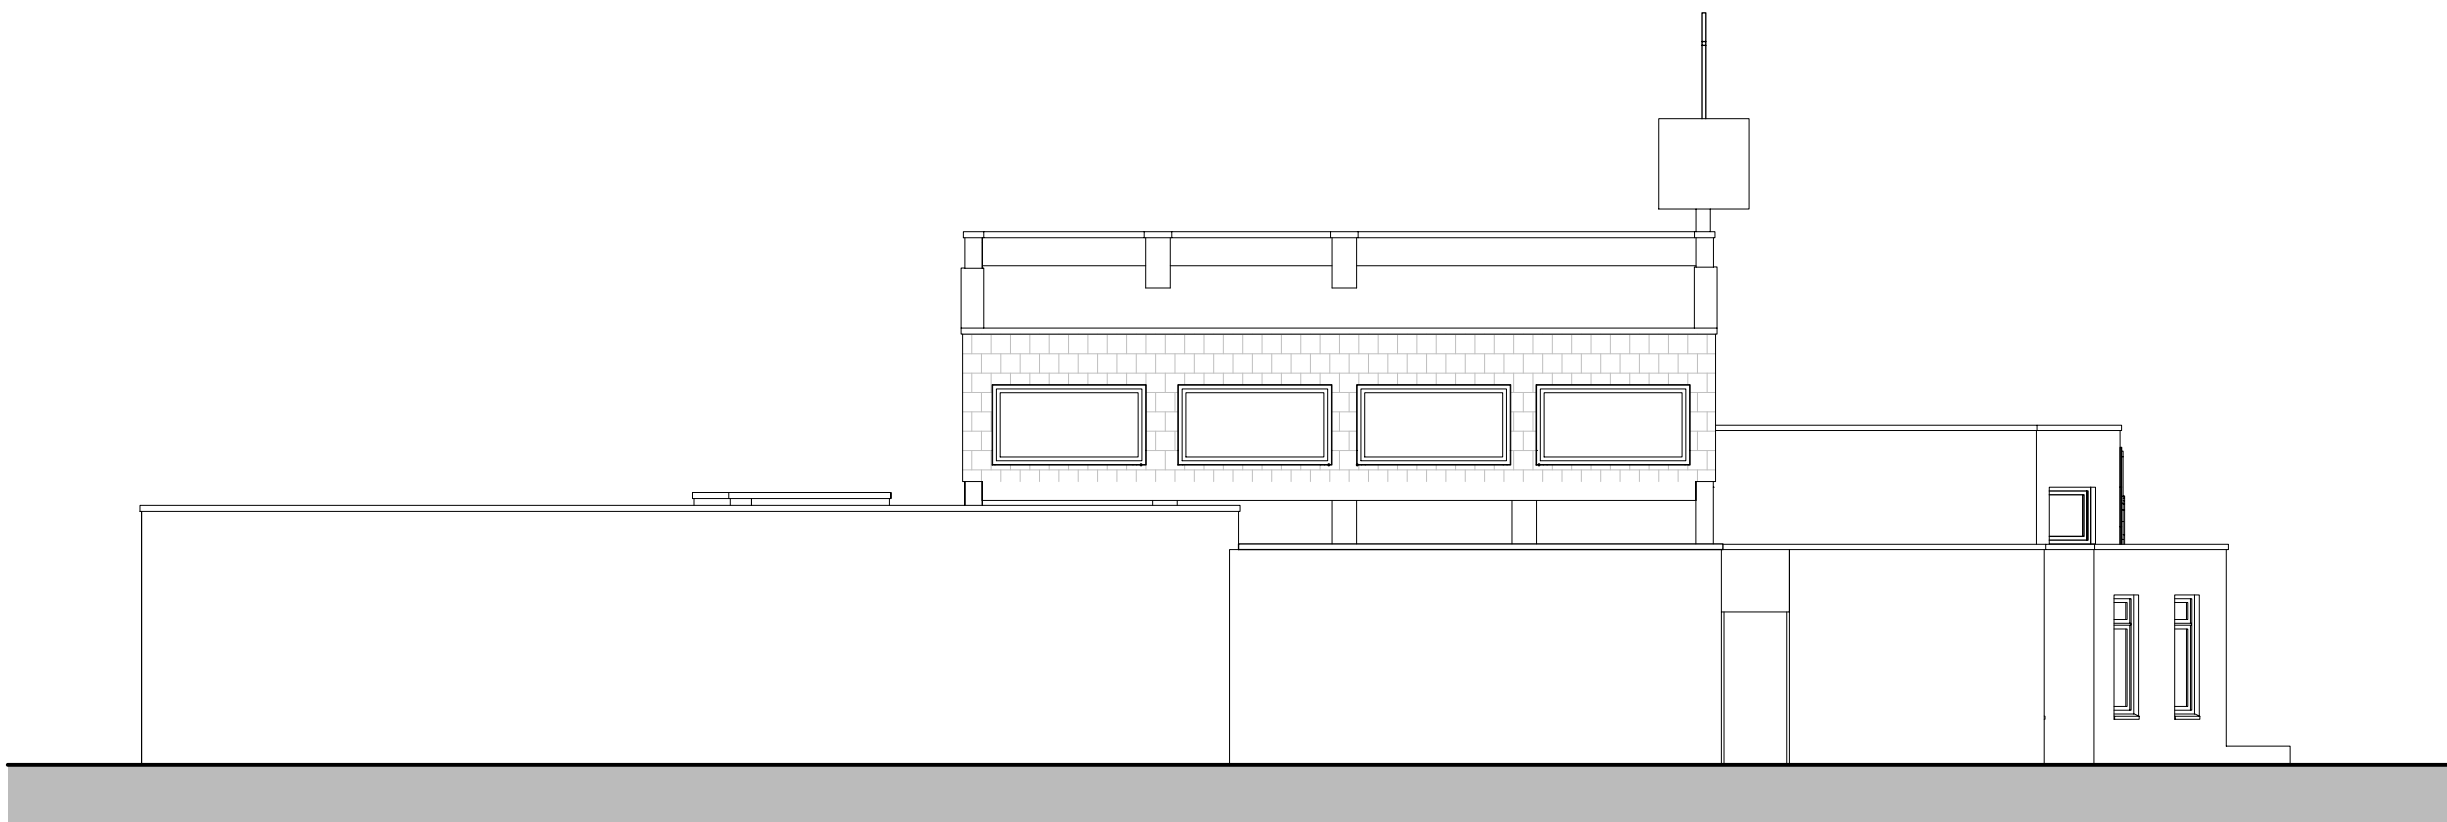


Existing West Elevation

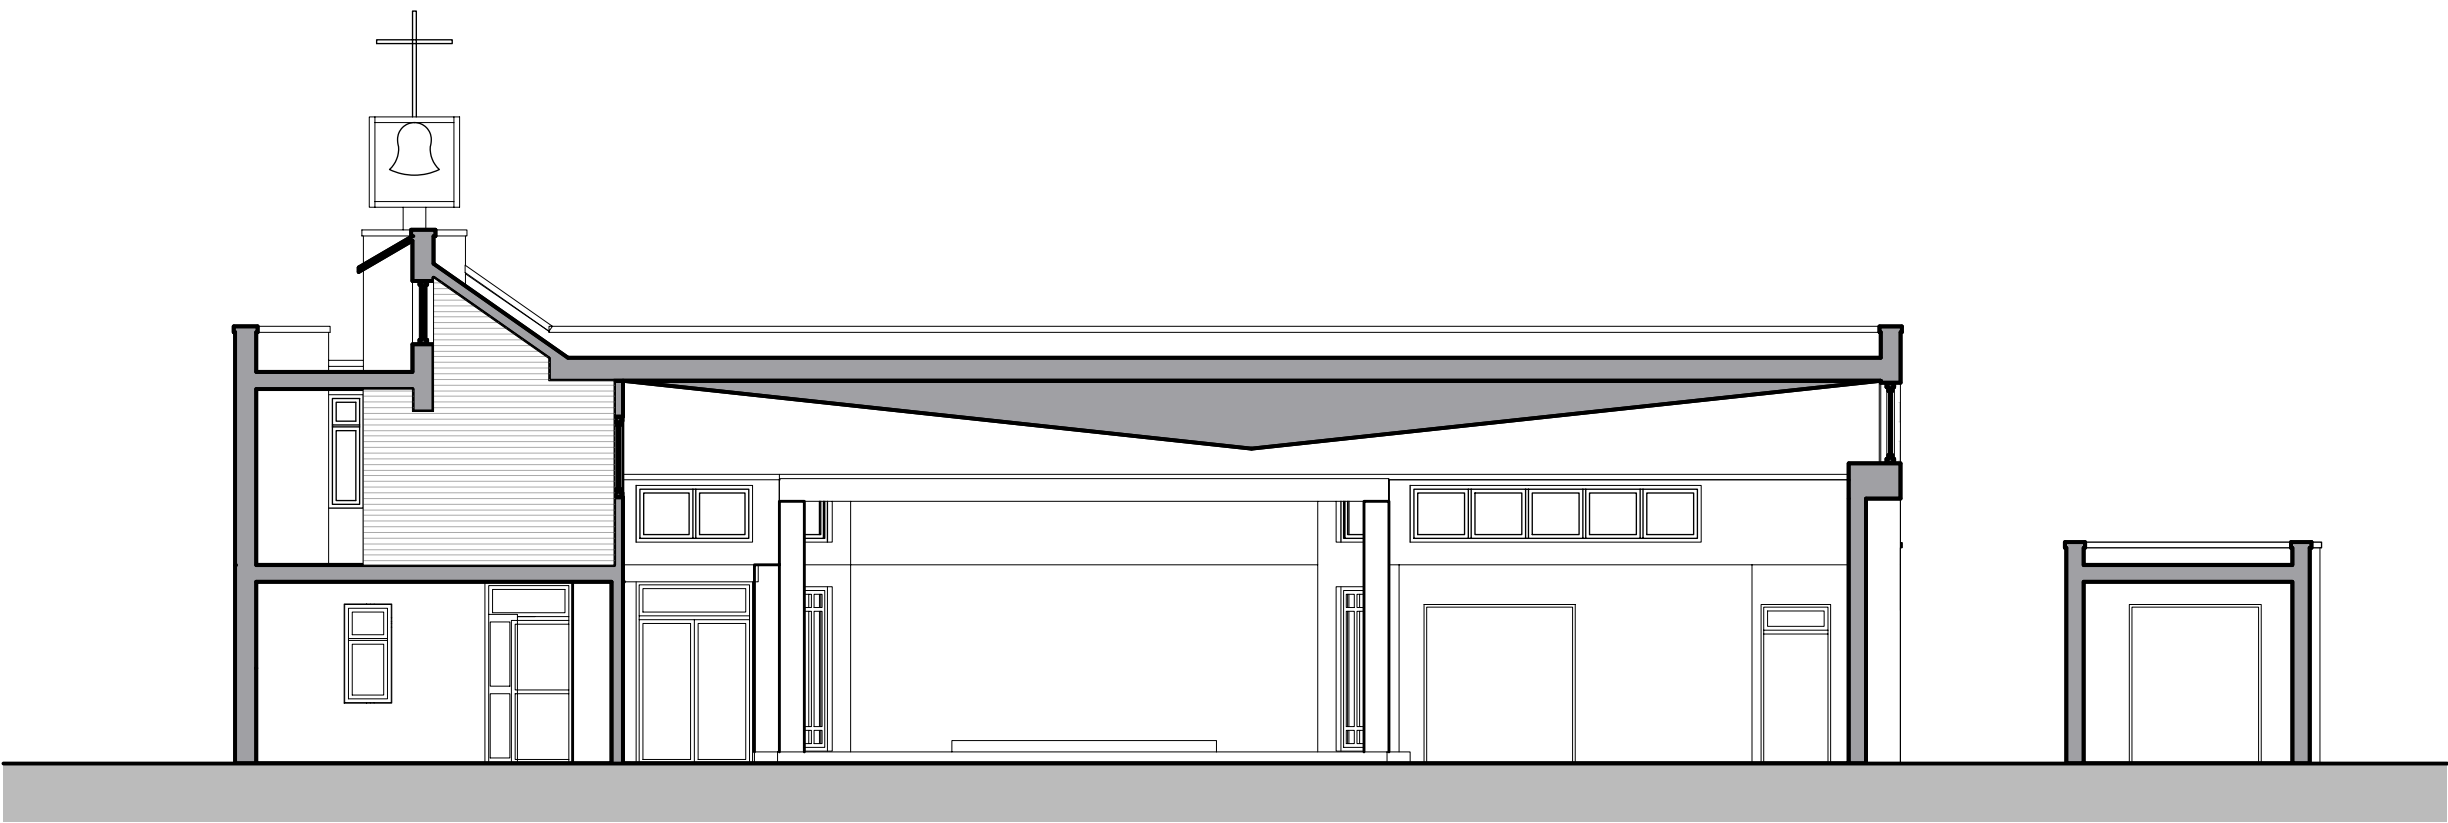

Existing Section AA

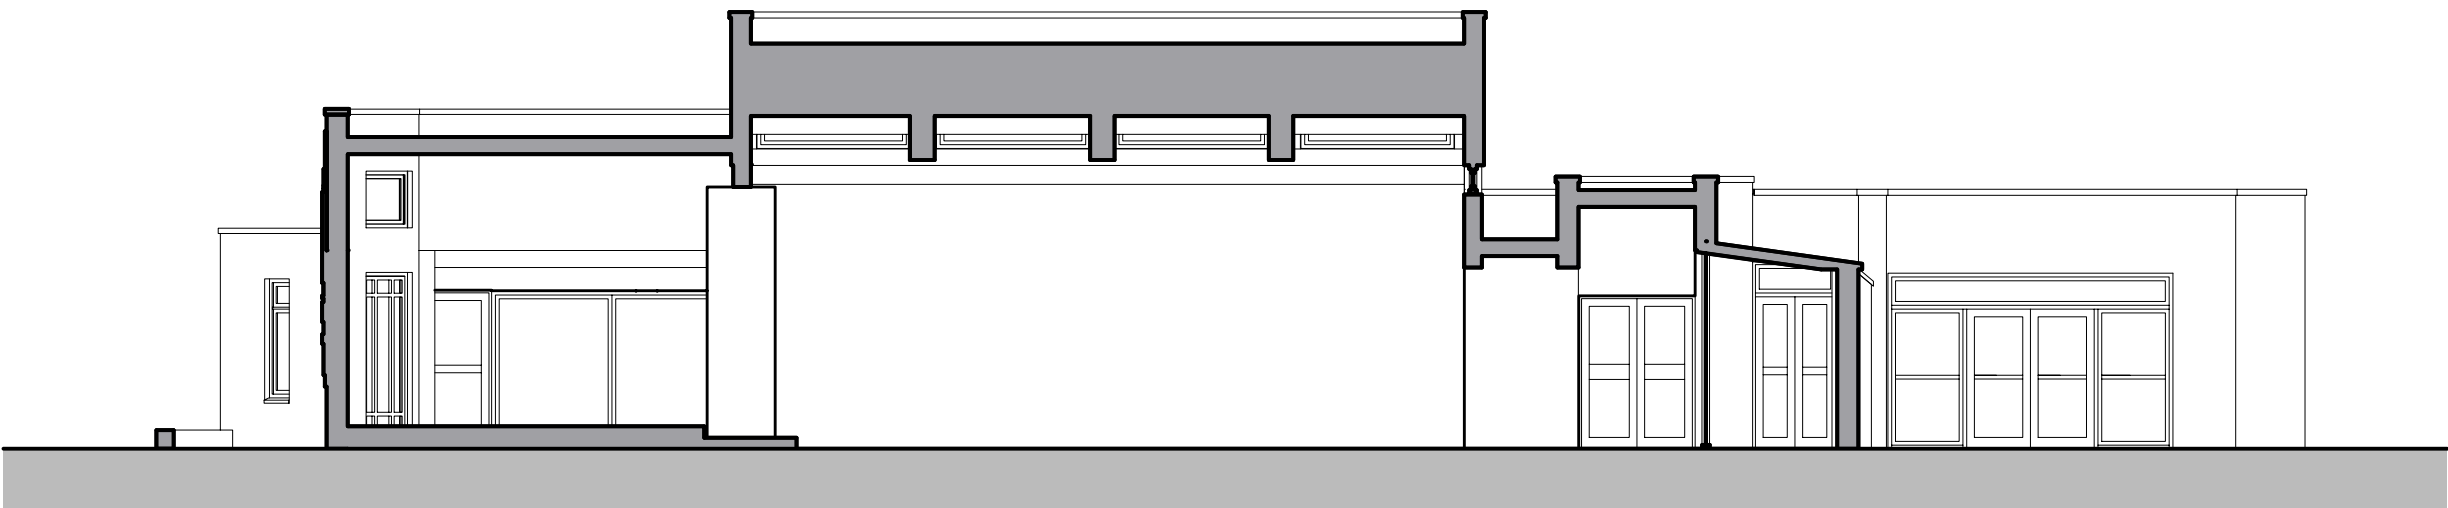

Existing Section BB

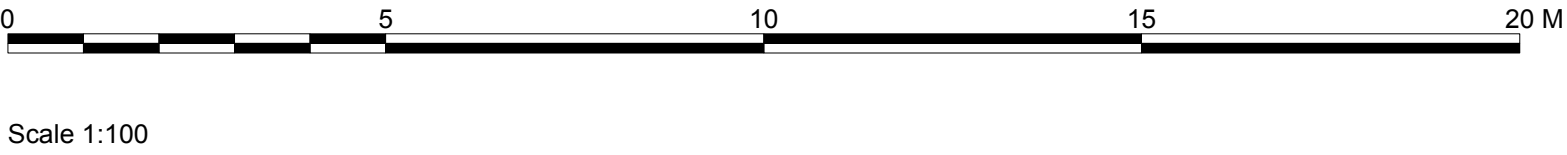

PLANNING

Project title		Diocese Harefield		Kyle Smart Associates The Barn, Sewell, Dunstable Bedfordshire LU6 1HP telephone 01582 690222 www.kylesmartassociates.co.uk Chartered Architects
Drawing title		Existing Elevations & Sections		
Drawing no.		17051su1.05		
Scale	Date	Drawn by	Checked by	
1:100@A1	Aug-18	PM	CS	