


Merle Avenue  
Harefield

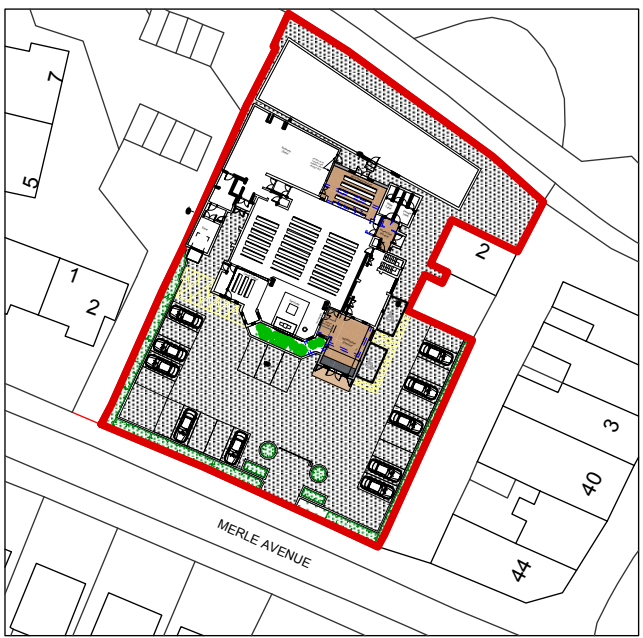


Materials Legend

- Tarmac
- Block Paving - Buff
- Grass planted landscaping
- Application site boundary
- Site Demarcation
- Landscape planting beds
- Featherboard fencing (height 1.8m)



Key Plan  
Scale 1:100

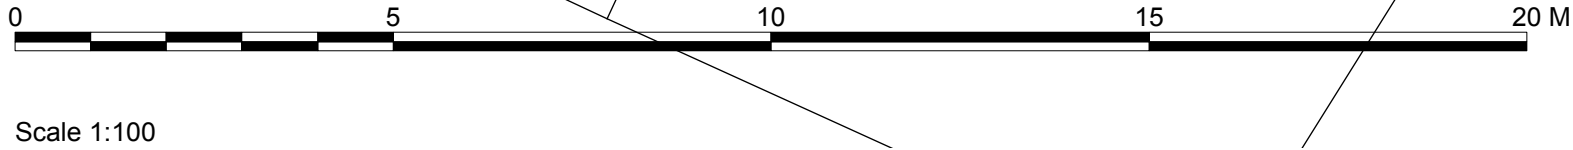

PLANNING

|               |        |                    |            |
|---------------|--------|--------------------|------------|
| Project title |        | Diocese Harefield  |            |
| Drawing title |        | Proposed Site Plan |            |
| Drawing no.   |        | 17051wd2.01        | Rev -      |
| Scale         | Date   | Drawn by           | Checked by |
| 1:100@A1      | Aug-18 | PM                 | CS         |

**Kyle Smart Associates**

The Barrs, Sewell, Dunstable Bedfordshire LU6 1HP  
telephone 01582 690222  
www.kylesmartassociates.co.uk  
Chartered Architects