

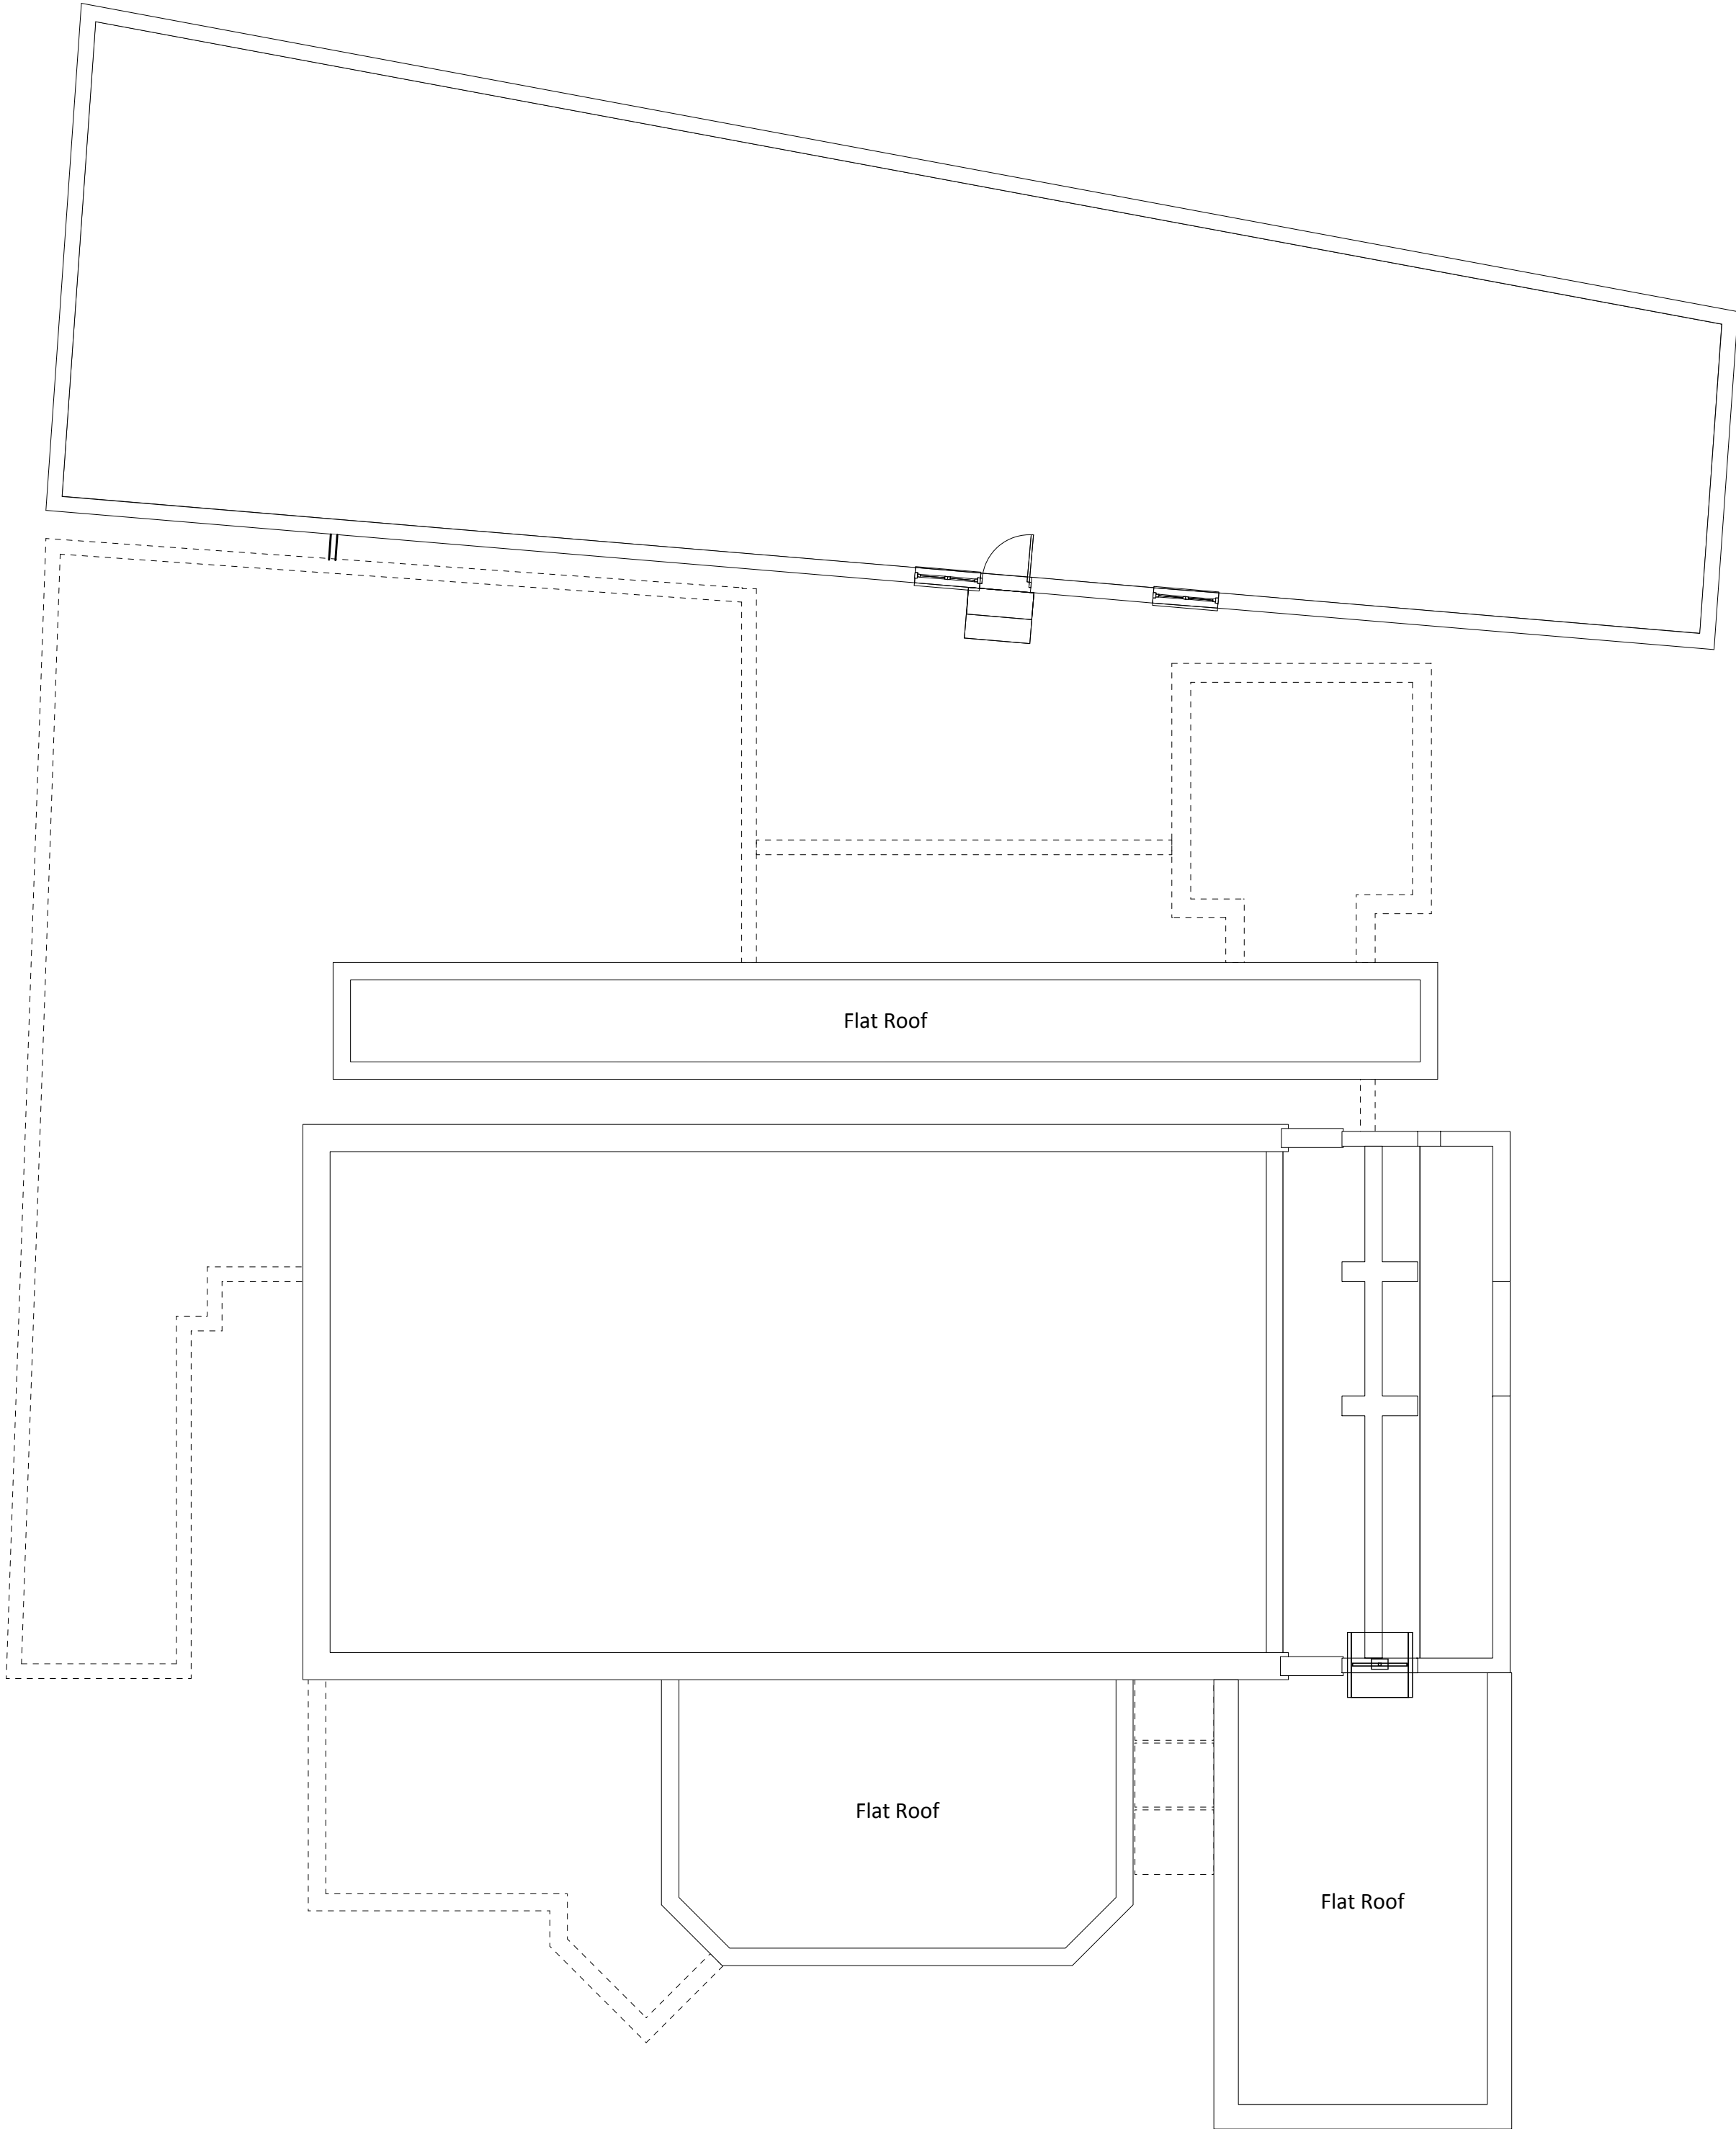


Jeans Way
Dunstable

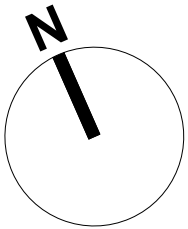

Proposed Roof Plan

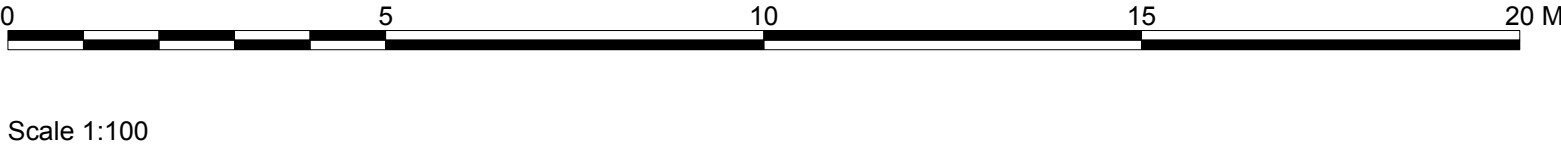

PLANNING

Project title					Kyle Smart Associates The Barn, Sewell, Dunstable Bedfordshire LU6 1RP telephone 01582 690222 www.kylesmartassociates.co.uk Chartered Architects
Diocese Harefield					
Drawing title					
Proposed Roof Plan					
Drawing no.			Rev		
17051wd2.03			-		
Scale	Date	Drawn by	Checked by		
1:100@A1	Aug-18	PM	CS		