

Merle Avenue
Harefield



Proposed South Elevation



Proposed East Elevation



Proposed North Elevation




Proposed West Elevation


Materials Legend:			
	Brickwork - To match existing.		Stained Glass by Specialist.
	Fibre cement cladding - Fossil Grey.	General Notes:	
	Render - limestone effect.	Windows	Grey Aluminium.
		External Doors	Fully glazed.



Proposed Section AA

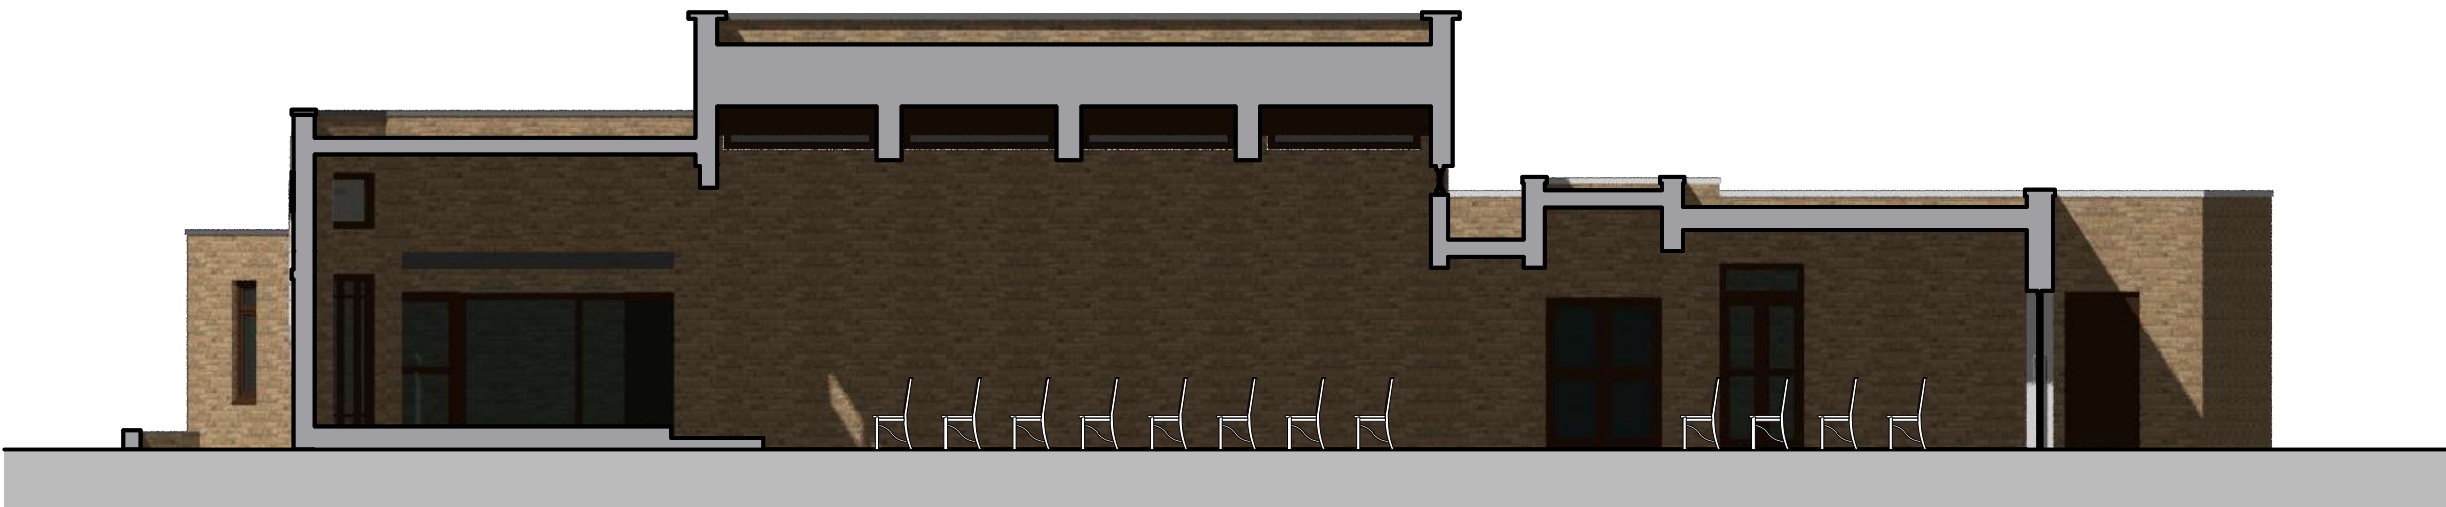

Proposed Section BB

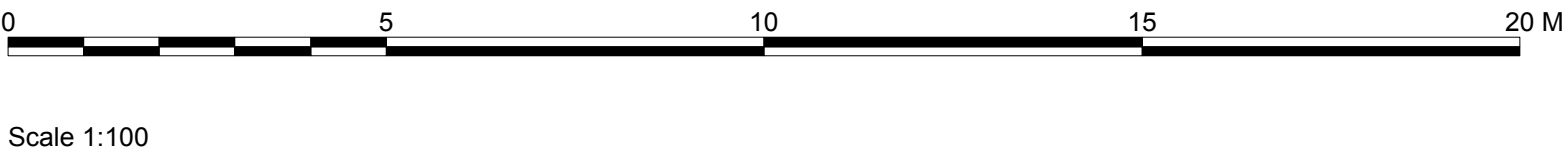

PLANNING

Project title		Kyle Smart Associates The Barr, Sewell, Dunstable Bedfordshire LU6 1RP telephone 01582 690222 www.kylesmartassociates.co.uk Chartered Architects	
Diocese Harefield			
Drawing title			
Proposed Elevations & Sections			
Drawing no.		Rev	
17051wd2.04		-	
Scale	Date	Drawn by	Checked by
1:100@A1	Aug-18	PM	CS