


Merle Avenue
Harefield



Existing South Elevation (main entrance)

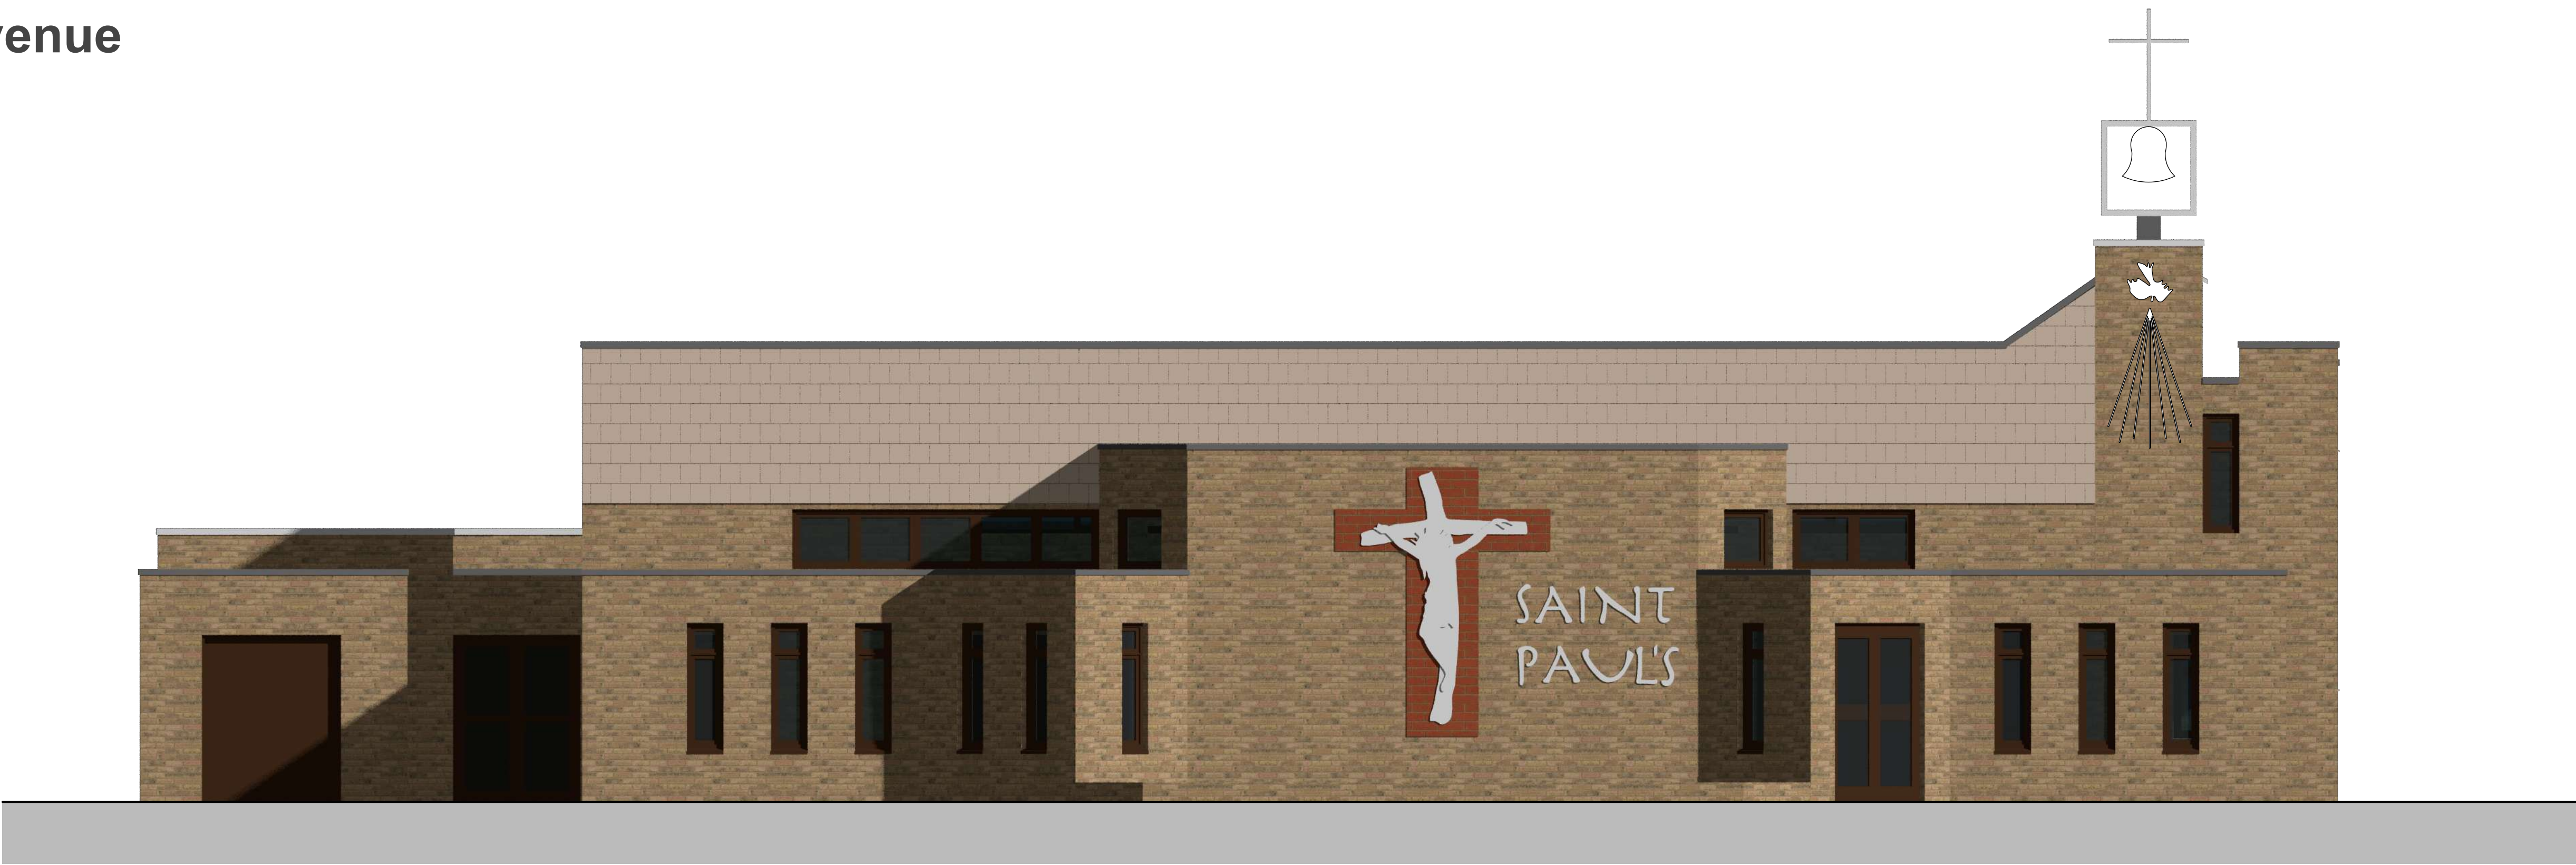

Proposed South Elevation (main entrance)

Materials Legend:

Brickwork - To match existing.

Fibre cement cladding - Fossil Grey.


Render - limestone effect.

Stained Glass by Specialist.

General Notes:

WindowsGrey Aluminium.

External DoorsFully glazed.

 

PLANNING

Project title		Diocese Harefield		Kyle Smart Associates The Barrs, Sewell, Dunstable Bedfordshire LU6 1RP telephone 01582 690222 www.kylesmartassociates.co.uk Chartered Architects
Drawing title		Existing & Proposed Elevation		
Drawing no.		17051wd2.05		
Scale	Date	Drawn by	Checked by	
1:50@A1	Aug-18	PM	CS	