


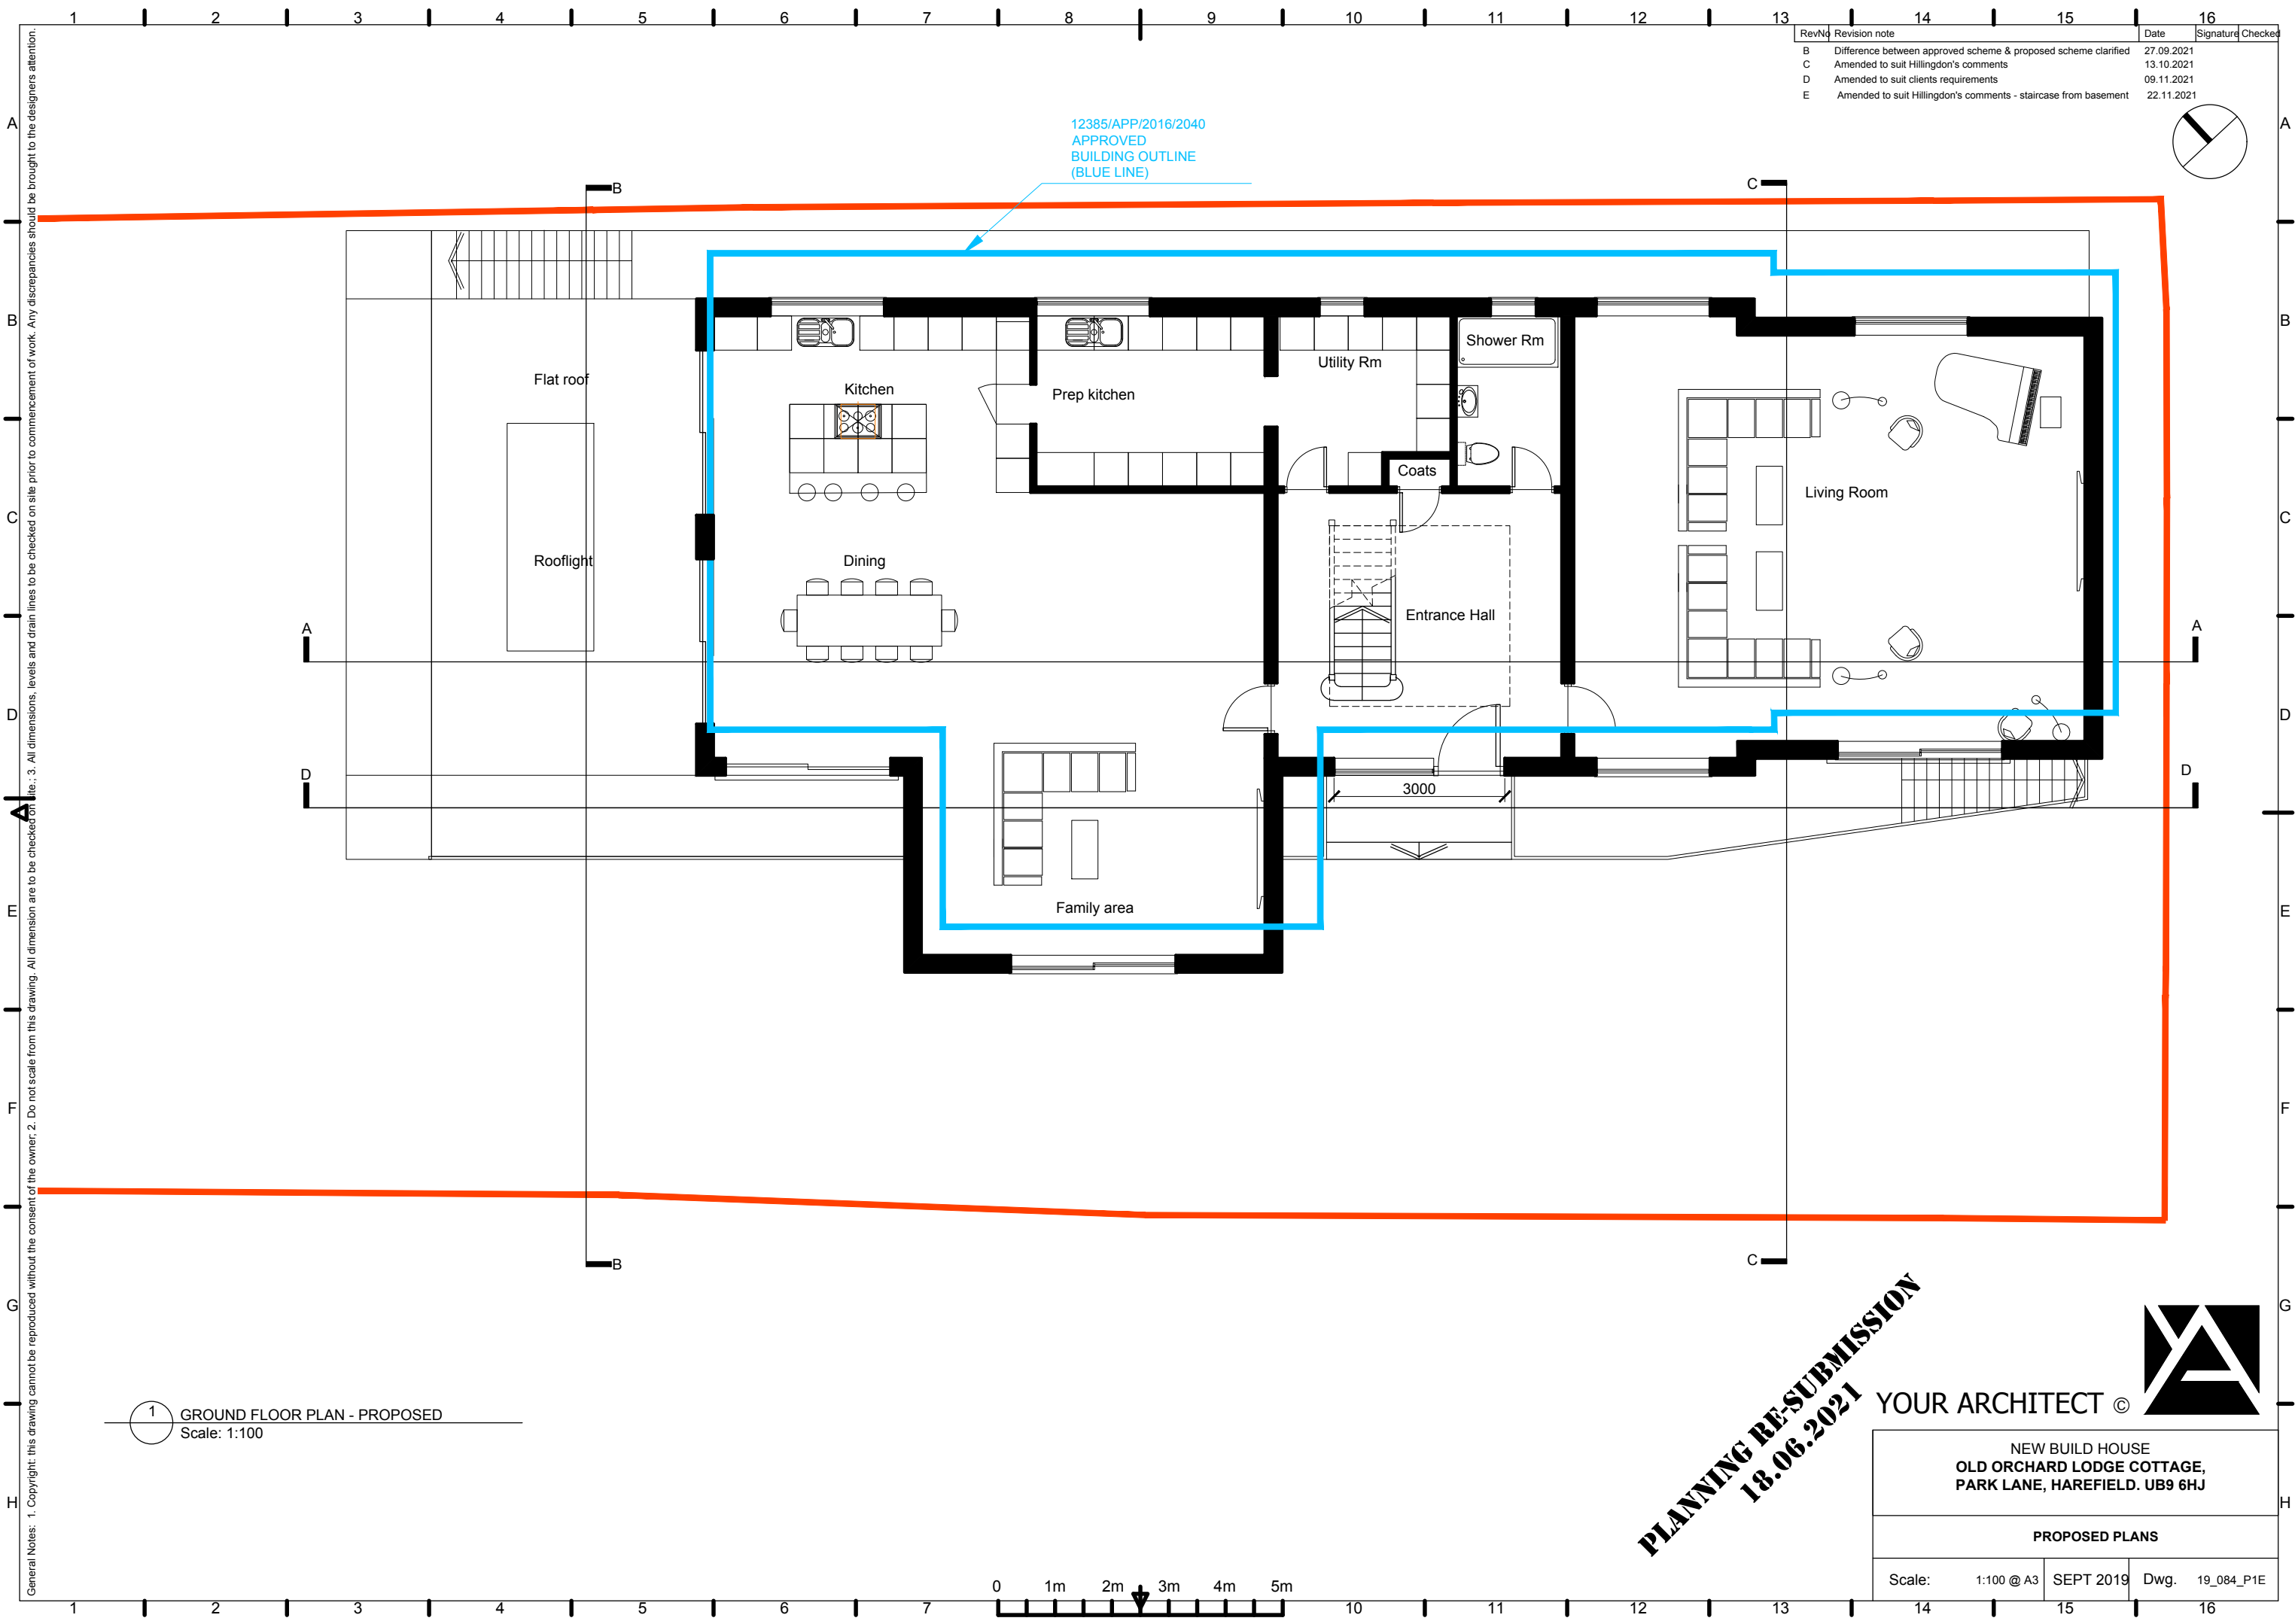

Rev	Revision note	Date	Signature	Checked
B	Difference between approved scheme & proposed scheme clarified	27.09.2021		
C	Amended to suit Hillingdon's comments	13.10.2021		
D	Amended to suit clients requirements	09.11.2021		
E	Amended to suit Hillingdon's comments - staircase from basement	22.11.2021		

12385/APP/2016/2040
APPROVED
BUILDING OUTLINE
(BLUE LINE)

1 GROUND FLOOR PLAN - PROPOSED
Scale: 1:100

PLANNING RE-SUBMISSION
18.06.2021



YOUR ARCHITECT ©

NEW BUILD HOUSE
OLD ORCHARD LODGE COTTAGE,
PARK LANE, HAREFIELD. UB9 6HJ

PROPOSED PLANS

Scale: 1:100 @ A3	SEPT 2019	Dwg. 19_084_P1E
-------------------	-----------	-----------------