


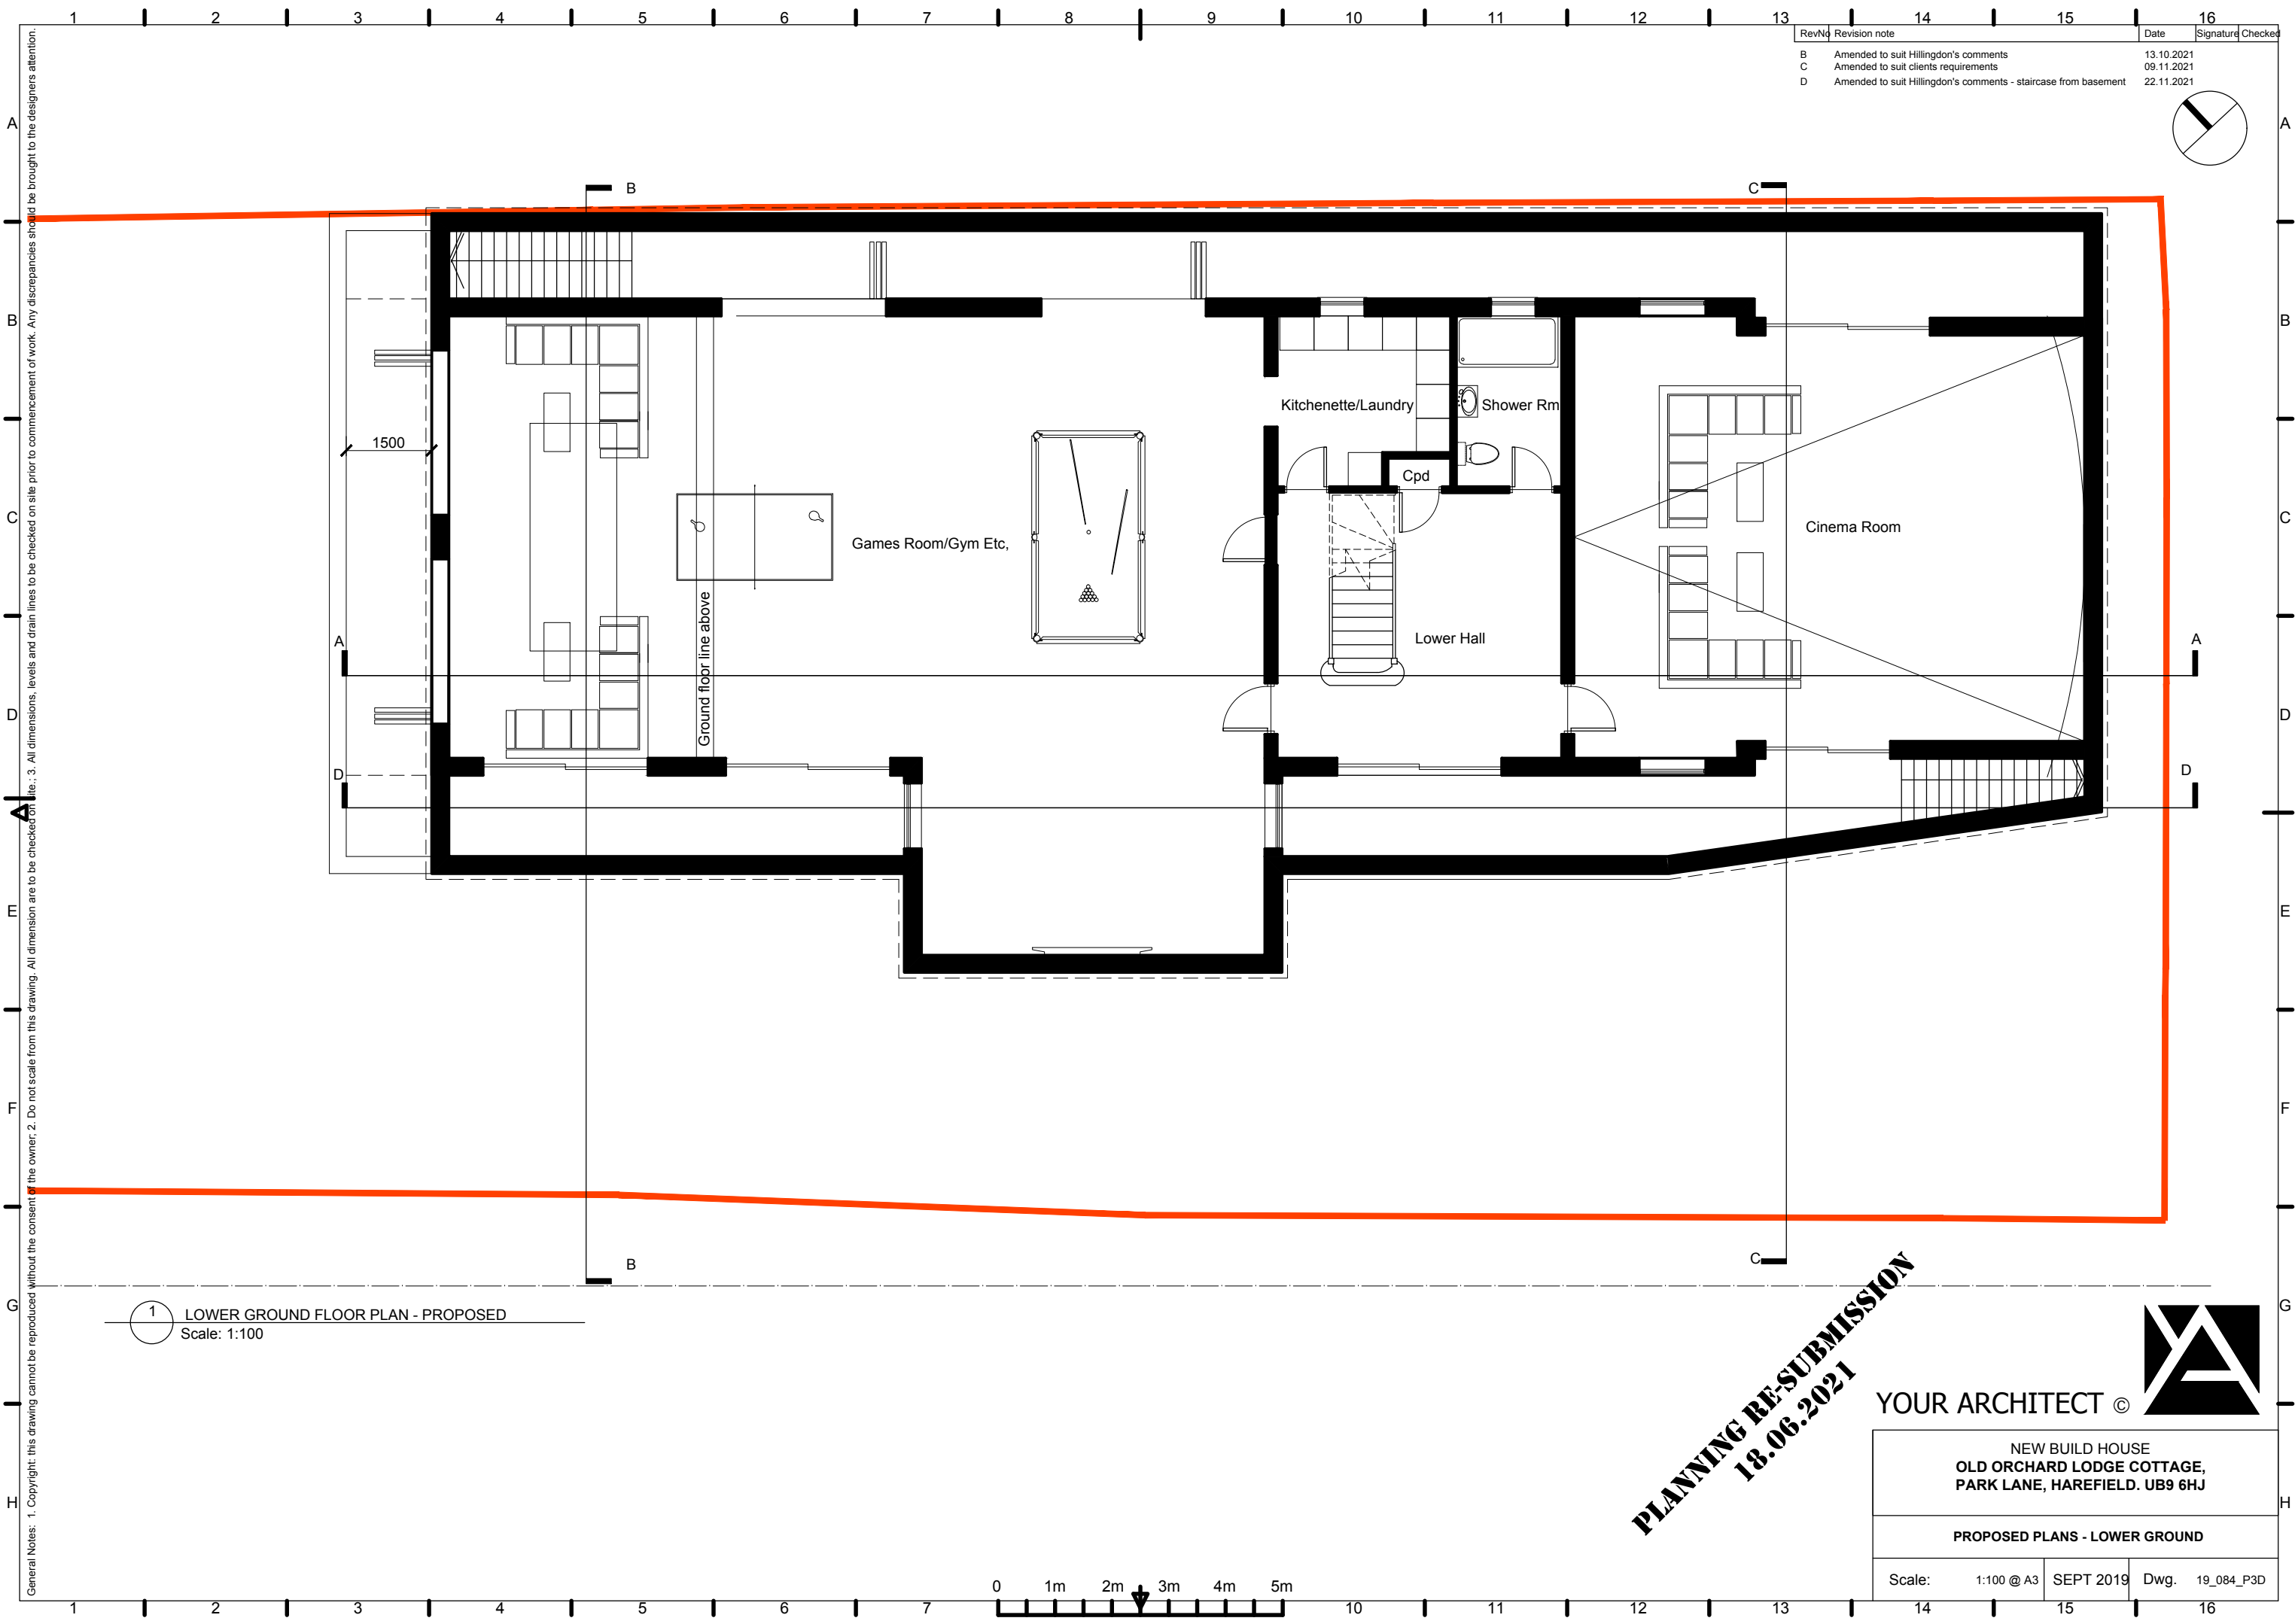

Rev	Revision note	Date	Signature	Checked
B	Amended to suit Hillingdon's comments	13.10.2021		
C	Amended to suit clients requirements	09.11.2021		
D	Amended to suit Hillingdon's comments - staircase from basement	22.11.2021		

General Notes: 1. Copyright: this drawing cannot be reproduced without the consent of the owner, 2. Do not scale from this drawing. All dimension are to be checked on site. 3. All dimensions, levels and drain lines to be brought to the designers attention.

1 LOWER GROUND FLOOR PLAN - PROPOSED
Scale: 1:100

PLANNING RE-SUBMISSION
18.06.2021



YOUR ARCHITECT ©

NEW BUILD HOUSE
OLD ORCHARD LODGE COTTAGE,
PARK LANE, HAREFIELD. UB9 6HJ

PROPOSED PLANS - LOWER GROUND

Scale: 1:100 @ A3	SEPT 2019	Dwg. 19_084_P3D
-------------------	-----------	-----------------