


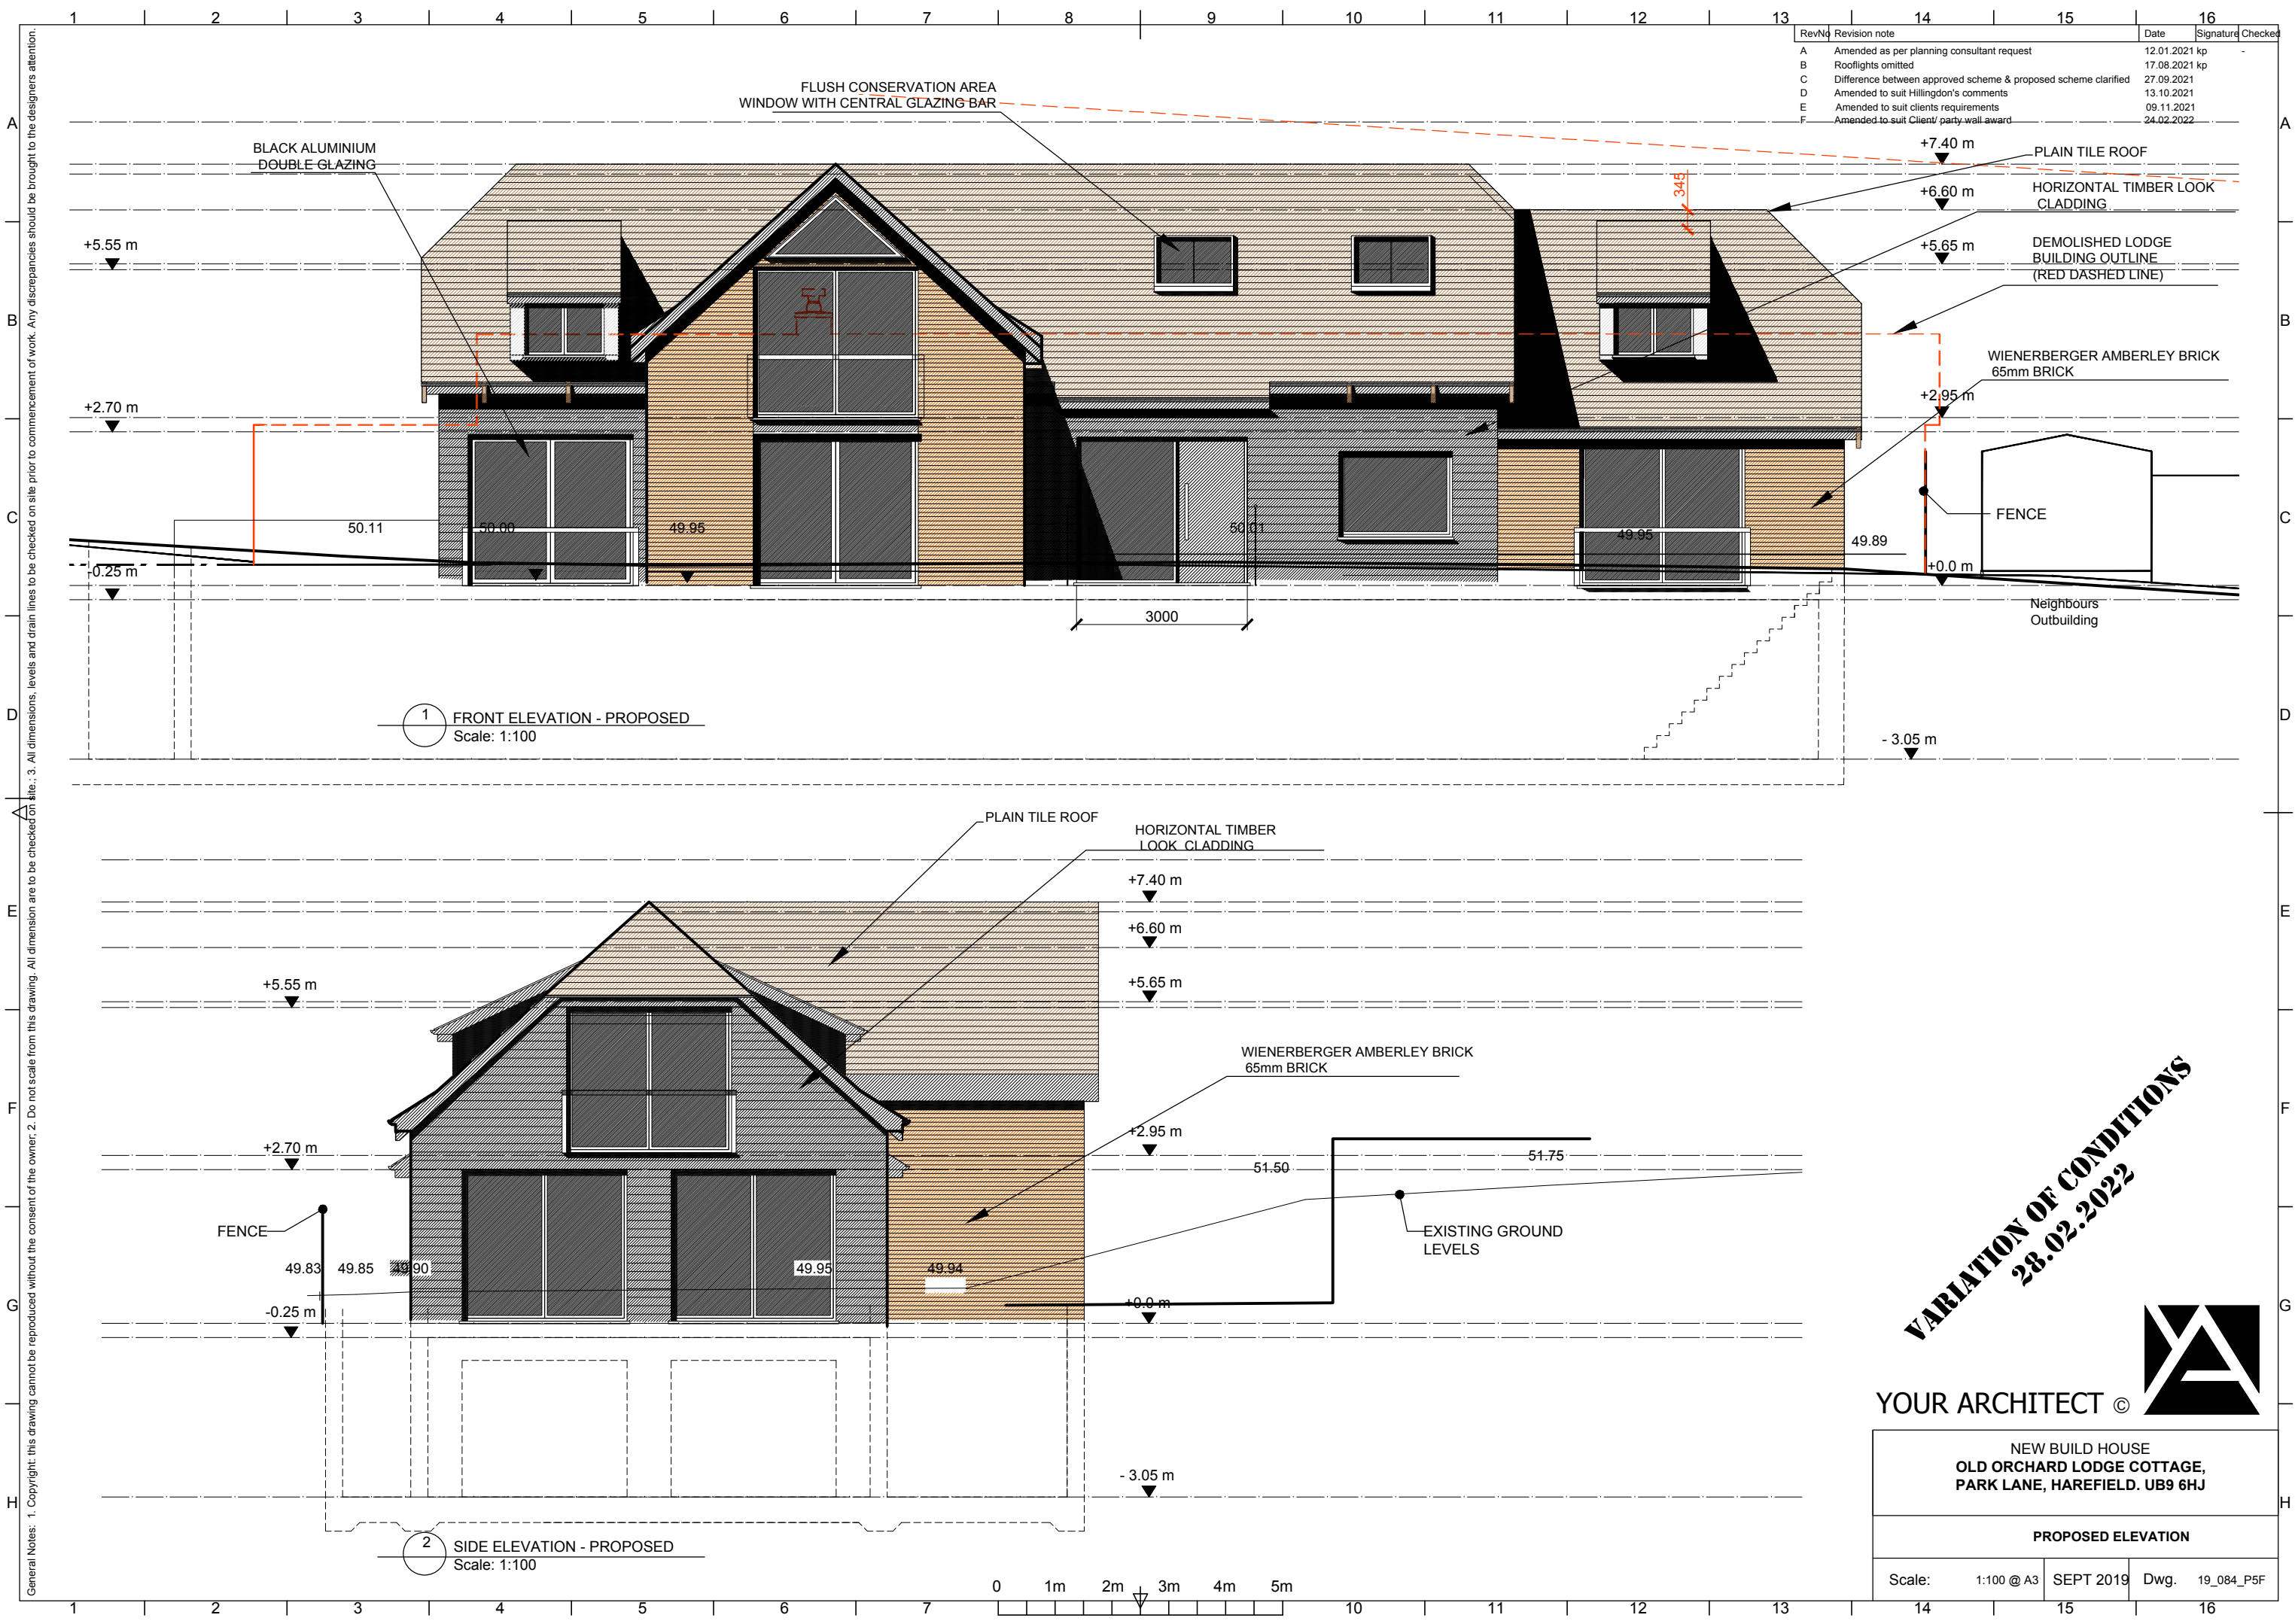

Rev	Note	Date	Signature	Checked
A	Amended as per planning consultant request	12.01.2021 kp		
B	Rooflights omitted	17.08.2021 kp		
C	Difference between approved scheme & proposed scheme clarified	27.09.2021		
D	Amended to suit Hillingdon's comments	13.10.2021		
E	Amended to suit clients requirements	09.11.2021		
F	Amended to suit Client/ party wall award	24.02.2022		

1 FRONT ELEVATION - PROPOSED
Scale: 1:100

2 SIDE ELEVATION - PROPOSED
Scale: 1:100

variation of conditions
28.02.2022



NEW BUILD HOUSE OLD ORCHARD LODGE COTTAGE, PARK LANE, HAREFIELD. UB9 6HJ			
PROPOSED ELEVATION			
Scale:	1:100 @ A3	SEPT 2019	Dwg. 19_084_P5F