



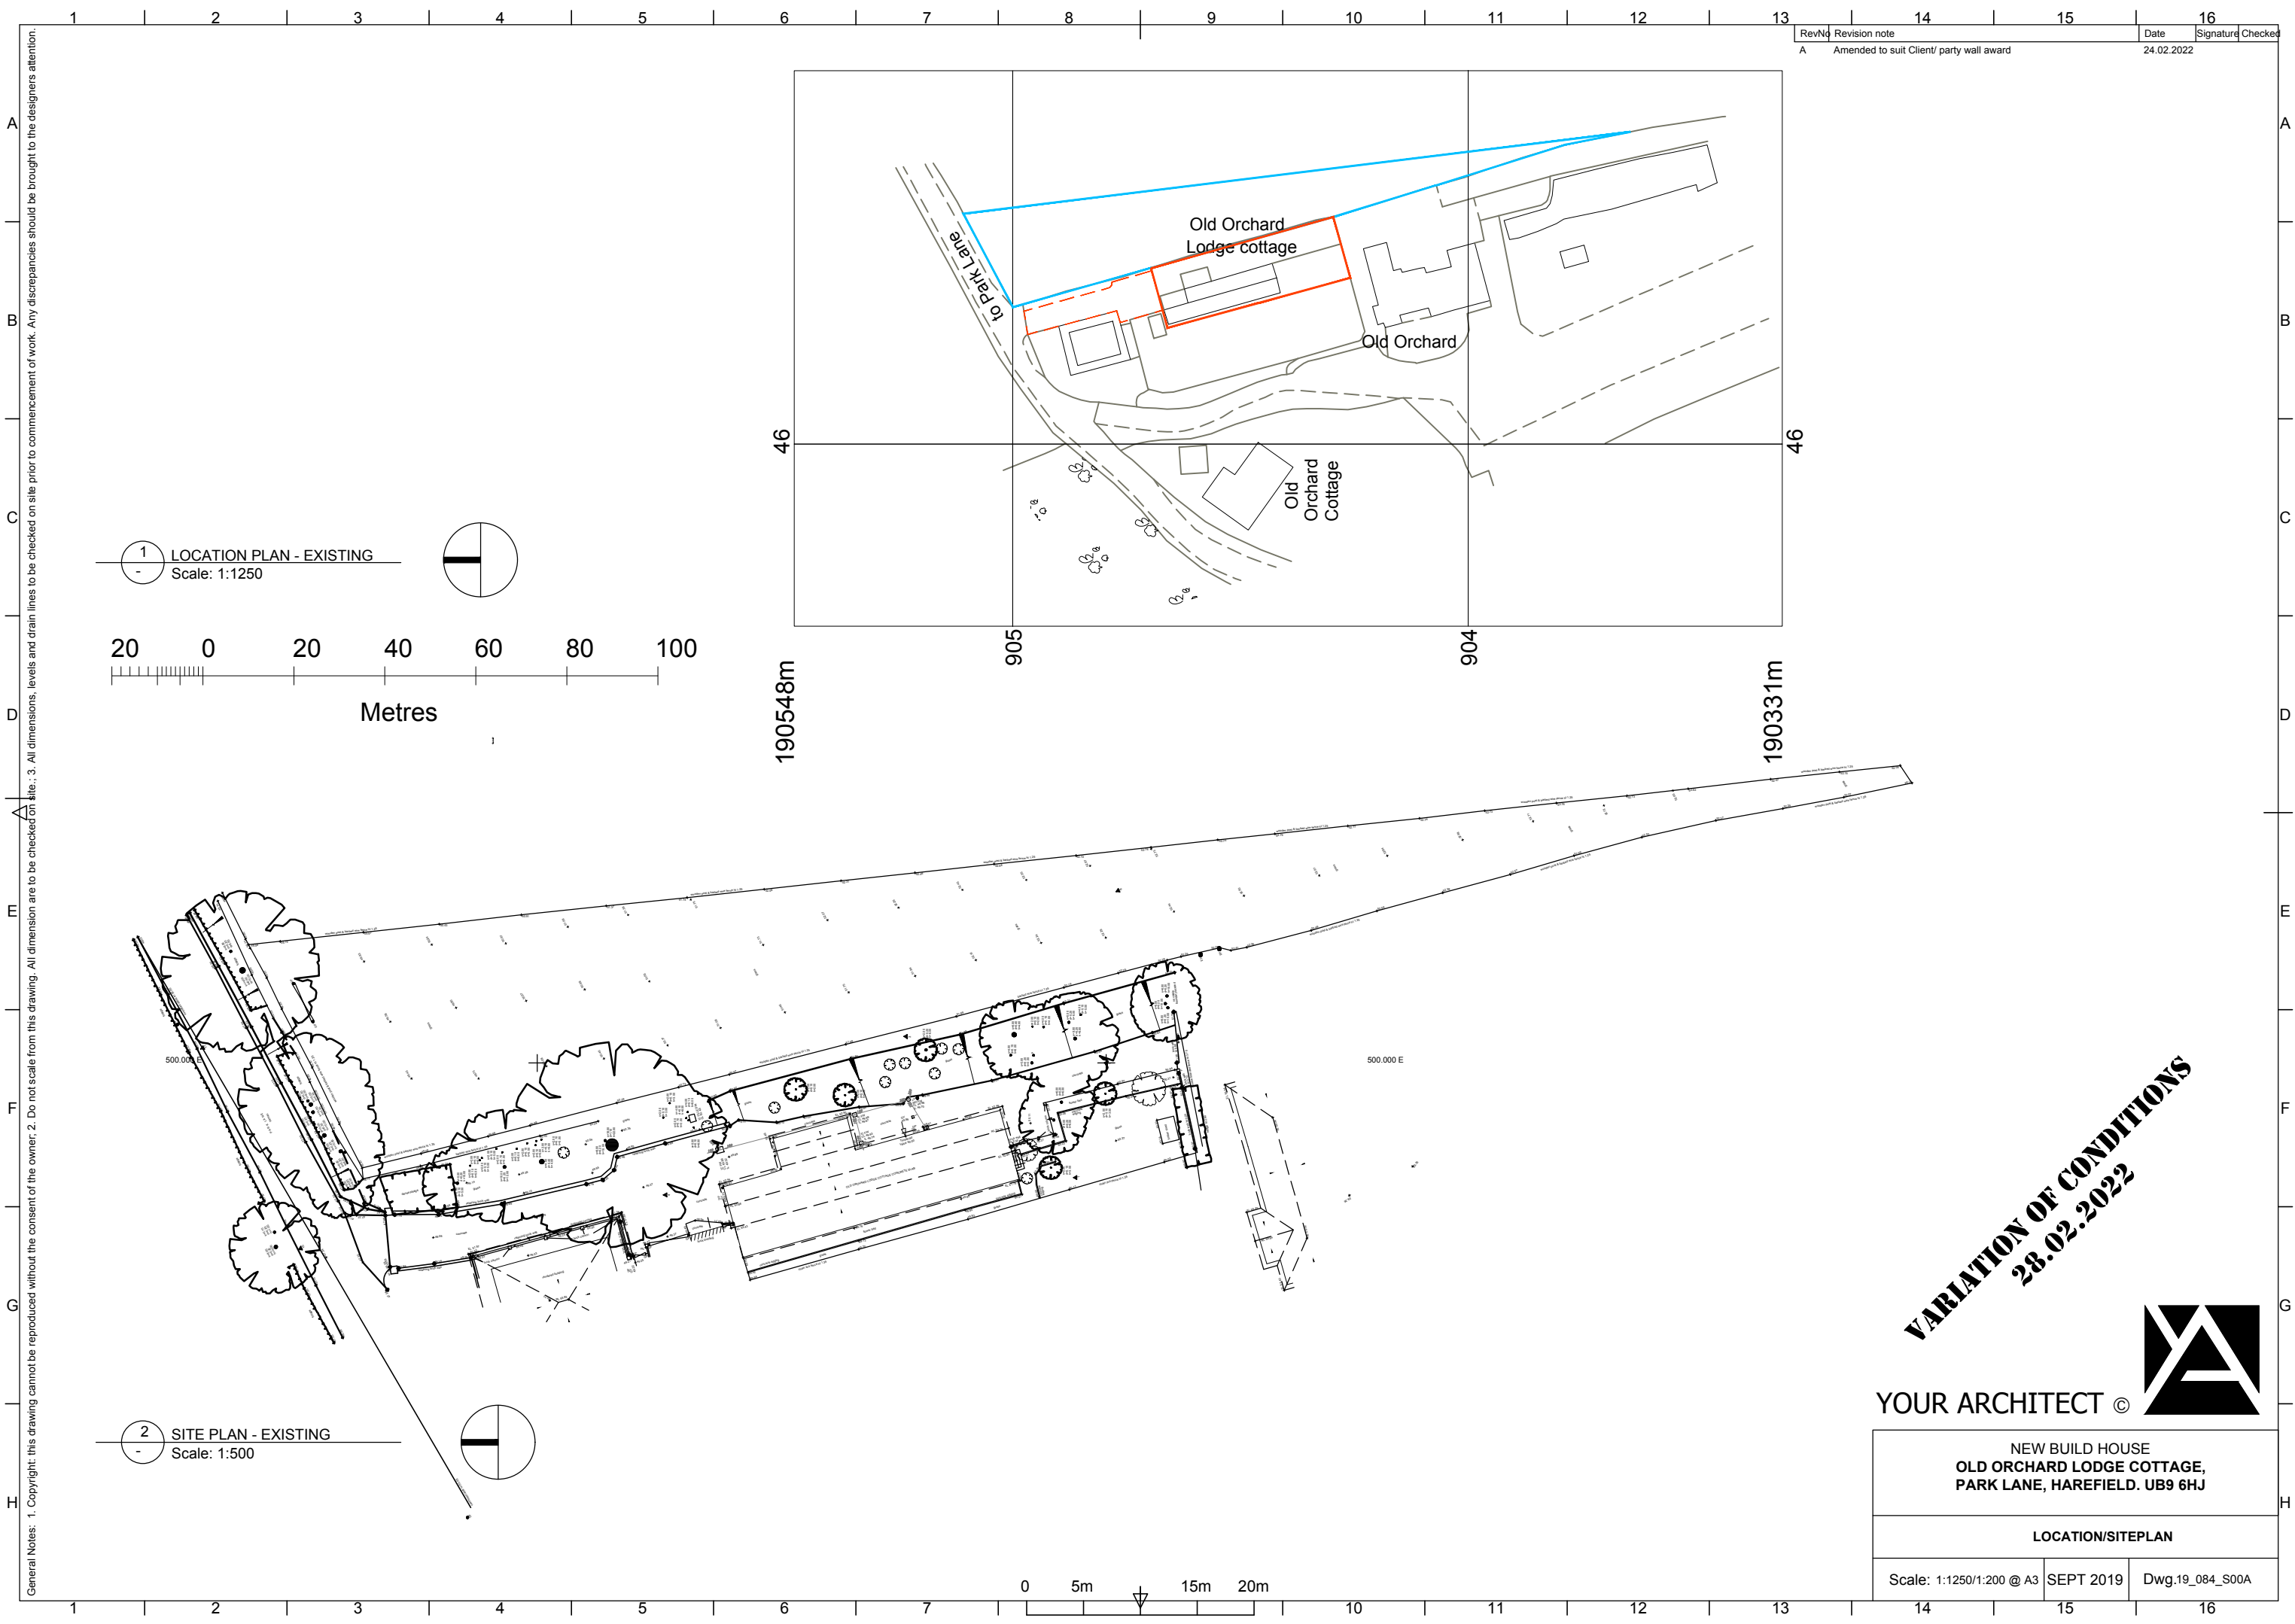


Rev	Revision note	Date	Signature	Checked
A	Amended to suit Client/ party wall award	24.02.2022		

1 LOCATION PLAN - EXISTING
Scale: 1:1250

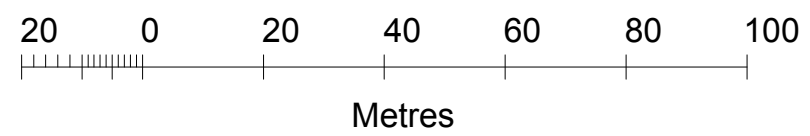

2 SITE PLAN - EXISTING
Scale: 1:500

 

VARATION OF CONDITIONS
28.02.2022



NEW BUILD HOUSE OLD ORCHARD LODGE COTTAGE, PARK LANE, HAREFIELD. UB9 6HJ		
LOCATION/SITEPLAN		
Scale: 1:1250/1:200 @ A3	SEPT 2019	Dwg.19_084_S00A