



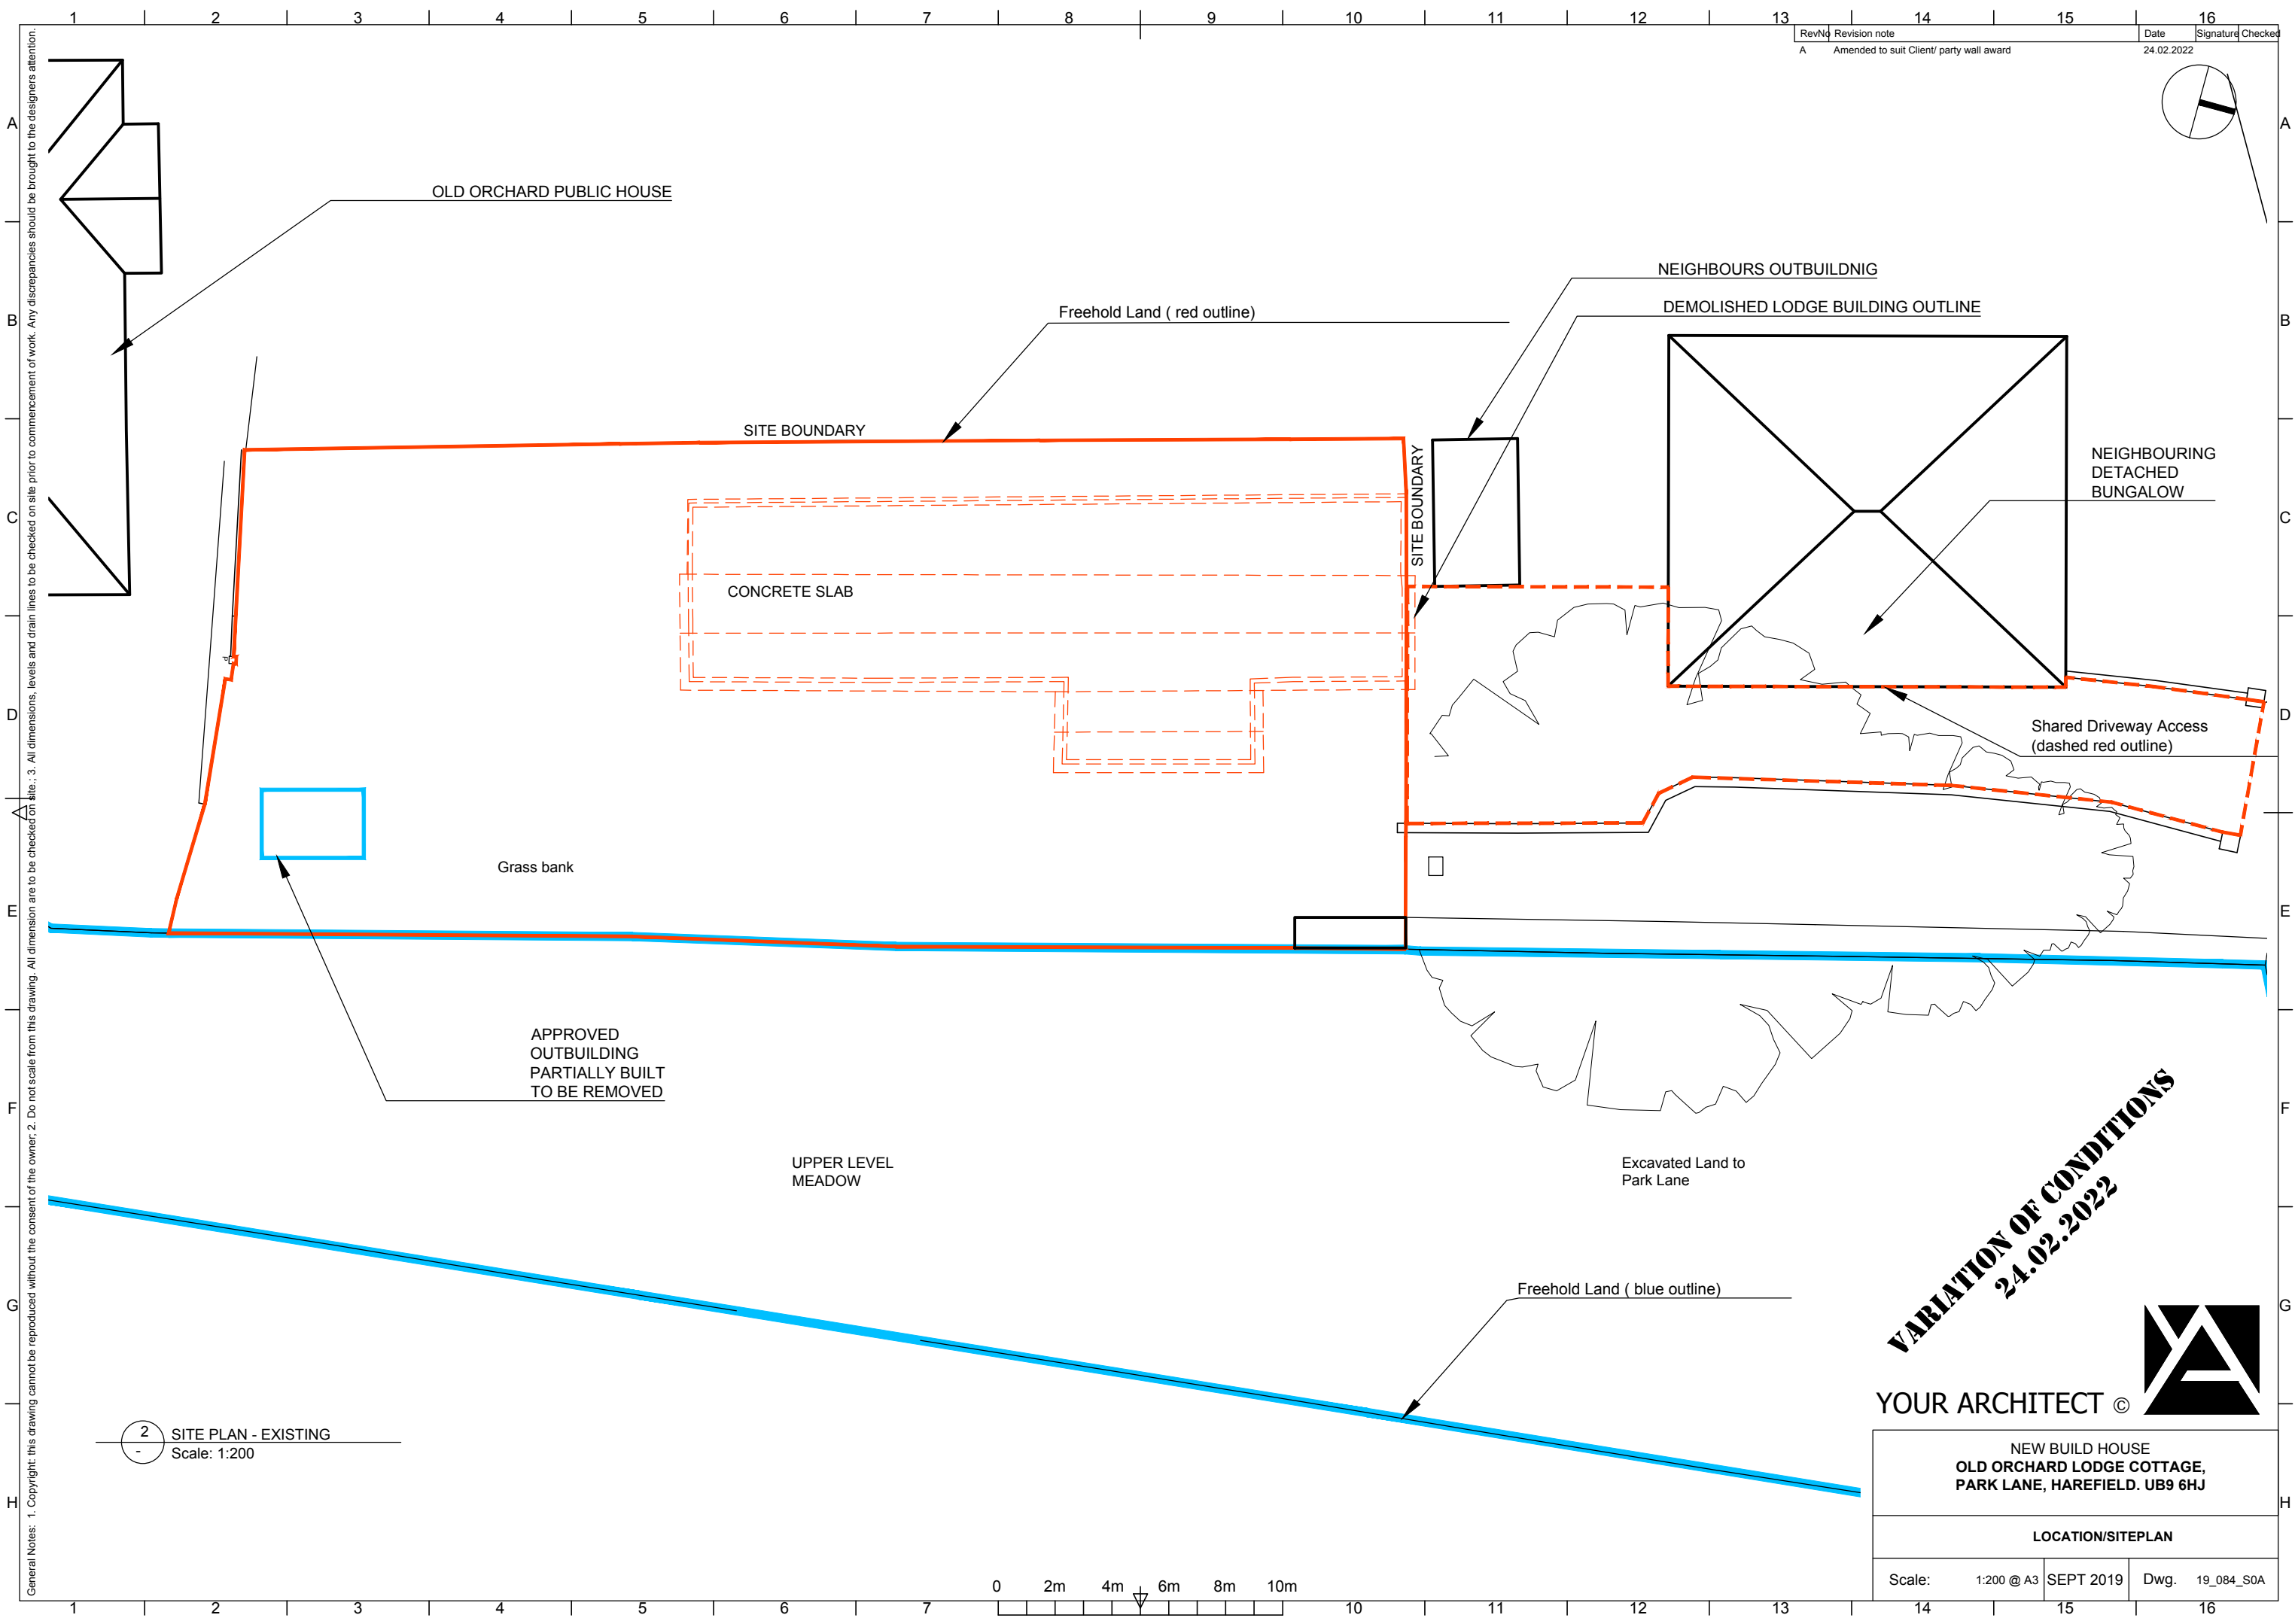

General Notes: 1. Copyright: this drawing cannot be reproduced without the consent of the owner, 2. Do not scale from this drawing. All dimensions are to be checked on site., 3. All dimensions, levels and drain lines to be checked on site prior to commencement of work. Any discrepancies should be brought to the designers attention.

Rev	Revision note	Date	Signature	Checked
A	Amended to suit Client/ party wall award	24.02.2022		

 

2 SITE PLAN - EXISTING
Scale: 1:200

VARIATION OF CONDITIONS
24.02.2022



YOUR ARCHITECT ©

NEW BUILD HOUSE
OLD ORCHARD LODGE COTTAGE,
PARK LANE, HAREFIELD. UB9 6HJ

LOCATION/SITEPLAN

Scale:	1:200 @ A3	SEPT 2019	Dwg.	19_084_S0A
--------	------------	-----------	------	------------