
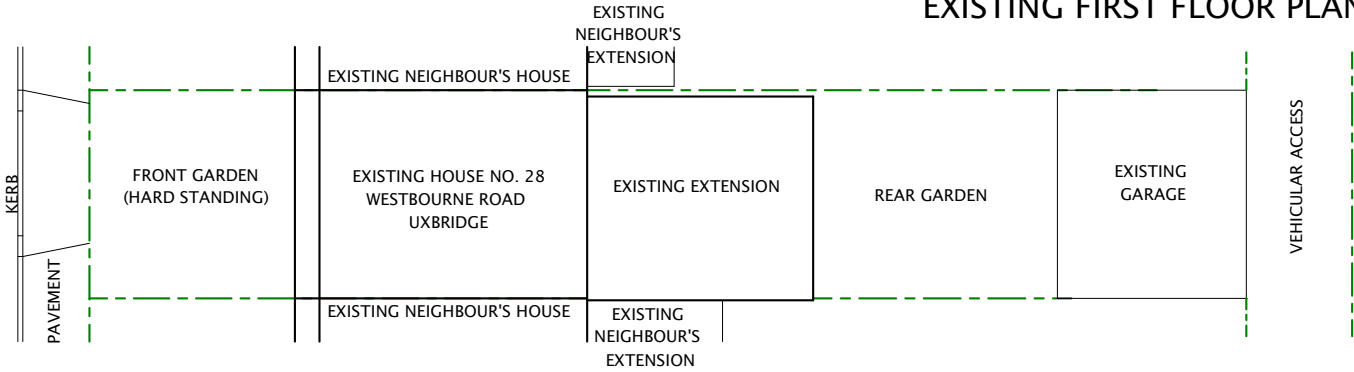


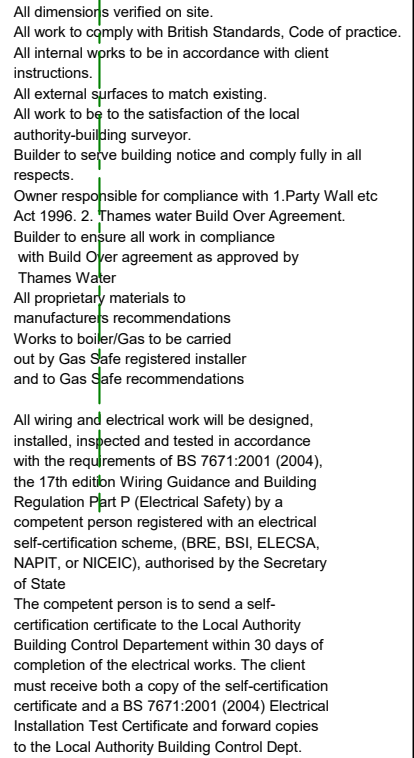

	DATE	REVISION
COPYRIGHT: PLANS 4 U LTD. 15 NORTH PARADE NORTH ROAD MIDDX SOUTHALL UB1 2LF TEL: 07775 900555 E-MAIL: planningpermission1@hotmail.com		
JOB TITLE: 28 WESTBOURNE ROAD UXBRIDGE		
DRAWING TITLE: EXISTING FLOOR PLANS AND EXISTING BLOCK PLAN		
SCALE : 1:100		
DATE: 06 JULY:2017		DRAWN BY:
DRG. NO. 17/28/WRU/101		REV.