


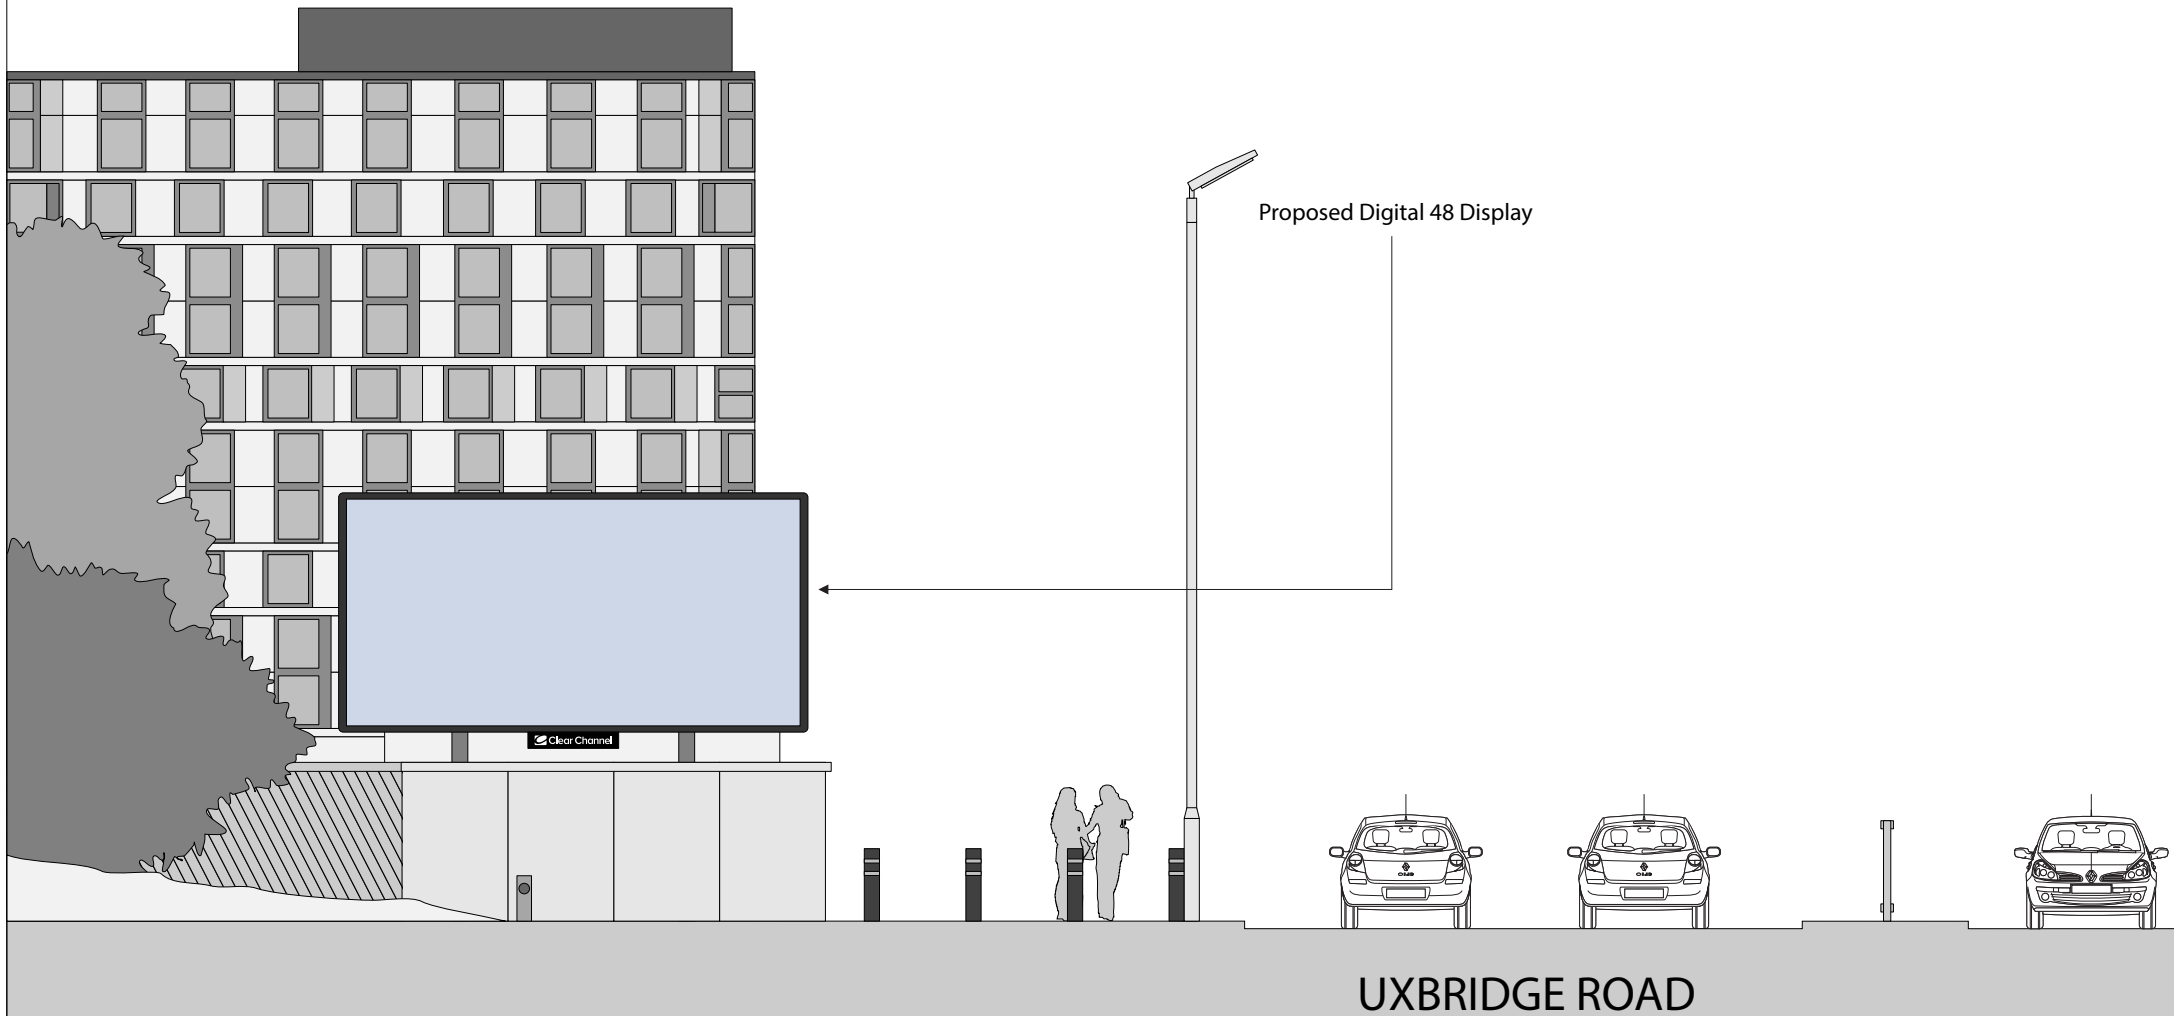

Site:

15-17 Uxbridge Road, Hayes, UB4 0JH

Title:

Proposed Southeast Elevation

Date:

21/01/2022

Dwg. No:

PY4201-4/005

Rev:

--

Scale: 1:100@A4

