


DO NOT SCALE FROM THIS DRAWING.
ALL DIMENSION TO BE CHECKED ON SITE.
COPYRIGHT RESERVED

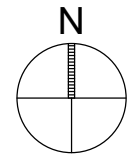

--- SITE BOUNDARY



Existing Site Plan
1:500

REV/ ISSUE	NOTE	DRN	DATE


SCALE	DATE	DRN	CHK
1:500@A3	24.06.2019	SR	MH

PROJECT
Berkeley Close, Ruislip, HA4 6LE

DRAWING
Existing Site Plan

bubble architects	STUDIO 205 THE BUSWORKS 39-41 NORTH ROAD LONDON N7 9DP WWW.BUBBLEARCHITECTS.CO.UK
-----------------------------	--

JOB NO	DRAWING NO	REV
018050	P-Si-D-010	

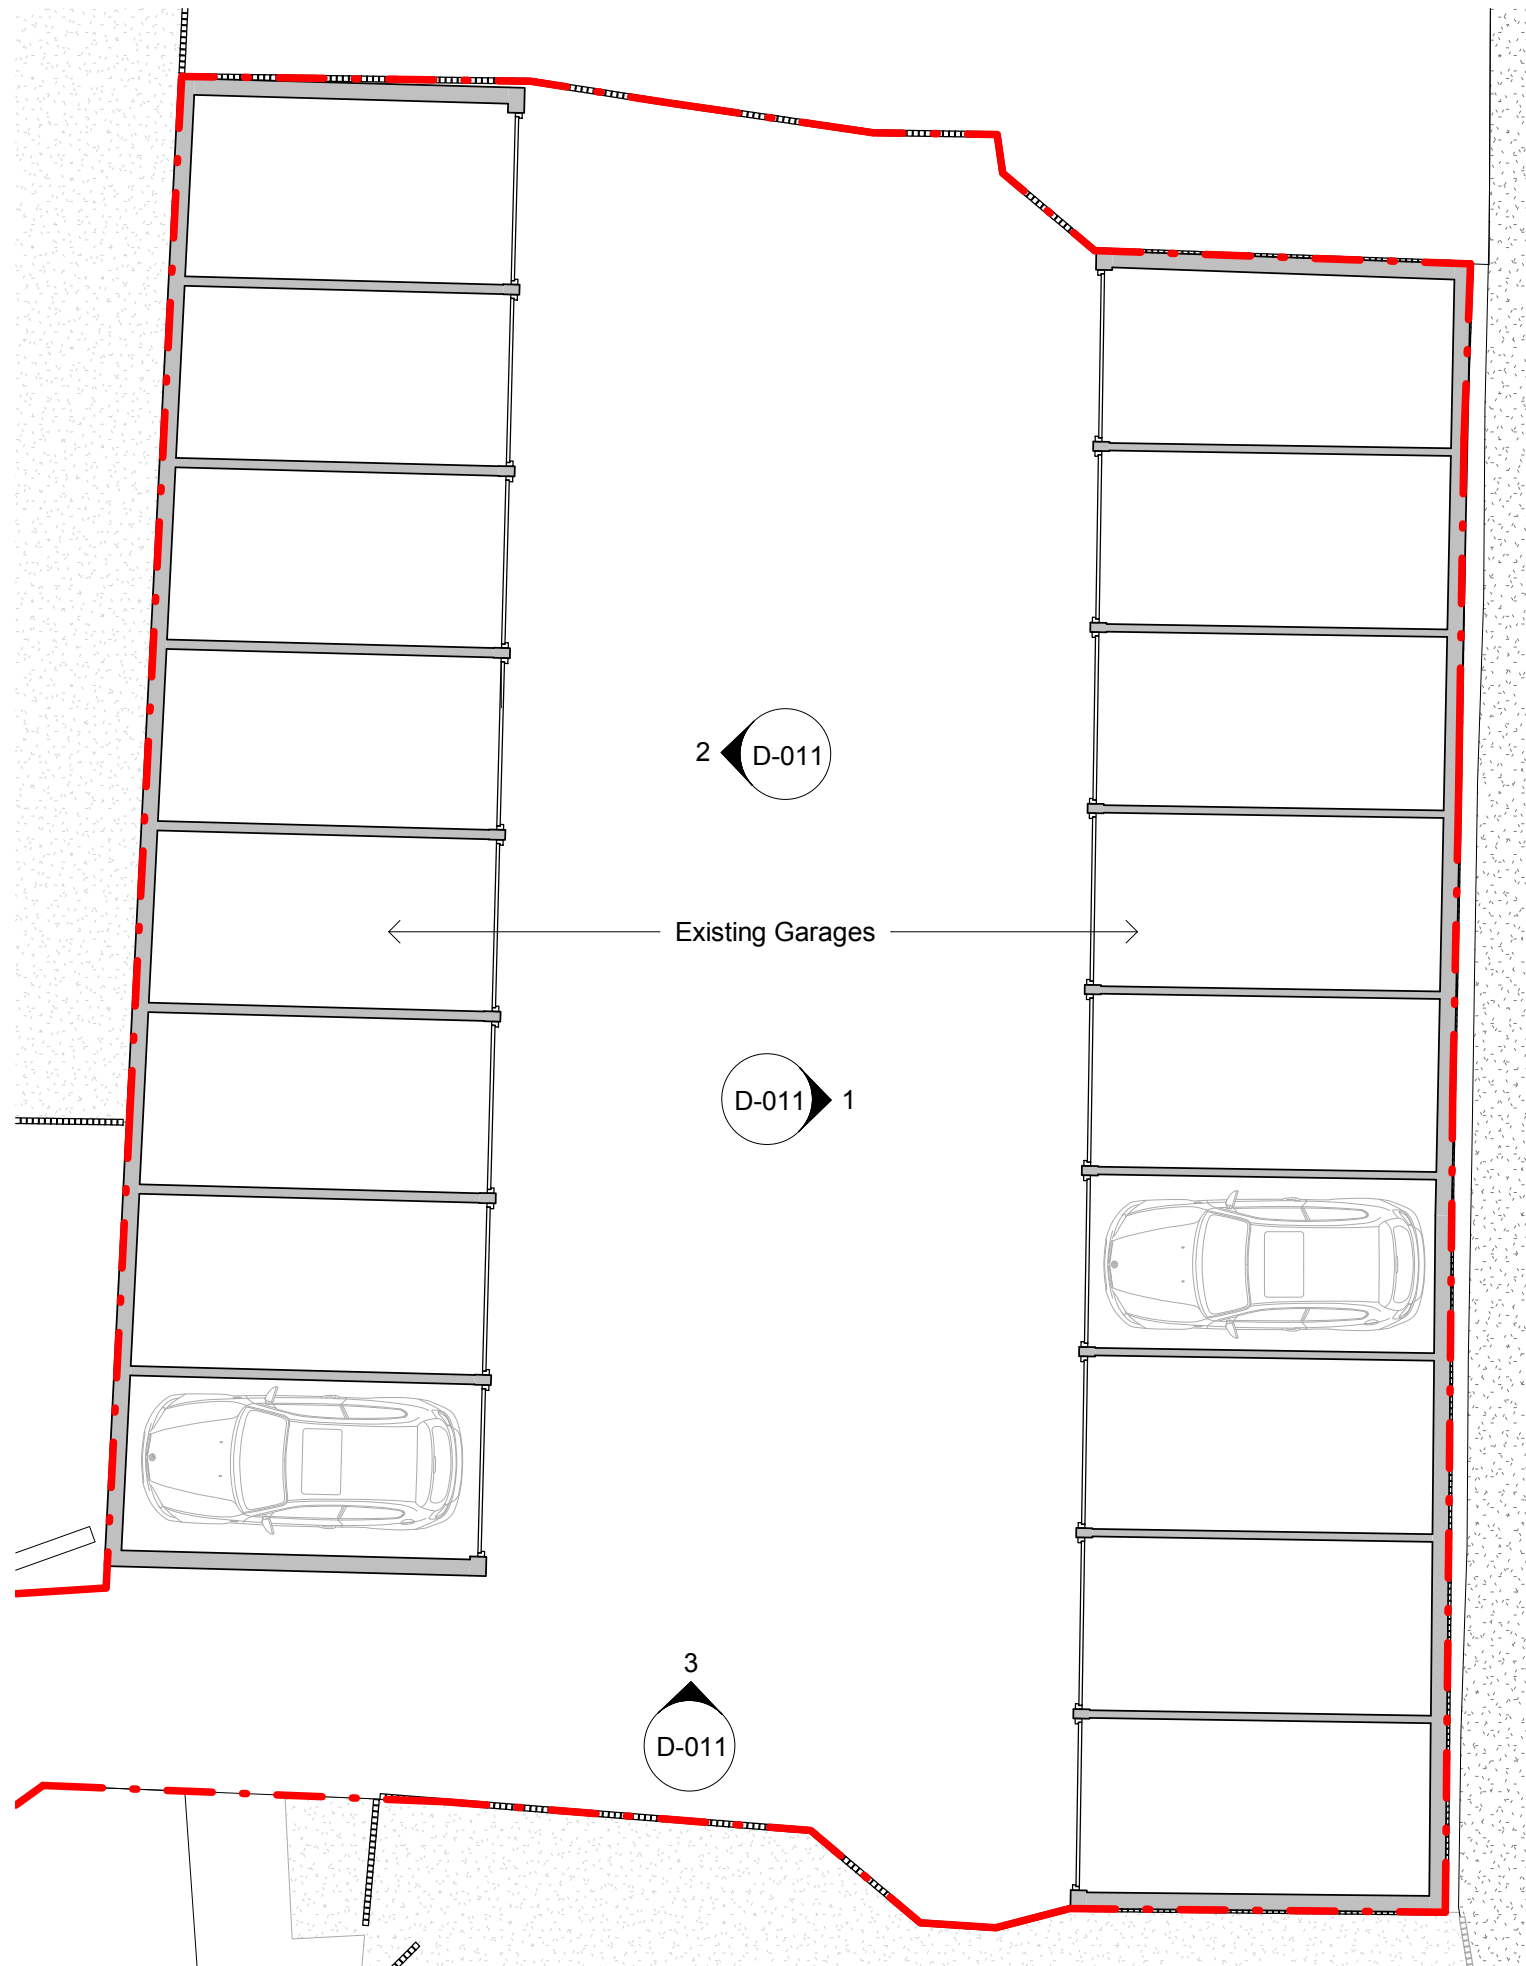

Existing Garages Plan
1:100